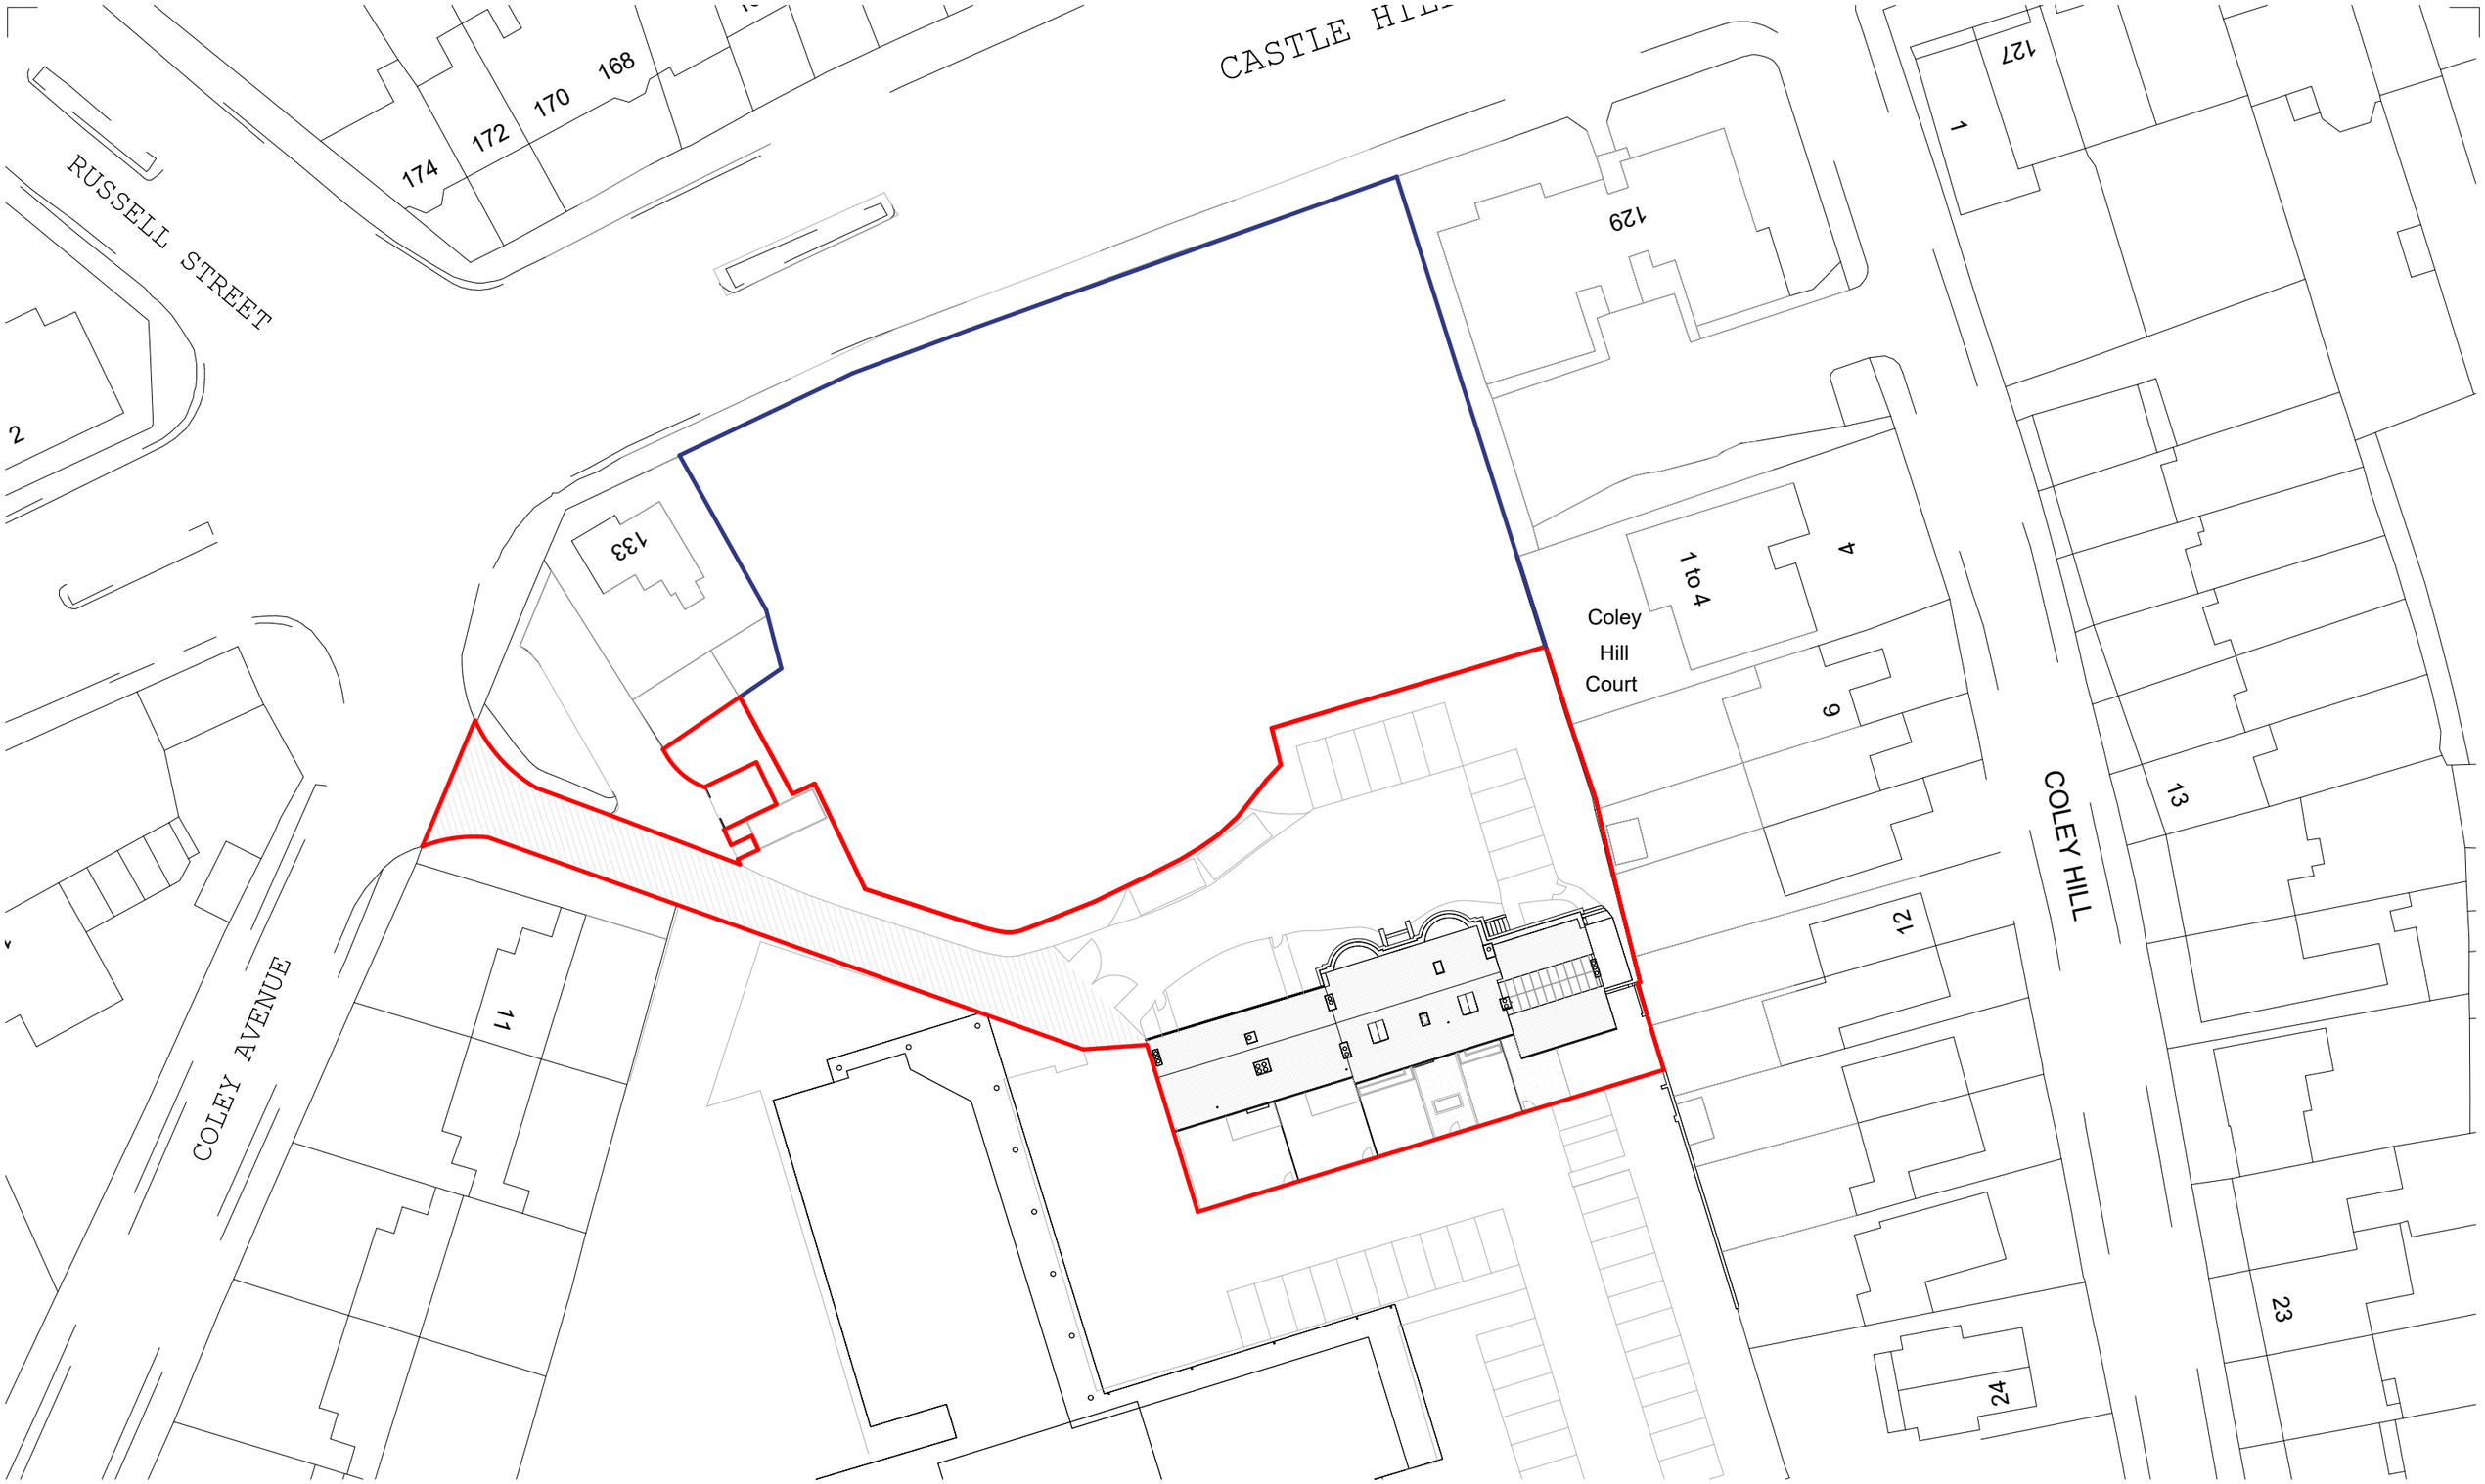

N

Grey hatch within red line boundary indicates Existing shared access owned by Reading Borough Council

Scale: 1 : 500 | 10m | 20m | 30m | 40m | 50m

Rev:	Date:	Description:
B	13/05/26	bin store relocation 02
C	03/06/26	6m parallel parking bays
D	10/06/26	Bin store relocation & Red Line

colony

Collaborating with:
Yeomanry House Limited

Project:
Yeomanry House, 131 Castle Hill, Reading, RG1 7TA

Drawing:
Proposed Block Plan

Date: Dec 25
Status For: Planning

Job: 375
Drawing: 02-11
Revision: D
Drawn By: VA
Checked By: EM

RIBA Chartered Practice

Colony Architects Ltd.
The Wine Store, Brewery Court, Theale, Reading, RG7 5AJ
+44 (0)118 380 0328
hello@colonyarchitects.com
colonyarchitects.com