VERIFY ALL DIMENSIONS BEFORE SETTING OUT, COMMENCING WORK OR MAKING ANY SHOP DRAWINGS. REPORT ANY DISCREPANCIES TO SUPERVISING OFFICER IMMEDIATELY. COPYRIGHT ©

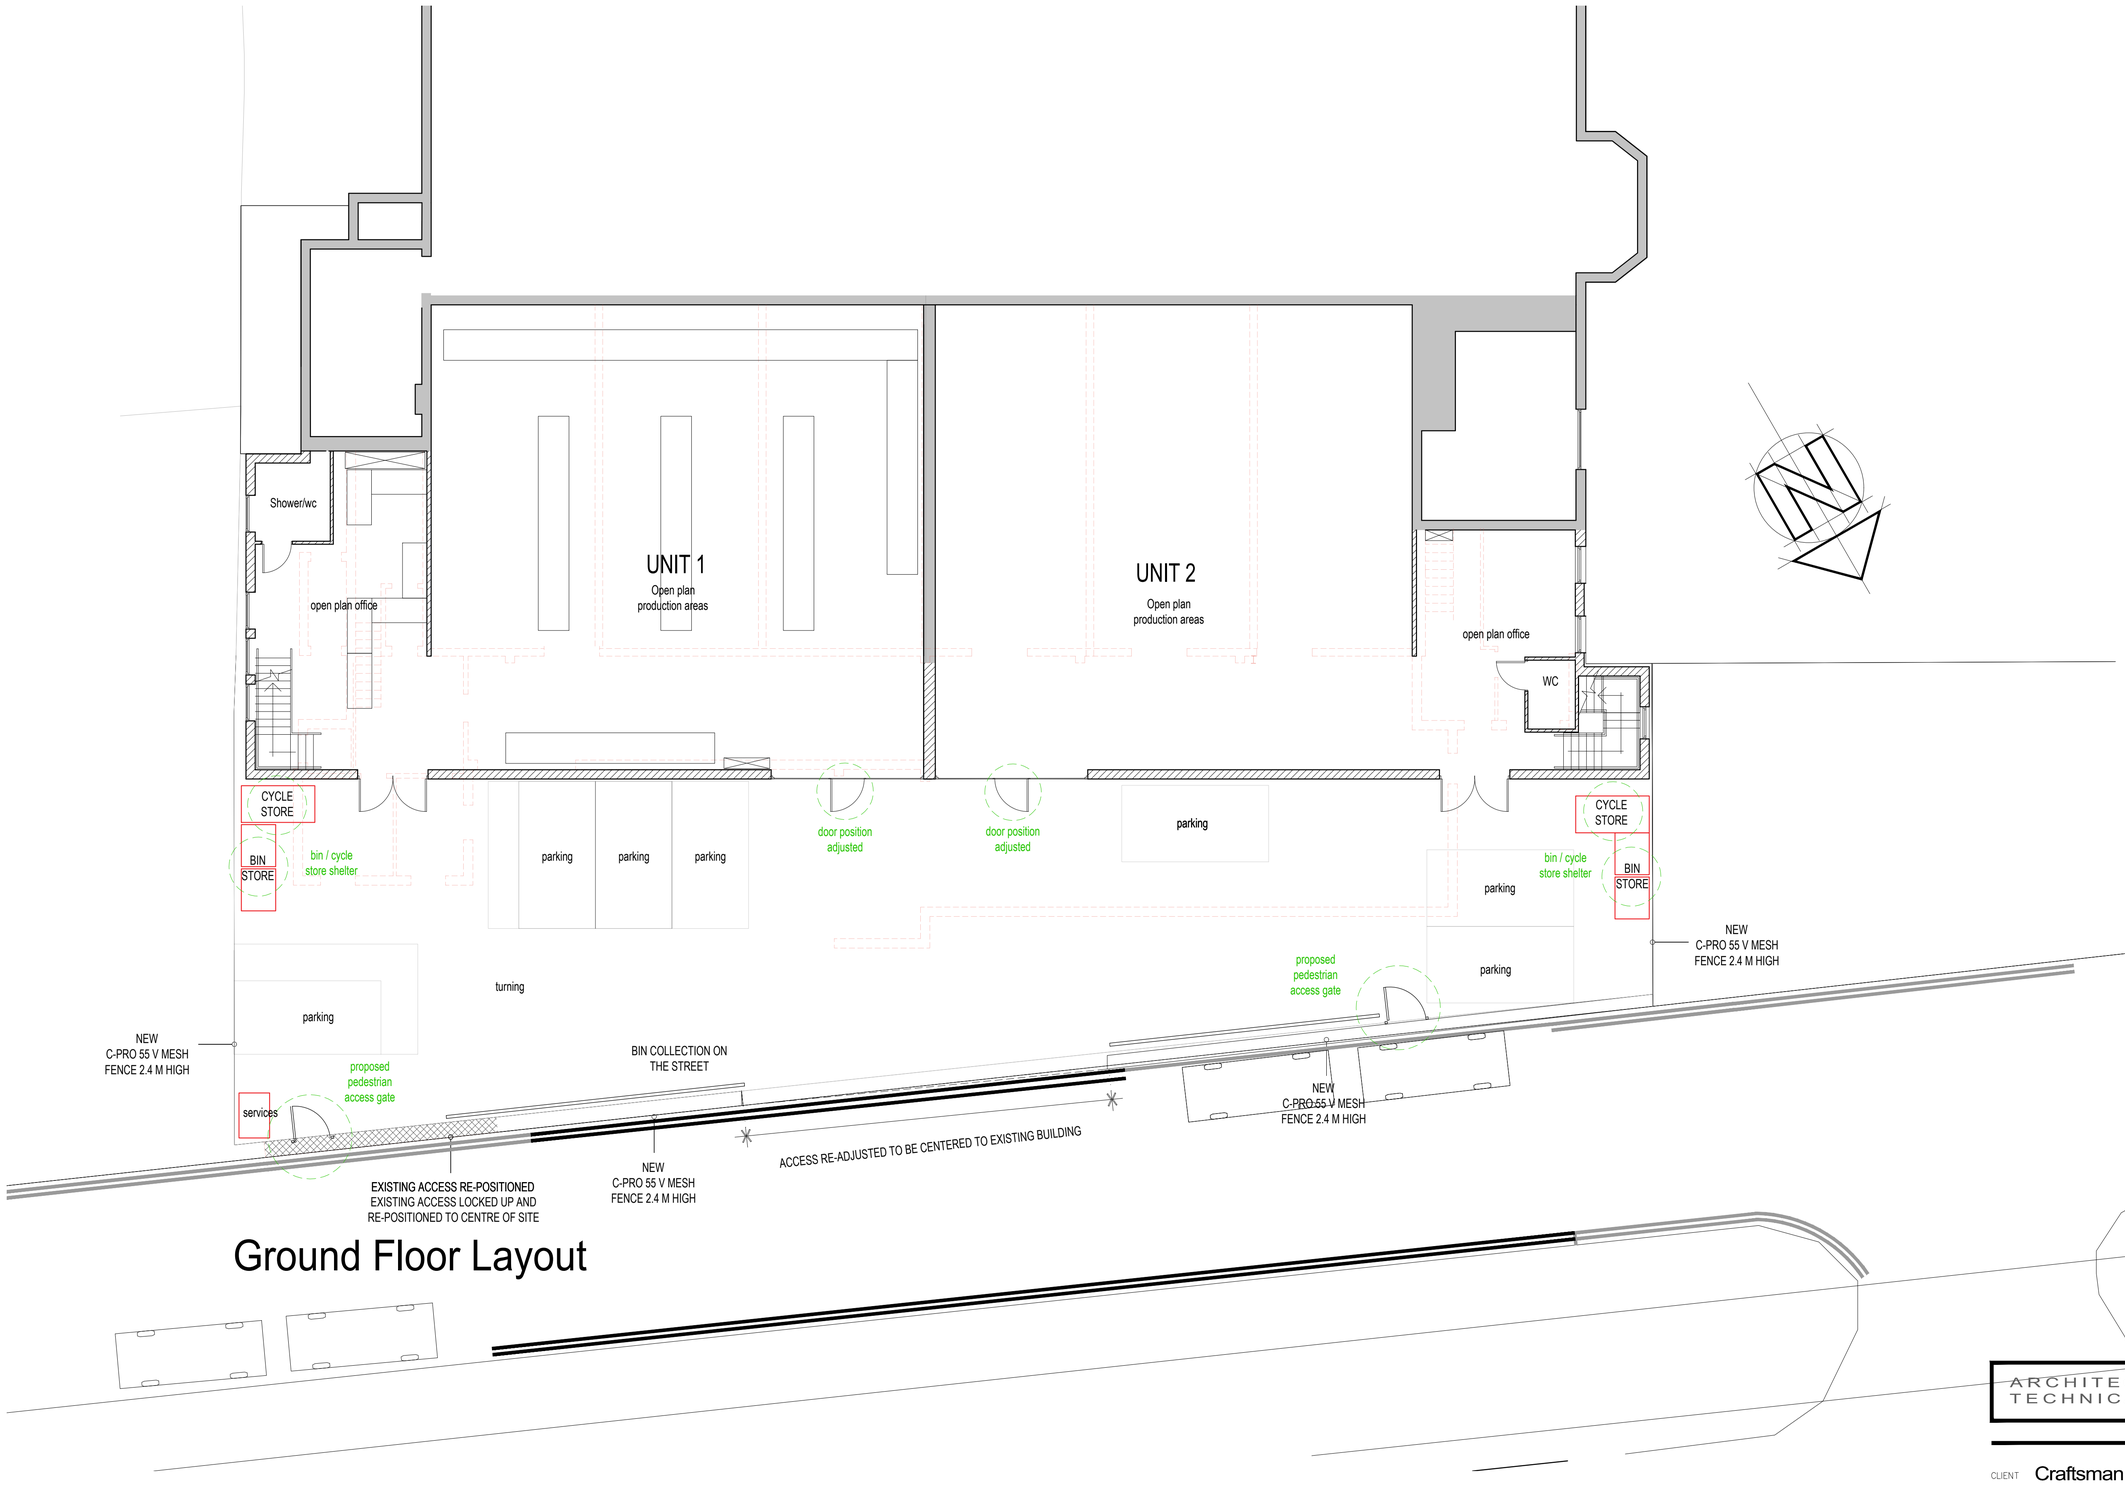


# Ground Floor Layout

1:100 scale Bar
This Drawing has been produced for printing onto A1 size paper,
If printing on A3 please use the scale below for reference.

ARCHITECTURE AND
TECHNICAL SERVICES

CLIENT Craftsman Brothers Ltd

JOB READING COLD STORE,
Deacon Way, Reading RG30 6AZ

DRG PROPOSED GROUND FLOOR

D//ARCH
272 London Road
Earley
Reading
RG6 1AJ
0750 779 1187
dnarchitecture@yahoo.com

SCALE 1:100(A1) DRAWN D.NORVAISA DATE APR 2022

DN1200/201 Q