

NOTES:  
ALL PLANTING SHALL BE CARRIED OUT DURING THE CURRENT OR NEXT AVAILABLE PLANTING SEASON (NOVEMBER-MARCH WHICHEVER IS SOONEST).

- ALL EXISTING TREES AND VEGETATION NOT SPECIFICALLY IDENTIFIED FOR REMOVAL SHALL BE RETAINED AND PROTECTED IN ACCORDANCE WITH THE APPROVED TREE PROTECTION PLAN AND ARBORICULTURAL METHOD STATEMENT.
- ALL EXISTING BOUNDARY FENCING WALLS AND ENCLOSURES TO REMAIN UNCHANGED NO NEW FENCING PROPOSED.

TREE / SHRUBS LEGEND

G1

(COMMON LIME) - EXISTING MATURE LIME TREE RETAINED

G2

(ENGLISH ELM) – EXISTING TREE RETAINED

G3

(NORWAY MAPLE) –EXISTING TREE RETAINED

T4

VARIEGATED HOLLY (ILEX AQUIFOLIUM 'HANDSWORTH NEW SILVER') REPLACEMENT PLANTING 1.5-2.0M HEIGHT 15L CONTAINER GROWN , CLOPPED NEAR TOPLARY FORM

7

EXISTING PLUM TREE RETAINED TO BE REDUCED TO APPROX. 3M HEIGHT IN ACCORDANCE WITH THE ARBORICULTURAL REPORT.



ENGLISH YEWE (TEXUS BACCATA)



LAVENDER (LAVANDULA ANGUSTIFOLIA)



HEBE 'GREEN GLOBE'



VIBURNUM TINUS



PHOTINIA 'RED ROBIN'

HARD LANDSCAPE LEGEND



A RESIN BOUND GRAVEL



B NATURAL STONE PAVING




C EXISTING GRASS RETAINED



D EXISTING VEGETATION RETAINED (BUSHES)



E EXISTING FENCE NOT TO BE REMOVED

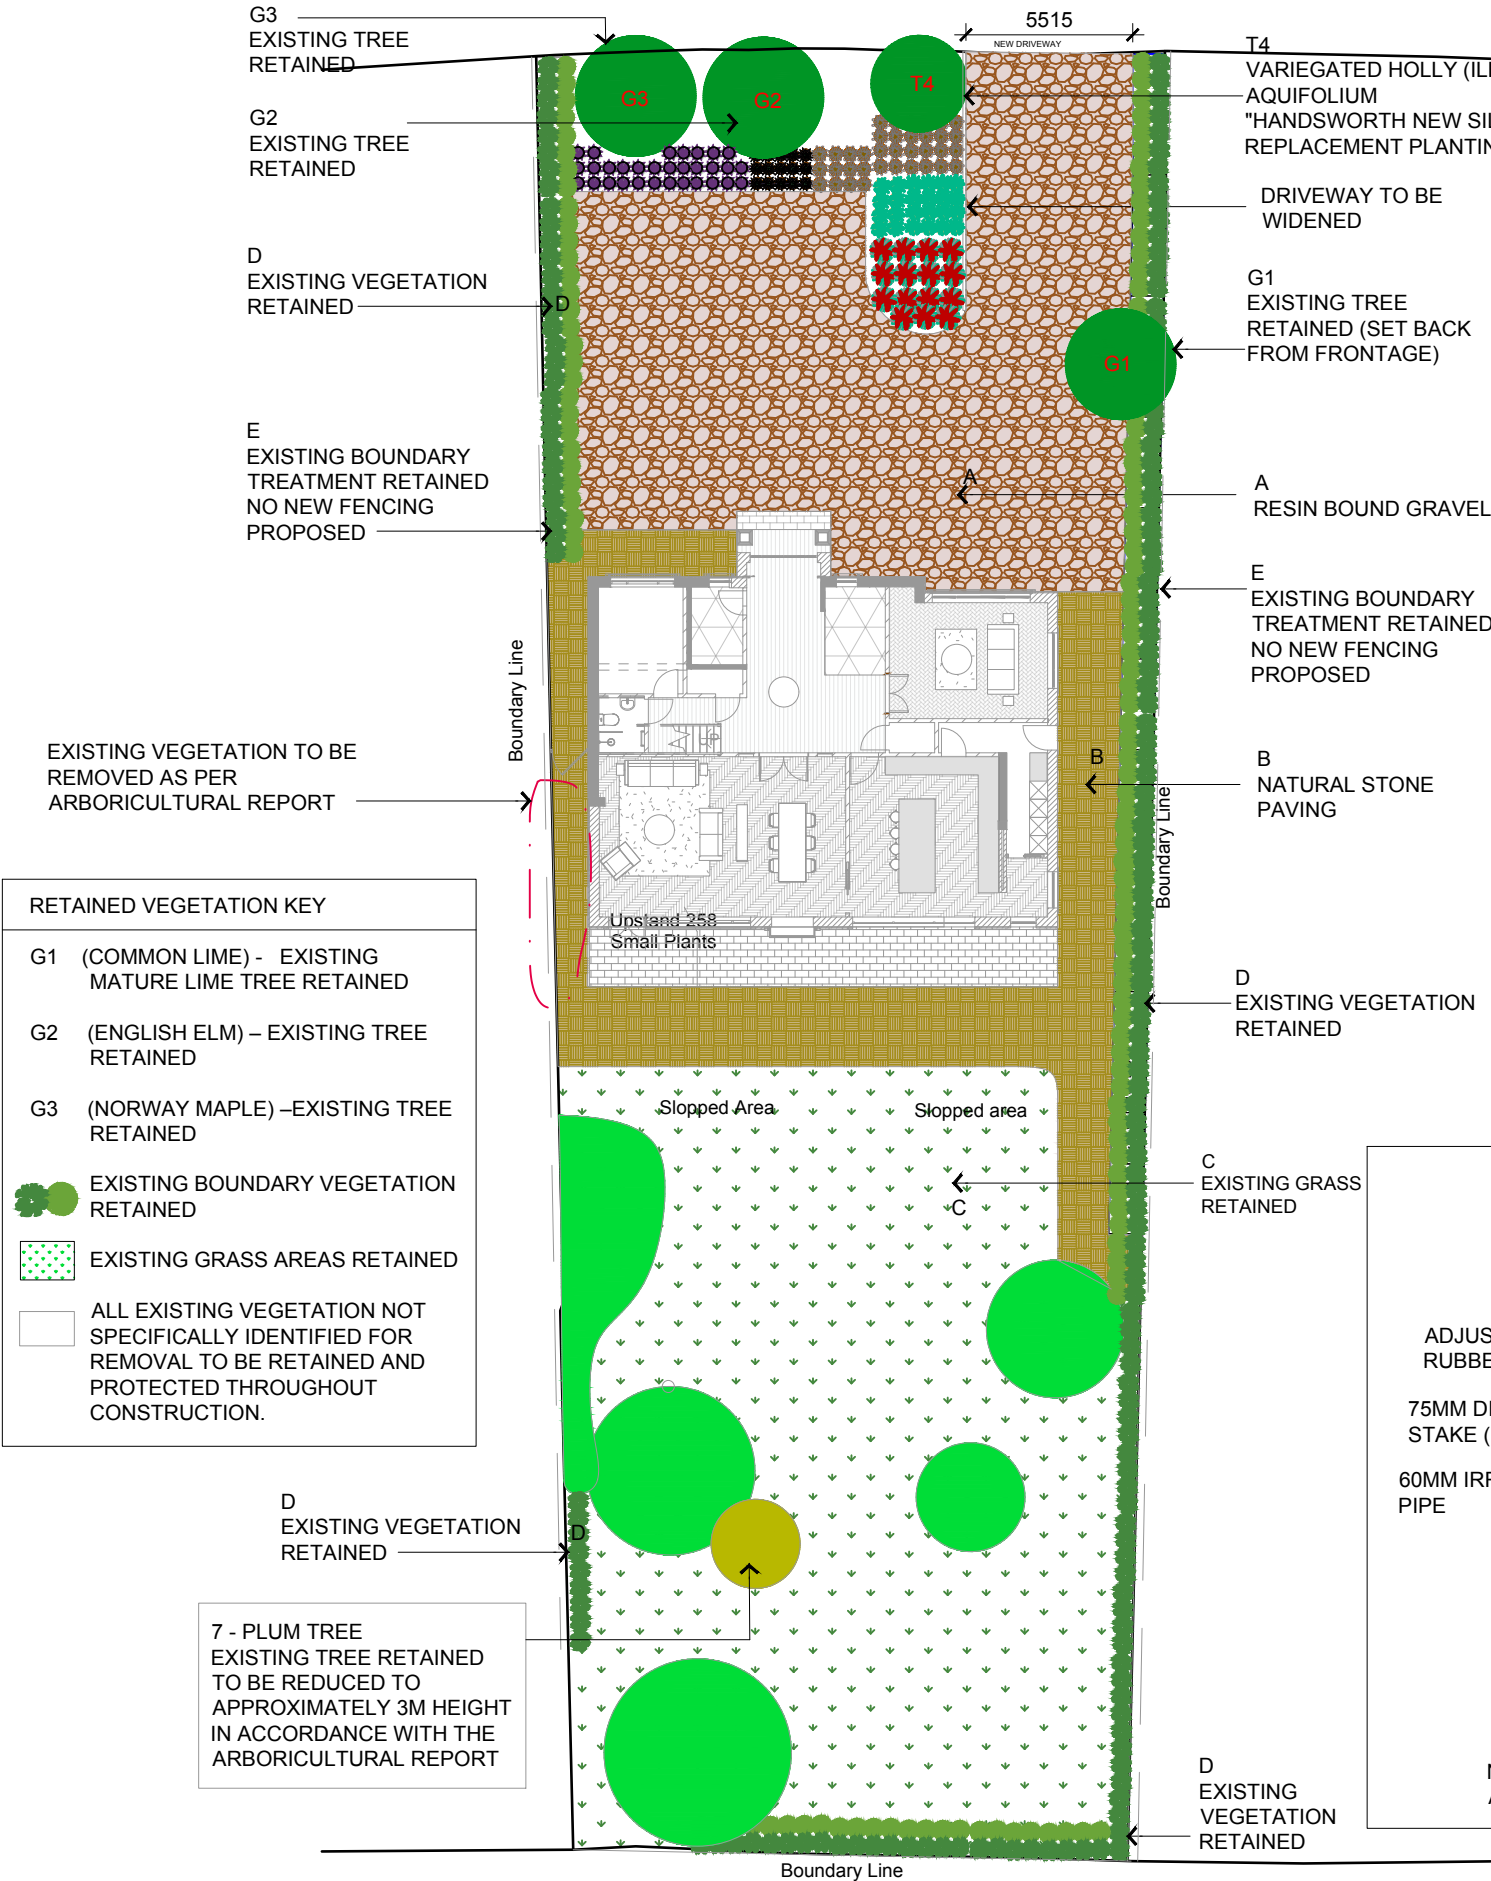

FRONTAGE TREE ARRANGEMENT COMPRISES G2, G3 (retained existing trees) T4 (replacement planting) AND G1 (retained existing tree set back from frontage)

T4 TREE SPECIFICATION (BS8545:2014+A1:2026)

- 900MM X 900MM X 600MM DEPTH
- ROOTBALL DIAMETER APPROX. 350-450MM
- BS3882 TOPSOIL
- TWIN 75MM DIA TIMBER STAKES
- 1.8M LONG STAKES
- ADJUSTABLE RUBBER TIES
- 60MM IRRIGATION PIPE
- 75MM BARK MULCH
- 750MM MULCH RADIUS
- MULCH MAINTAINED 75MM CLEAR OF STEM

T4 STOCK SIZE

- HEIGHT: 1.5-2.0M
- 15L CONTAINER GROWN
- APPROX. GIRTH: 8-10CM

