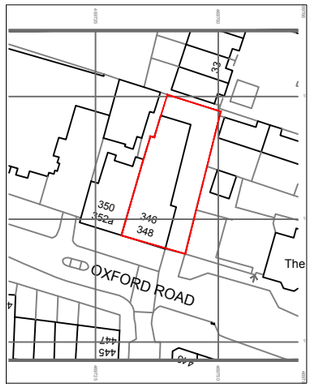

LOCATION PLAN 1:1250

N

0 62.5

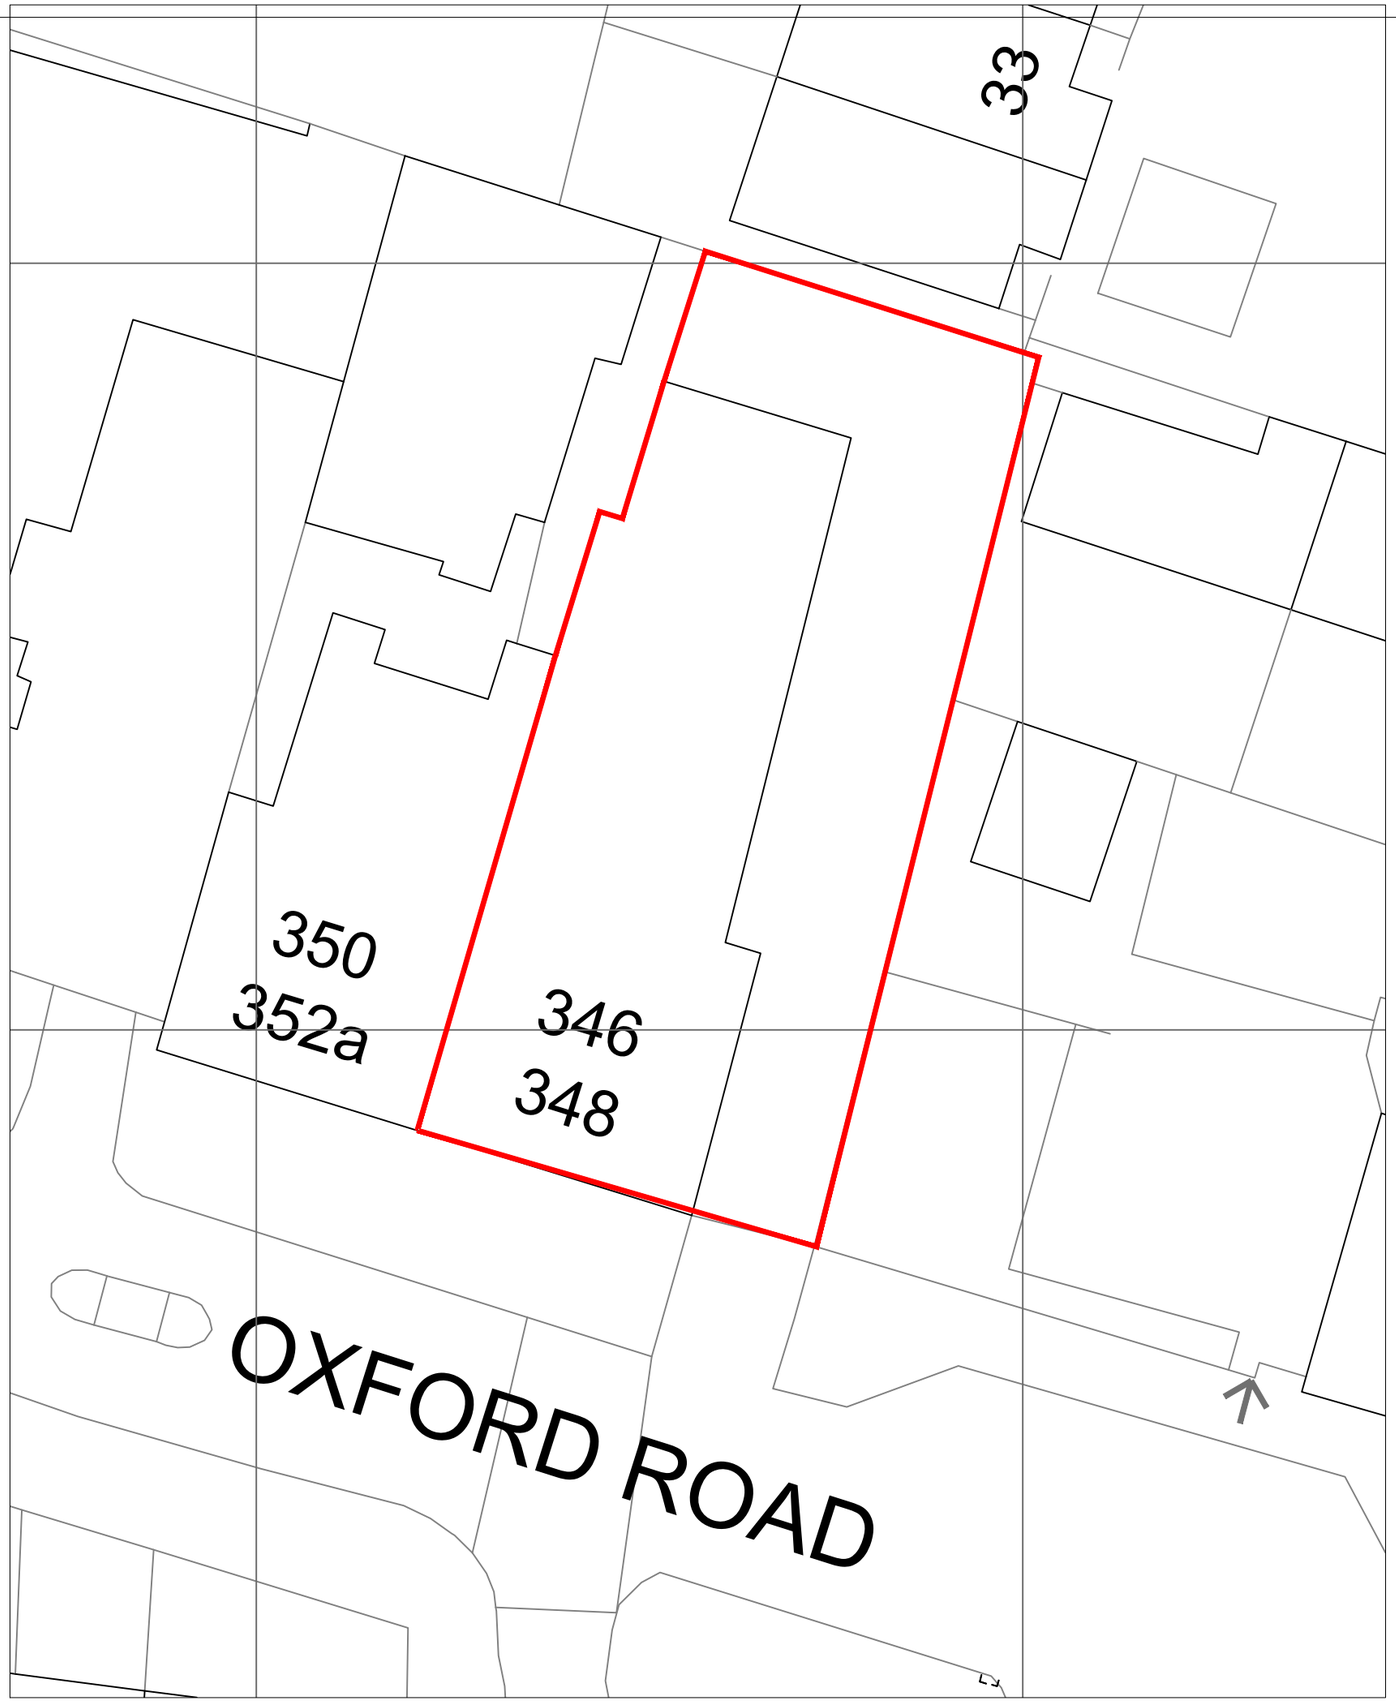

SITE PLAN 1:200

NOTES

THIS DRAWING IS THE COPYRIGHT OF THE ARCHITECTS AND MAY NOT BE REPRODUCED WITHOUT PERMISSION

N

0 10

PLANNING

© Copyright TRACE Architects Ltd 2026

trace ARCHITECTS

Basement Studio
263 The Vale
London
W3 7QA

TEL 0208 611 2946

1A Grange Avenue
Rotherfield Peppard
Henley
RG9 5JP

TEL 01491 579 544

E-MAIL office@tracearchitects.co.uk
www.tracearchitects.co.uk

DATE	-	CLIENT:
DRAWN	-	BELLAMY-ROSSER PROPERTY
CHECKED	-	
SCALE@A3	1:200	

OXFORD ROAD

SITE PLAN
PROPOSED

ADDRESS:

346 OXFORD ROAD
READING

JOB No	DRAWING NUMBER
1204	P01

A3 Sheet

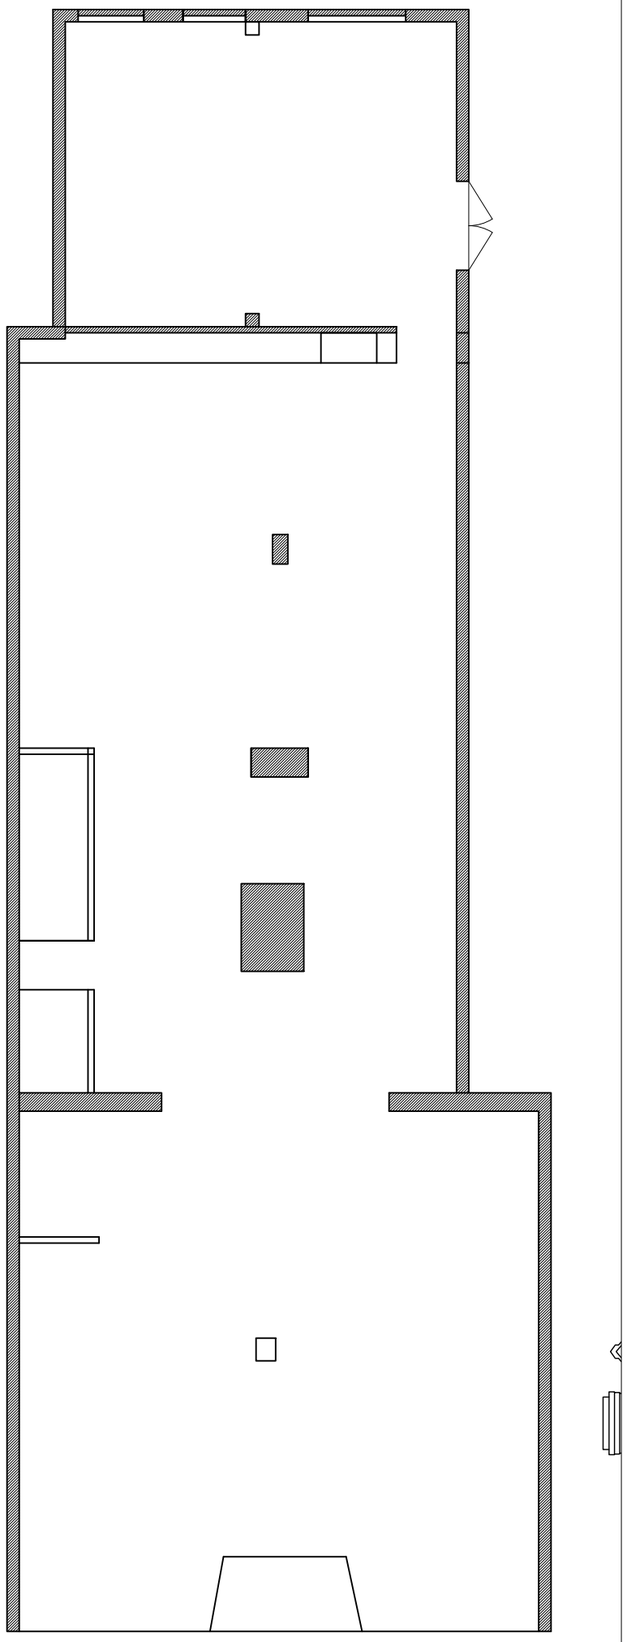

GROUND FLOOR PLAN 1:100

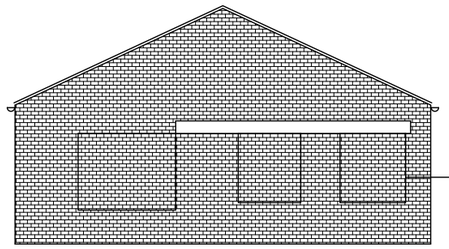

REAR ELEVATION 1:100

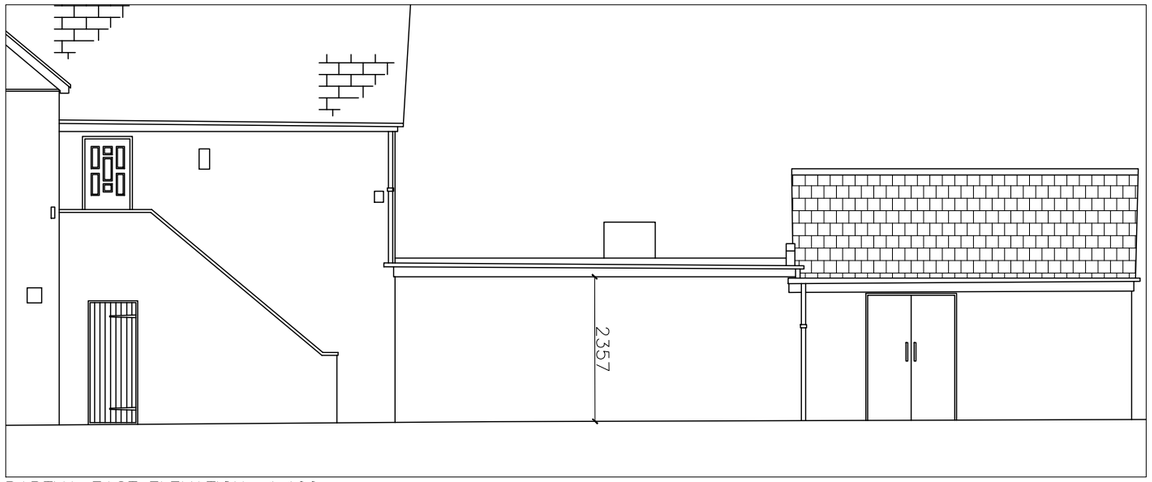

PARTIAL EAST ELEVATION 1:100

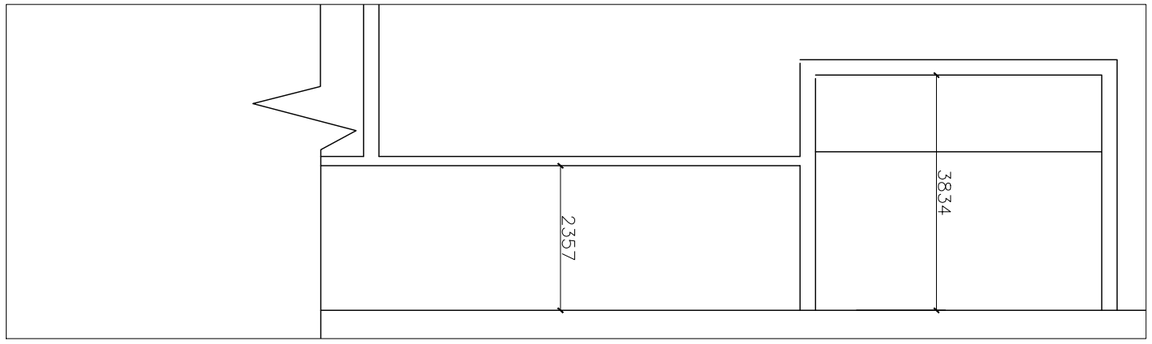

SECTION 1:100

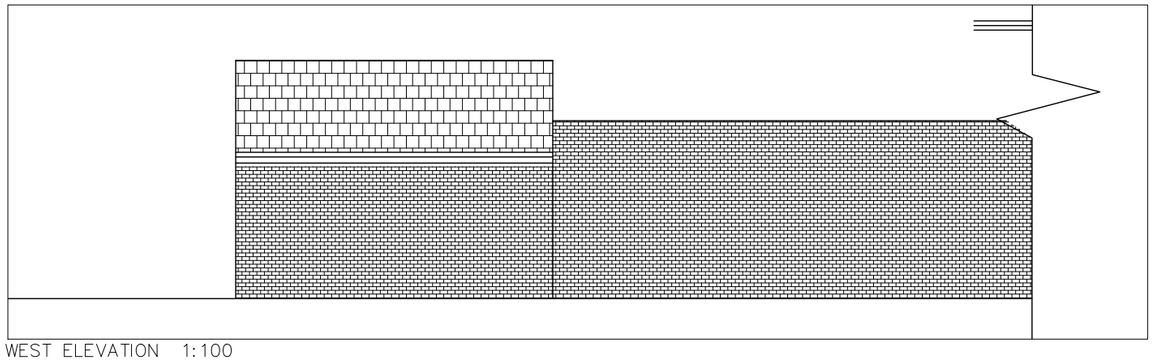

WEST ELEVATION 1:100

NOTES

THIS DRAWING IS THE COPYRIGHT OF THE ARCHITECTS AND MAY NOT BE REPRODUCED WITHOUT PERMISSION

N

0 5

PLANNING

© Copyright TRACE Architects Ltd 2026

trace
ARCHITECTS

Basement Studio
263 The Vale
London
W3 7QA

1A Grange Avenue
Rotherfield Peppard
Henley
RG9 5JP

TEL 0208 611 2946
TEL 01491 579 544
E-MAIL office@tracearchitects.co.uk
www.tracearchitects.co.uk

DATE	-	CLIENT: BELLAMY-ROSSER PROPERTY
DRAWN	-	
CHECKED	-	
SCALE@A3	1:100	

OXFORD ROAD

EXISTING PLANS SECTIONS AND ELEVATIONS

ADDRESS:

346 OXFORD ROAD
READING

JOB No	DRAWING NUMBER
1204	P02

A3 Sheet

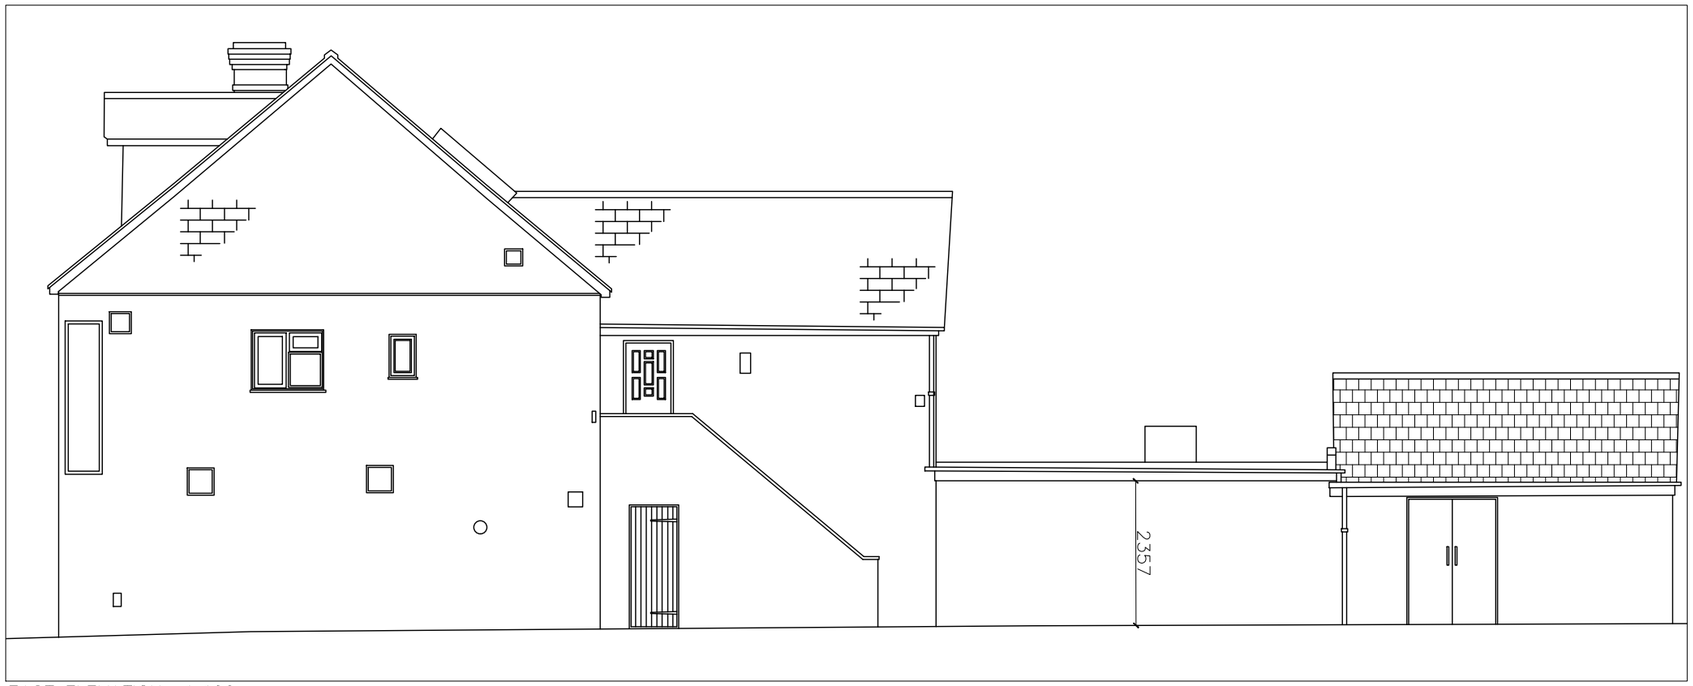

EAST ELEVATION 1:100

FRONT ELEVATION 1:100

NOTES

THIS DRAWING IS THE COPYRIGHT OF THE ARCHITECTS AND MAY NOT BE REPRODUCED WITHOUT PERMISSION

0 5

PLANNING

© Copyright TRACE Architects Ltd 2026

trace ARCHITECTS

Basement Studio
263 The Vale
London
W3 7QA

TEL 0208 611 2946

1A Grange Avenue
Rotherfield Peppard
Henley
RG9 5JP

TEL 01491 579 544

E-MAIL office@tracearchitects.co.uk
www.tracearchitects.co.uk

DATE	-
DRAWN	-
CHECKED	-
SCALE@A3	1:100

CLIENT:

BELLAMY-ROSSER PROPERTY

OXFORD ROAD

EXISTING ELEVATIONS

ADDRESS:

346 OXFORD ROAD
READING

JOB No	DRAWING NUMBER
1204	P03

A3 Sheet

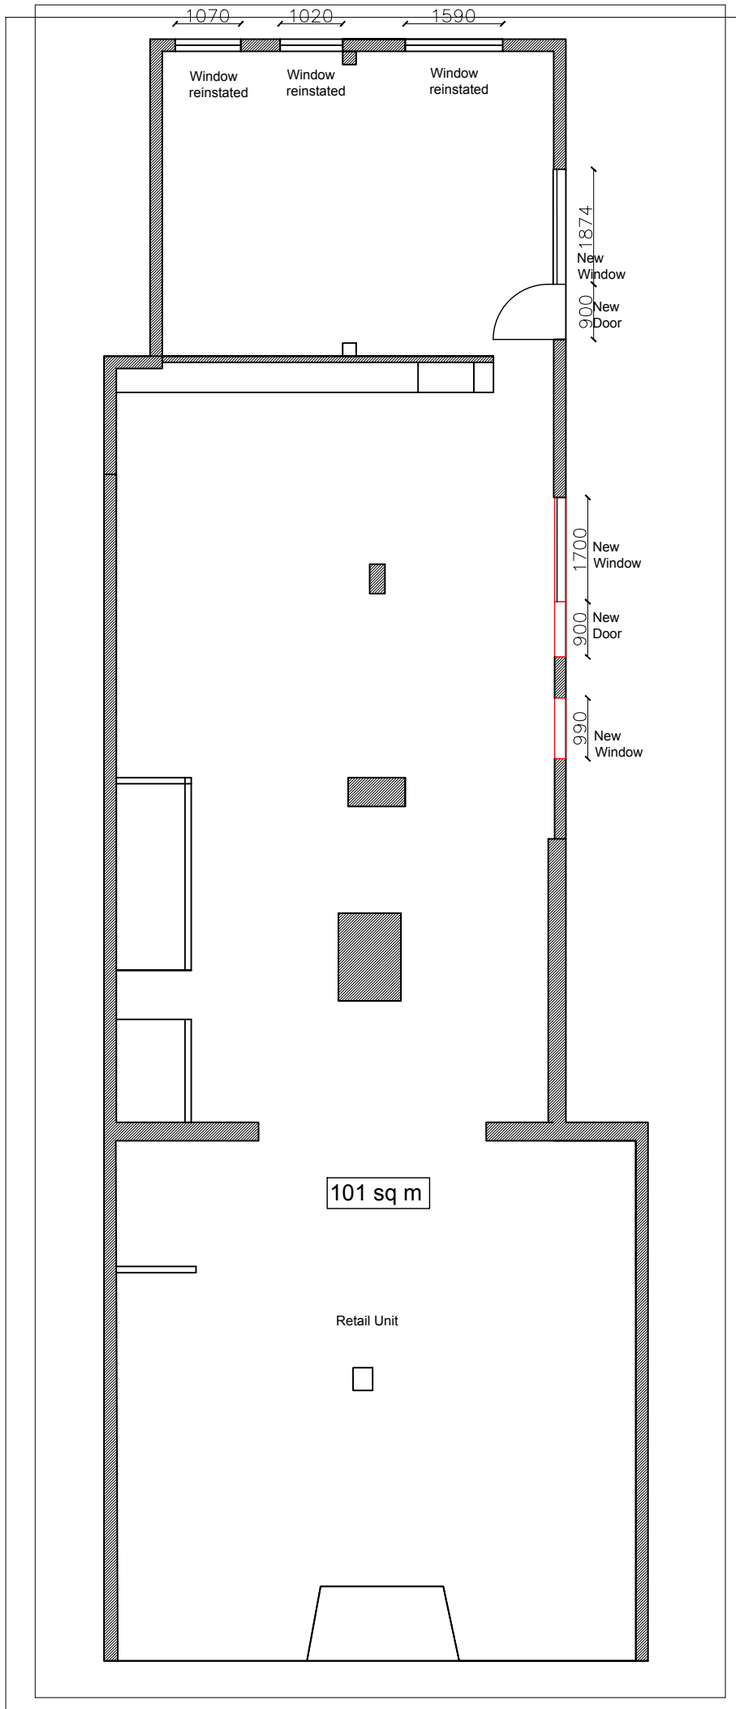

GROUND FLOOR PLAN 1:100

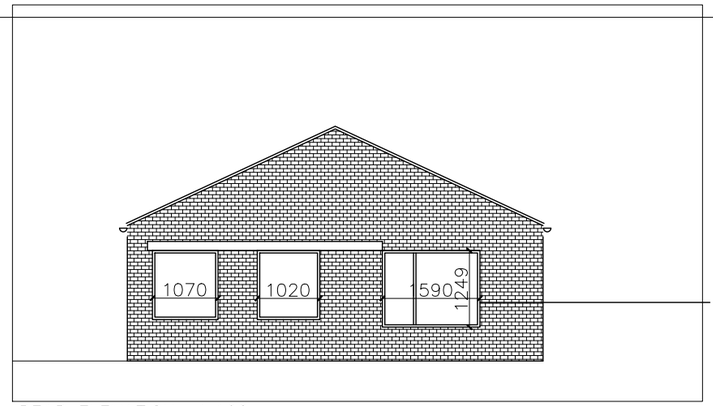

REAR ELEVATION 1:100

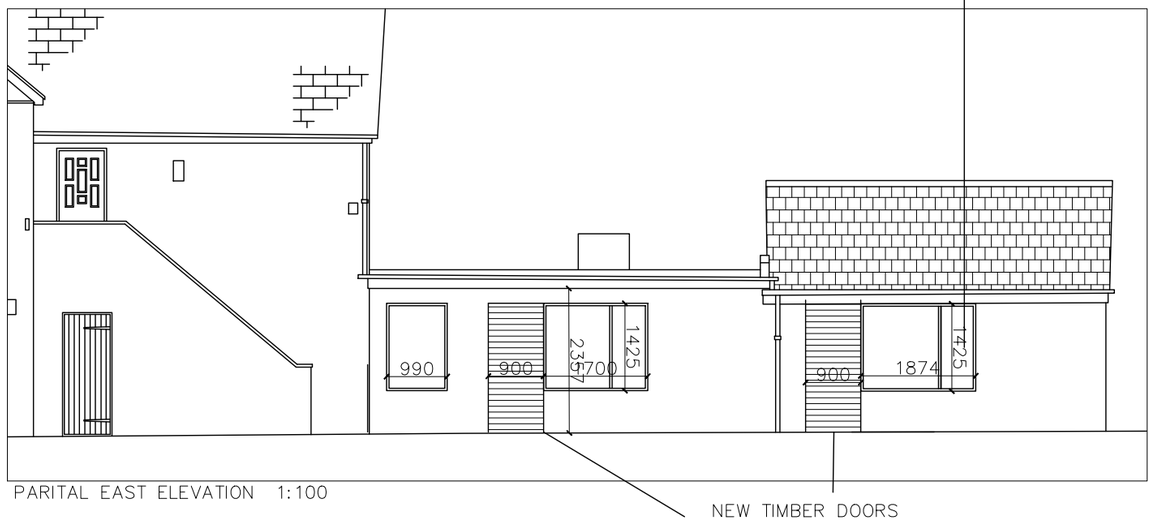

PARITAL EAST ELEVATION 1:100

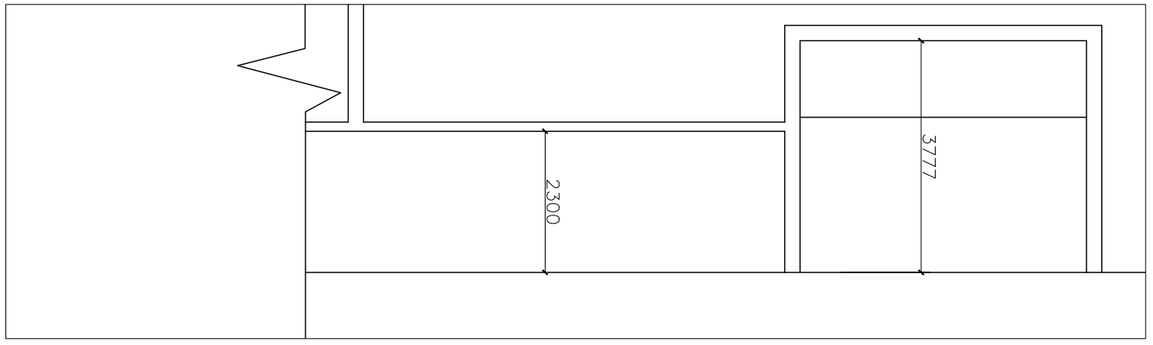

SECTION 1:100

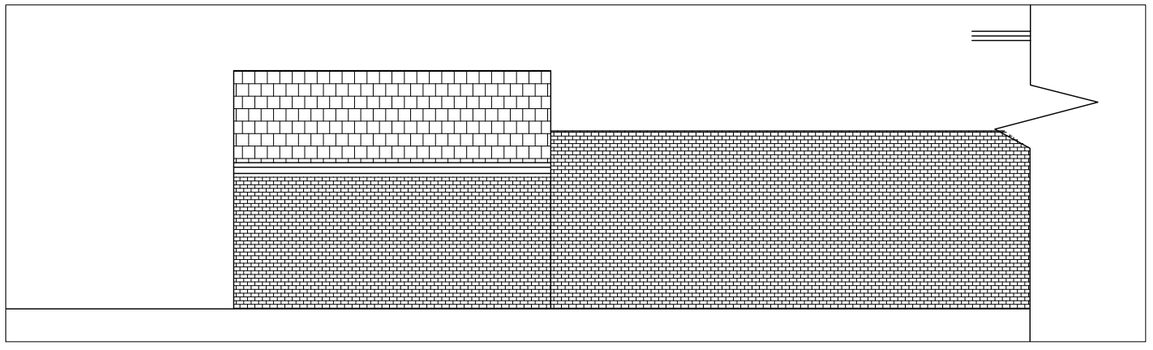

WEST ELEVATION 1:100

NOTES

THIS DRAWING IS THE COPYRIGHT OF THE ARCHITECTS AND MAY NOT BE REPRODUCED WITHOUT PERMISSION

N

0 5

PLANNING

© Copyright TRACE Architects Ltd 2026

trace ARCHITECTS

Basement Studio
263 The Vale
London
W3 7QA

1A Grange Avenue
Rotherfield Peppard
Henley
RG9 5JP

TEL 0208 611 2946
TEL 01491 579 544
E-MAIL office@tracearchitects.co.uk
www.tracearchitects.co.uk

DATE	-	CLIENT: BELLAMY-ROSSER PROPERTY
DRAWN	-	
CHECKED	-	
SCALE@A3	1:100	

OXFORD ROAD

PROPOSED SECTIONS PLANS AND ELEVATIONS

ADDRESS:

346 OXFORD ROAD
READING

JOB No	DRAWING NUMBER
1204	P04

A3 Sheet

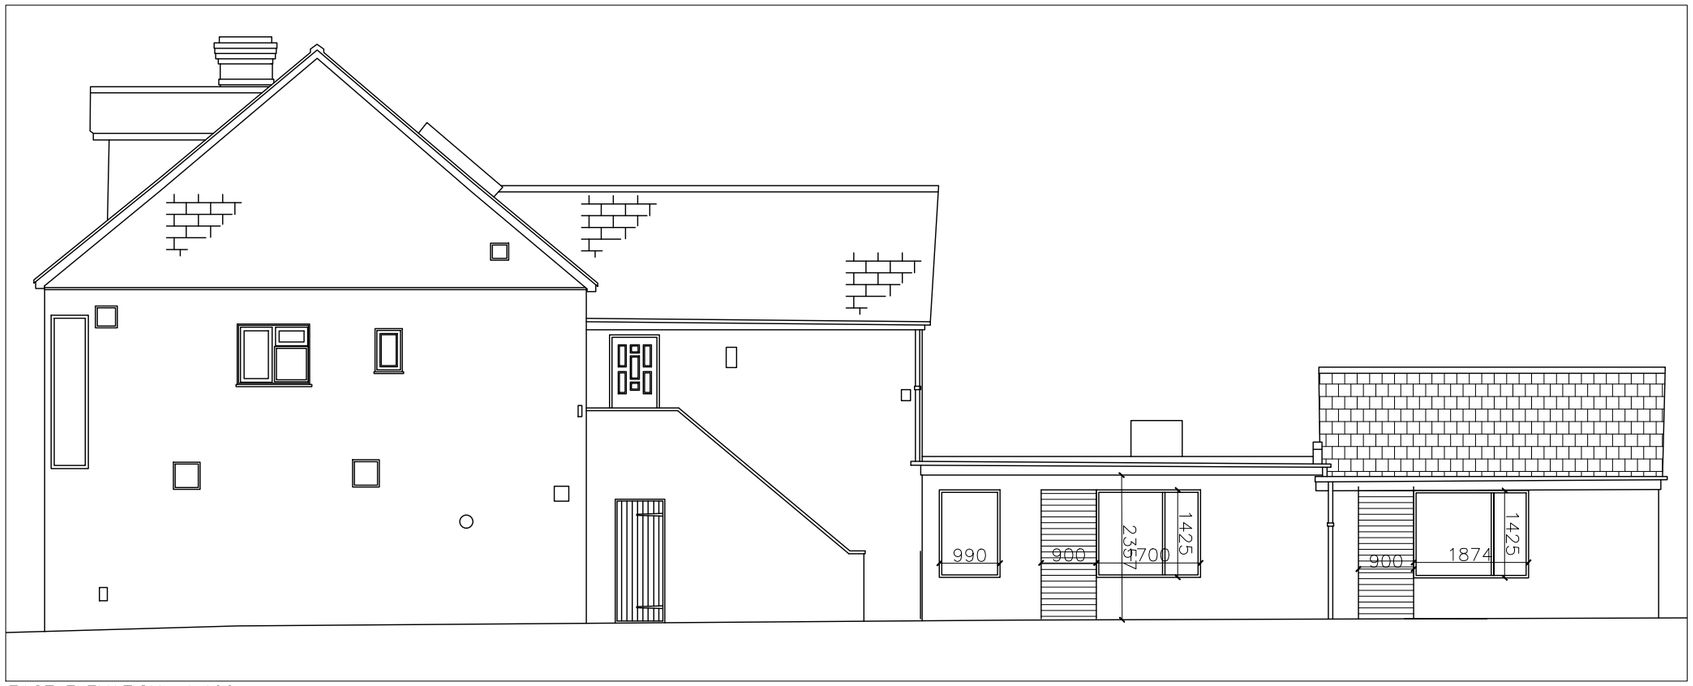

EAST ELEVATION 1:100

FRONT ELEVATION 1:100

NOTES

THIS DRAWING IS THE COPYRIGHT OF THE ARCHITECTS AND MAY NOT BE REPRODUCED WITHOUT PERMISSION

0 5

PLANNING

© Copyright TRACE Architects Ltd 2026

trace ARCHITECTS

Basement Studio
263 The Vale
London
W3 7QA

TEL 0208 611 2946

1A Grange Avenue
Rotherfield Peppard
Henley
RG9 5JP

TEL 01491 579 544

E-MAIL office@tracearchitects.co.uk
www.tracearchitects.co.uk

DATE	-	CLIENT:
DRAWN	-	BELLAMY-ROSSER PROPERTY
CHECKED	-	
SCALE@A3	1:100	

OXFORD ROAD

PROPOSED ELEVATIONS

ADDRESS:

346 OXFORD ROAD
READING

JOB No	DRAWING NUMBER
1204	P05

A3 Sheet