




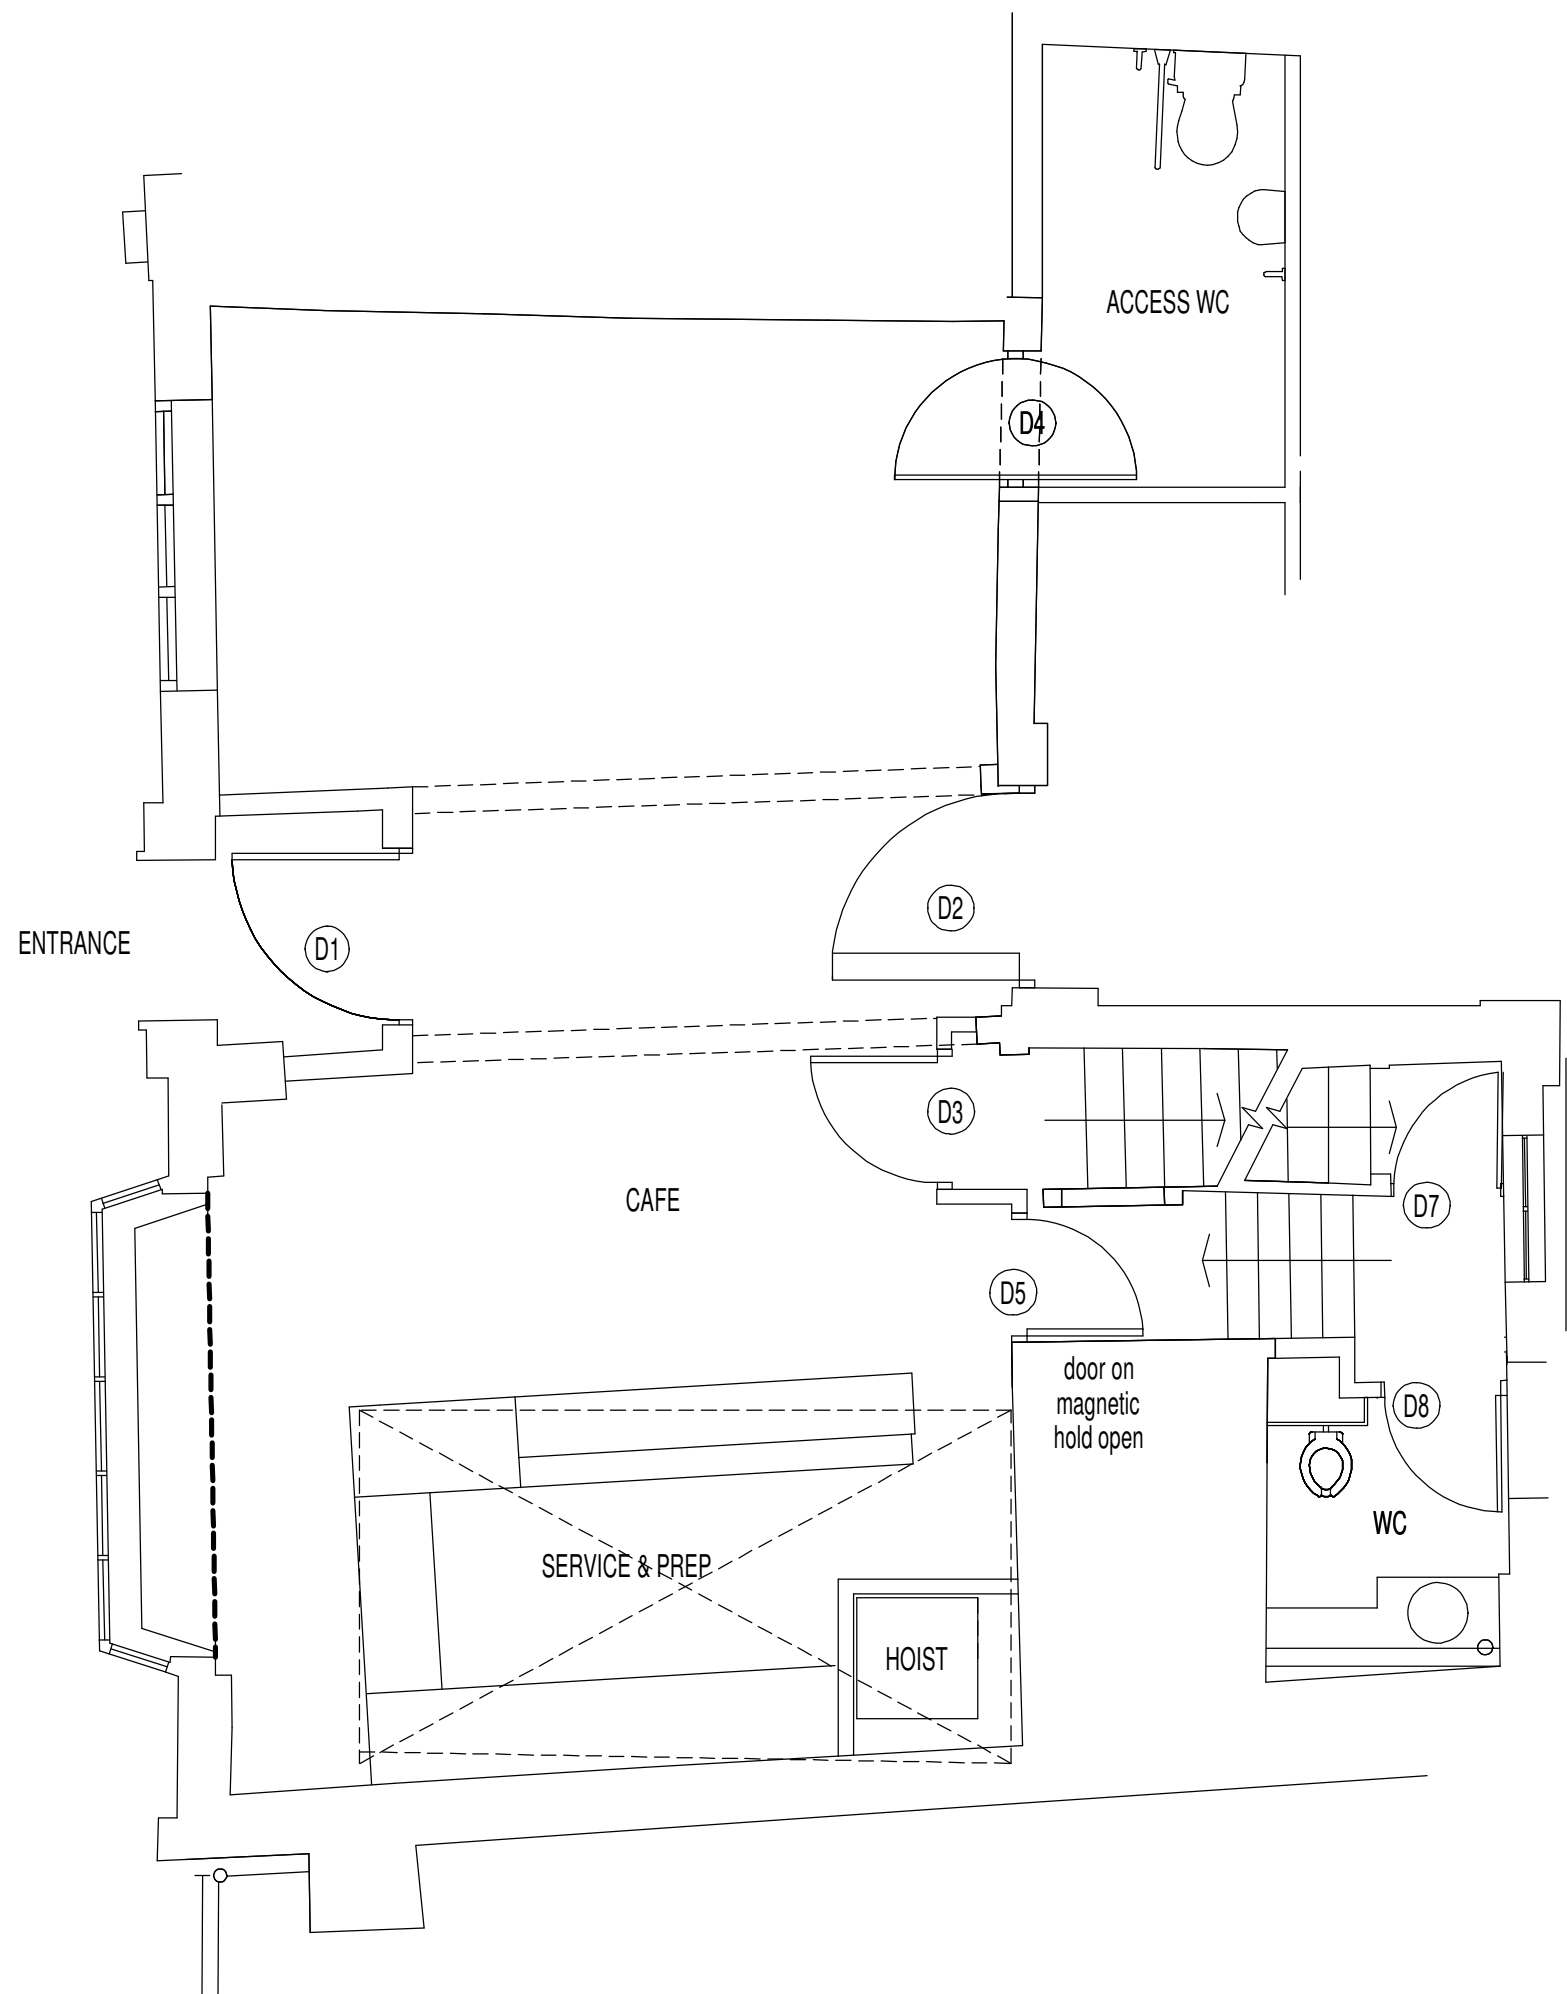

GROUND FLOOR

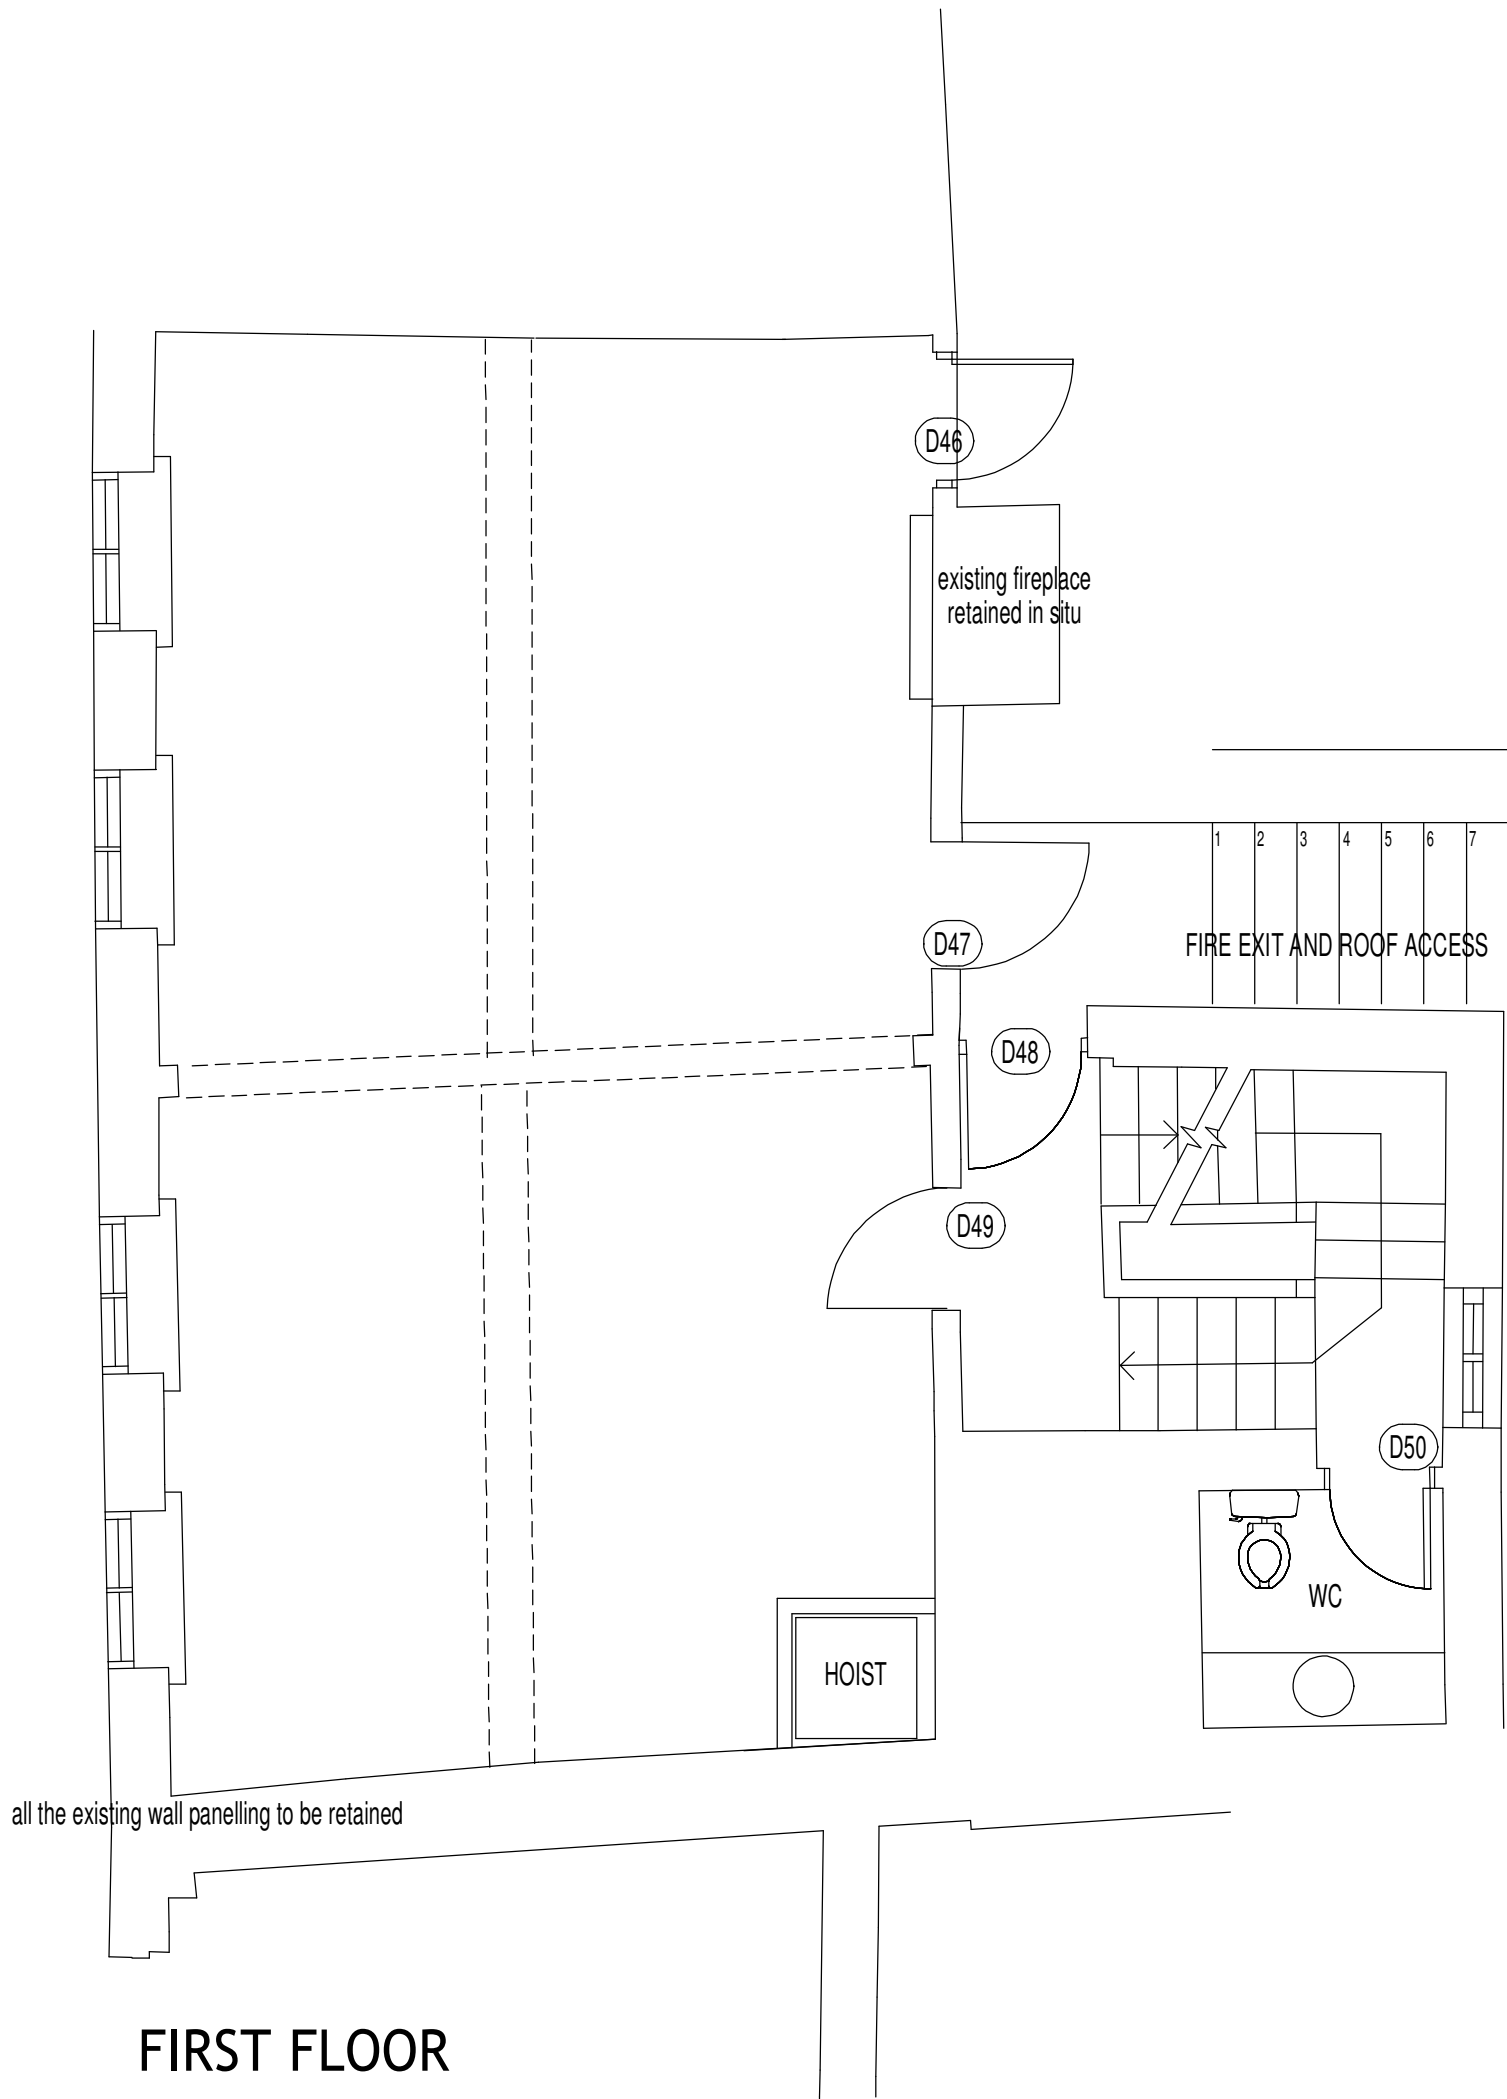

FIRST FLOOR

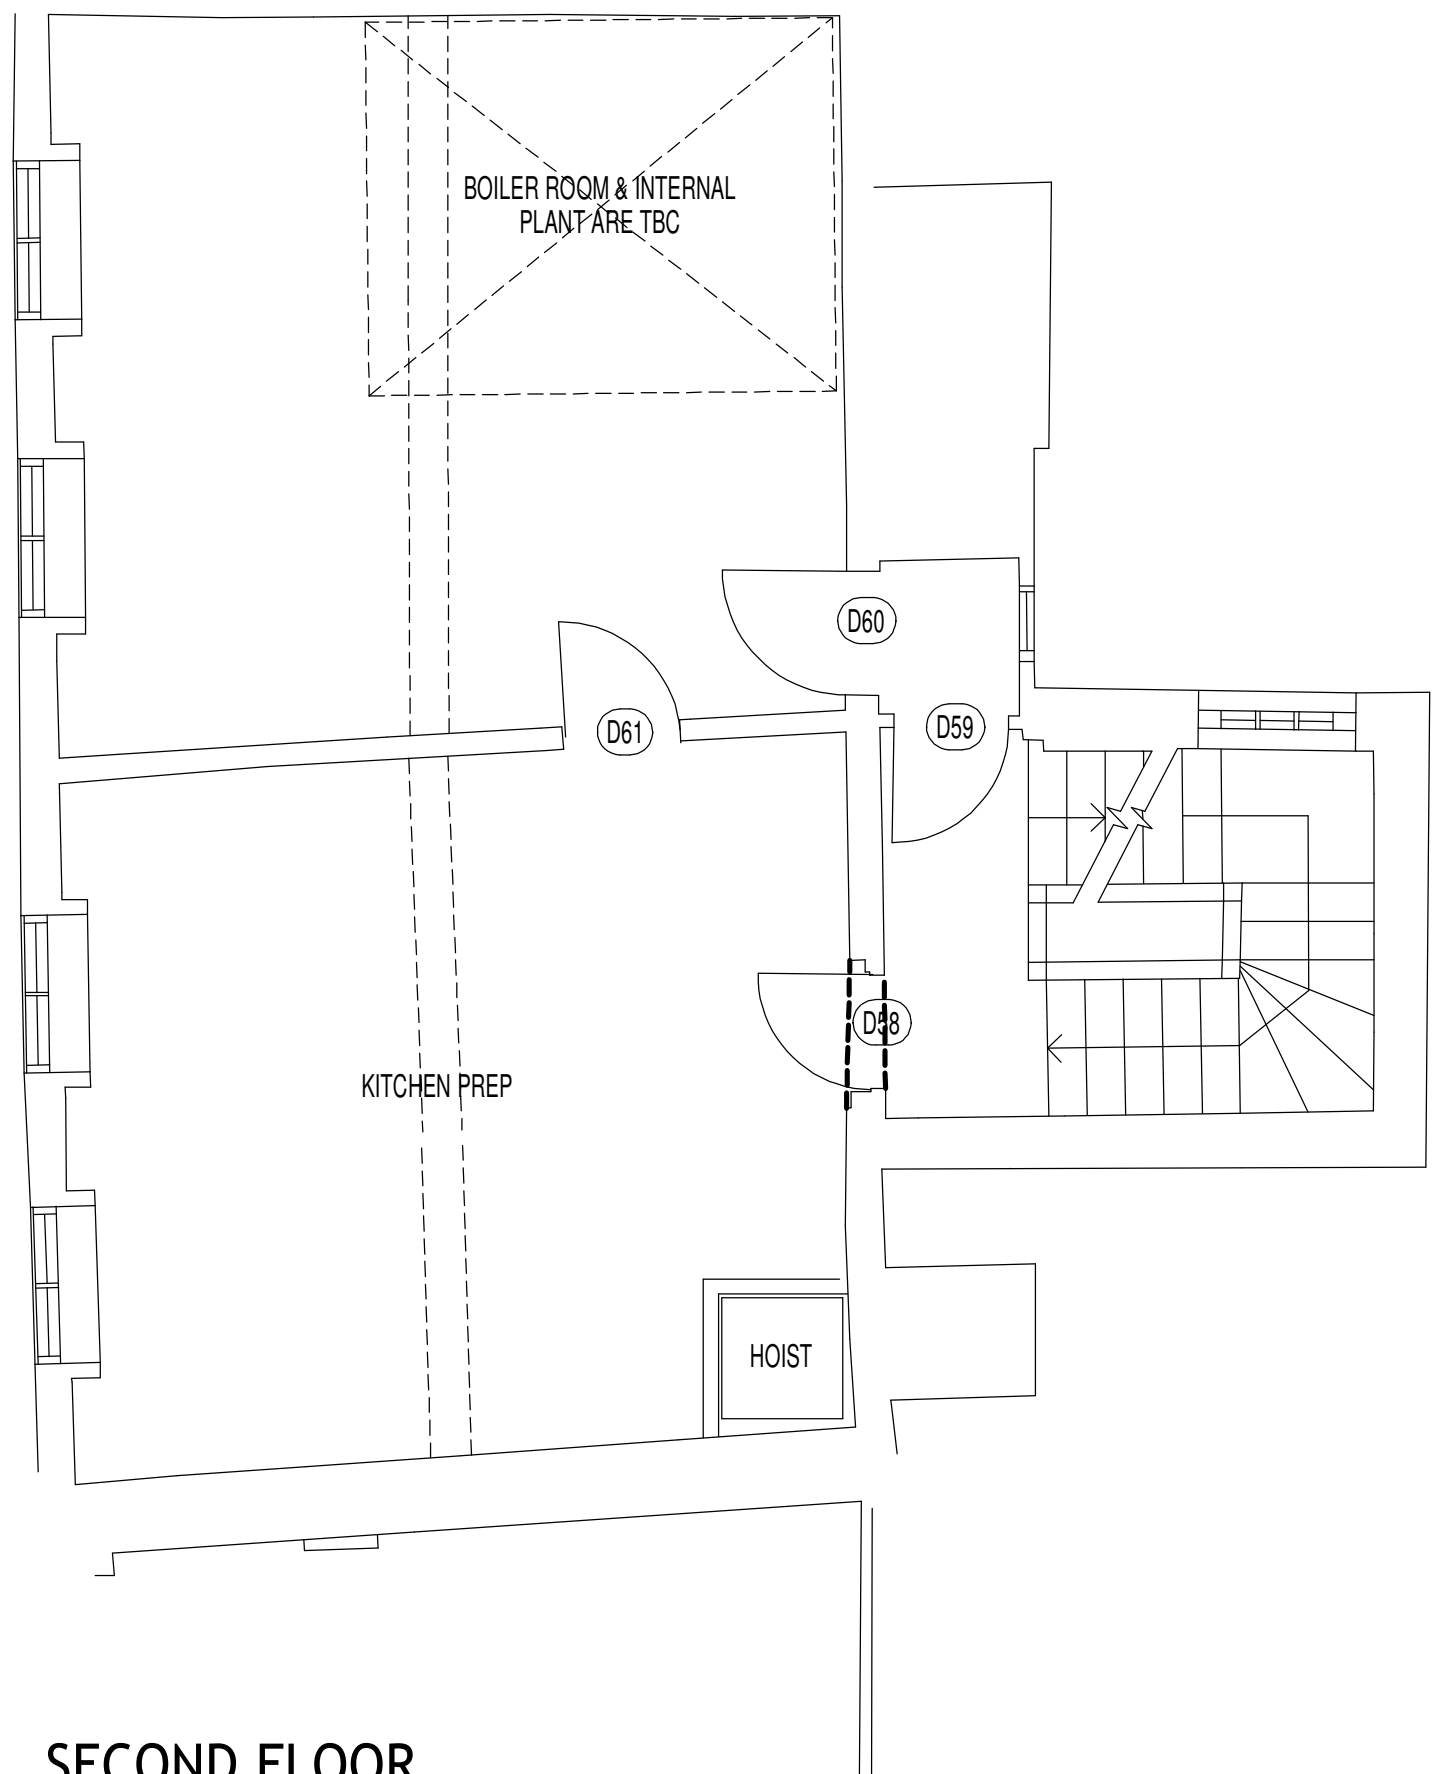


SECOND FLOOR


DOOR No.	LOCATION	OPEN FACE DOOR STYLE TYPE	CLOSED FACE DOOR STYLE TYPE	EXISTING (E) OR NEW (N) OR SALVAGE (S)
D01	MAIN ENTRANCE			E
D02	'BOOKCASE' DOOR		DOOR BLANK	N
D03	STAIRS ACCESS	BLANK	2	N
D04	ACCESSIBLE WC	2	2	N
D05	CORRIDOR TO WC STAIR	6	6	S
D07	BASEMENT STAIR	6	6	S
D08	MID LANDING WC	3	3	N
D46	door number 58 relocated to this location			
D47	ROOF TERRACE STAIR	6	6	S
D48	STAIR LOBBY	6	6	S
D49	LANDING DOOR	6	6	S
D50	MID LANDING WC	3	3	N
D58	KITCHEN PREP	9	9	N
D59	STAIR LOBBY	9	9	N
D60	PLANT ROOM LOBBY	9	9	N
D61	PLANT ROOM ACCESS	9	9	N

D01

BELOW IS PROPOSED D01 RECONFIGURED FRONT DOOR
Existing front door is shown to left hand side for reference only

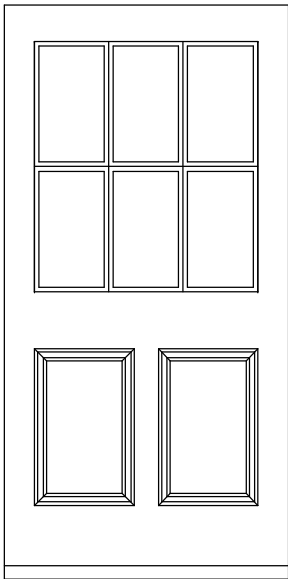


Existing front Door to No10 (outer facing face to Gun St)

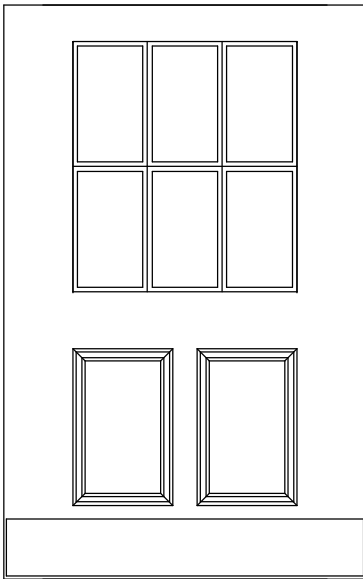

Reconfigured existing front door to create required width of 1200mm. Note that the proposed widening should entail new stiles to provide the wider width. Subject to detailed investigation it is intended to retain existing glazing and mouldings as well as the moulded lower moulded panels. Method statement for works to be produced should this proposal for widening of existing front door be preferred option. The alternative option being a replacement door fabricated fielded moulded panel traditional style door.

SCALE 1:25


DOORS DRAWN AT SCALE 1:25

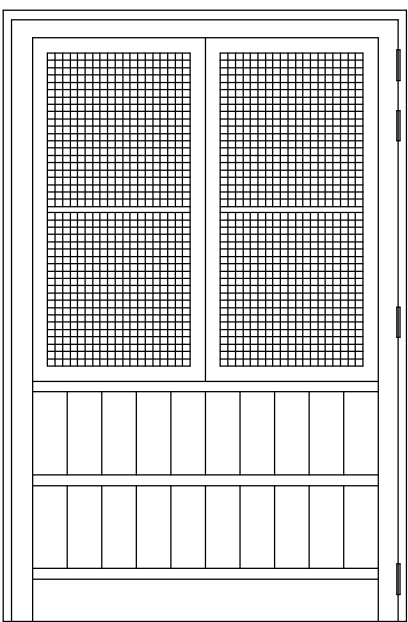

Mock book shelf shelving and mesh cupboard doors applied to door blank


GROUND FLOOR CAFE DOOR No2

DECORATED DOOR BLANK WITH DDA APPROVED VISION PANEL.. (WHERE APPLICABLE) GEORGIAN WIRE TO BE USED IN FIRE DOOR

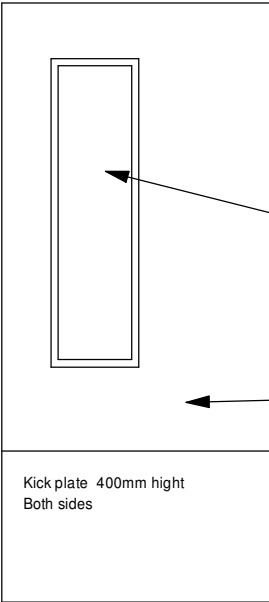

DOOR DESIGN TYPE 9


Note to internal Salvaged doors: Where salvage doors are proposed these shall be in the style of Door Type 6. These shall be sourced and purchased in keeping with program of works on site .

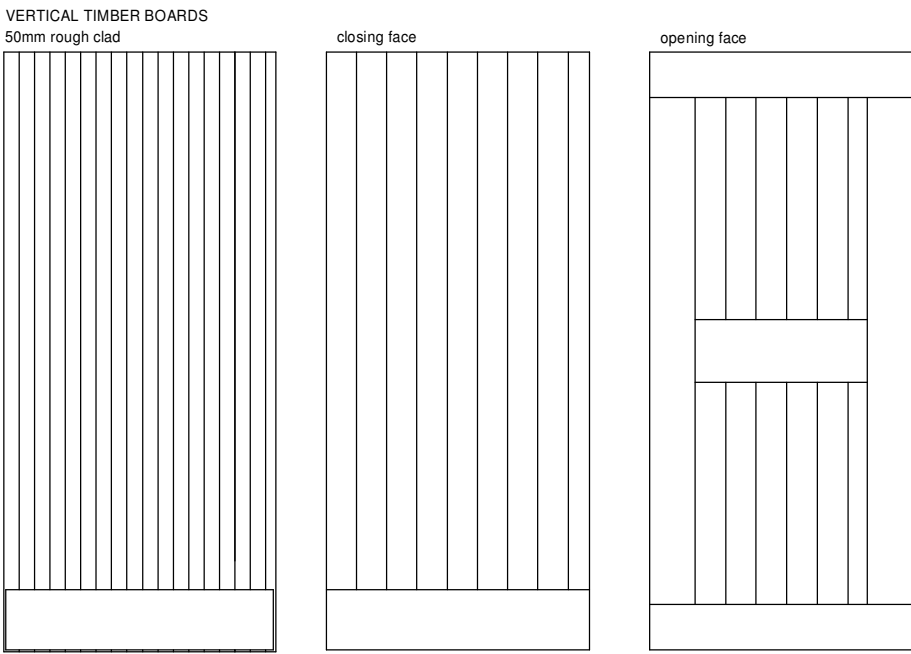


DOOR DESIGN TYPE 2 Slatted boarding applied to door blanks

DOOR DESIGN TYPE 3

DOOR DESIGN TYPE 3

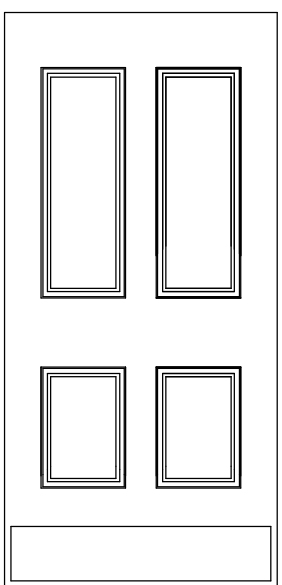

GUIDE DOOR DESIGN TYPE 6

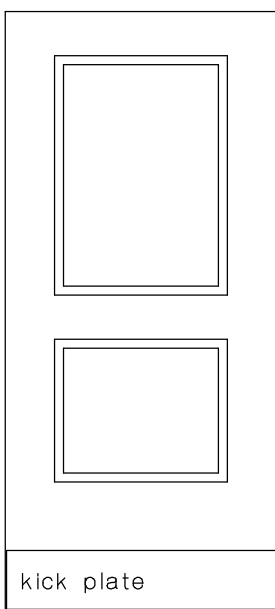

GUIDE DOOR DESIGN TYPE 6

ALL DIMENSIONS TO BE CHECKED ON SITE BEFORE ANY WORK COMMENCES
ANY DISCREPANCIES TO BE REPORTED TO THE SUPERVISING OFFICER

A	additional information drawn and specified to door D01	11.02.26
Issue	Revision	Date

alan brown design

TEL: 07535 642589 E-MAIL: alanbrown@hotmail.com

Project:
No 10 Gun Street
Reading

Title:
Door information

Client: The Purple Turtle

Date June 25 Scale 1:50 and 1:25 @A1 Drawn By

Drawing No. 1114 - Door Joinery 01 Rev. A