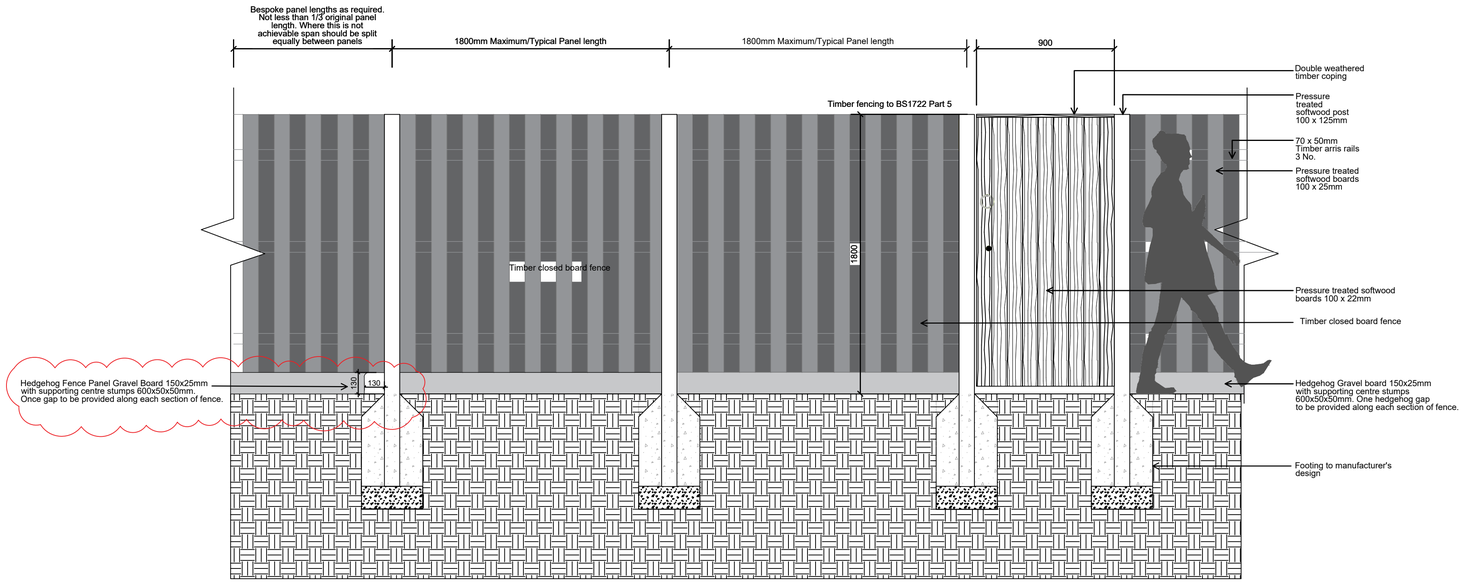

1 Timber board fence with hedgehog openings
Scale 1:20

Do not scale from drawings unless by agreement with HTA. Use figured dimensions only. Check all dimensions on site prior to commencing the works. Drawing to be read in conjunction with other relevant consultant information.

This drawing is the copyright of HTA Design LLP and must not be copied or reproduced in part, or in whole, without the express permission of HTA Design LLP. Drawing to be read in conjunction with specification.

This Tender drawing, together with HTA's other Tender drawings and Outline Specification, describes HTA Design LLP's concept design intent to be achieved by the Design and Build Contractor and any construction proposals shown hereon are indicative only. The detailed design resolution and specification of the construction shall be carried out by the Design and Build Contractor and/or their appointed design consultants and/or specialist subcontractors to achieve the design intent and shall comply with the Employer's Requirements, the CDM Regulations 2015 and any other relevant health and safety legislation, and the requirements of the Building Regulations.

This plan has been informed by tree protection measures. It is consistent with and should be viewed alongside the approved Arboricultural Method Statement prepared by Middlemarch.

Rev	Date	Drawn	Description
A	03.12.24	RBL	Note added as clouded
-	08.11.24	RBL	Issued for information

status
FOR PLANNING

client / project
Reading Borough Council
Amethyst Lane

drawing title
Typical Details

Fence with hedgehog gap

drawing number: RBC-ALR_HTA-L_DR_8910
revision: A
scale @ A1: 1:20
originated by: RBL
project code: RBC-ALR

HTA Design LLP
www.hta.co.uk

London | Edinburgh | Manchester | Bristol