


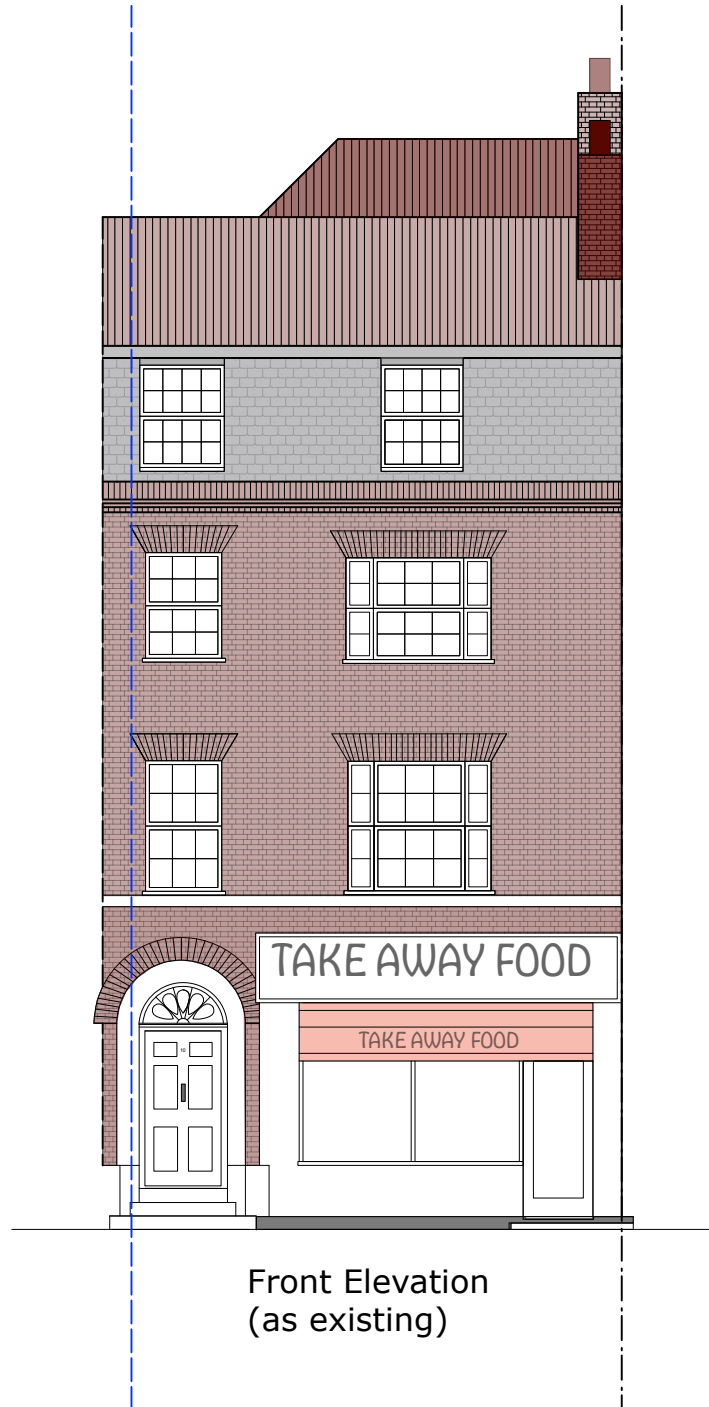

Front Elevation
(as existing)



Rear Elevation

existing roof continued