



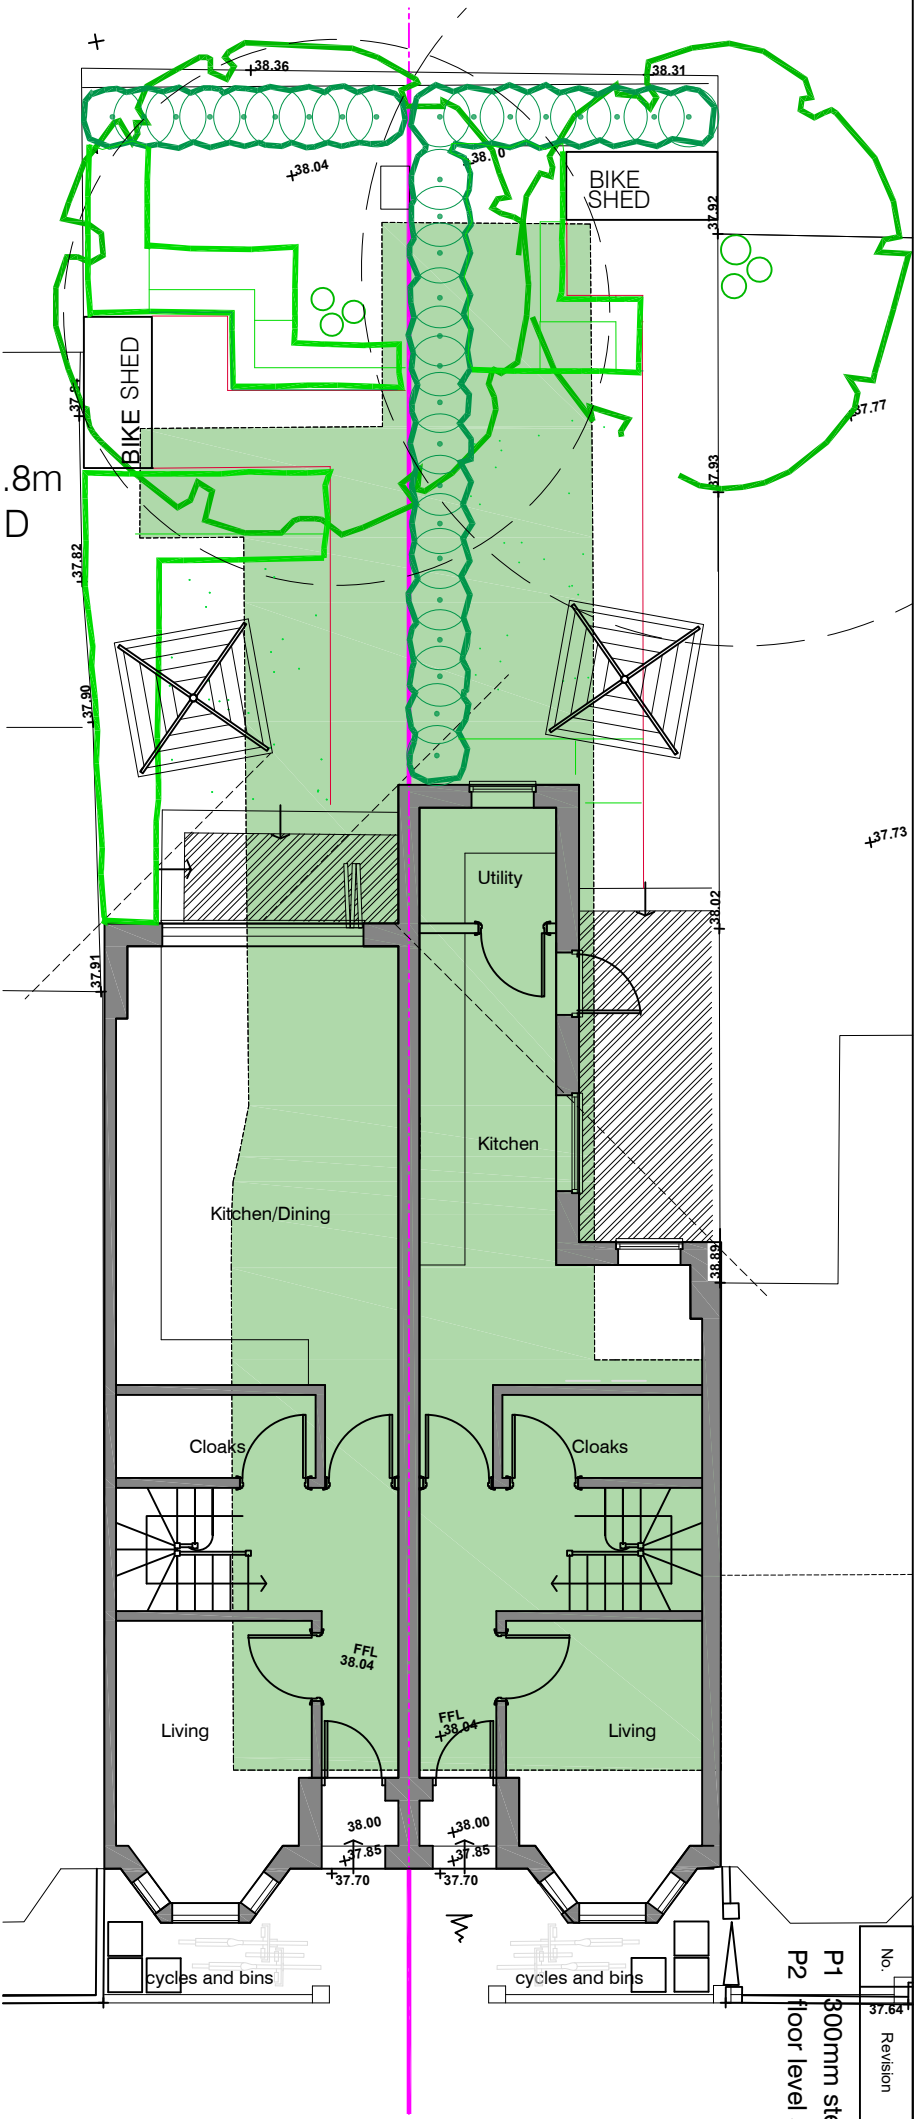


Proposed ground floor footprint 100.82 (Green shaded area indicates existing building)

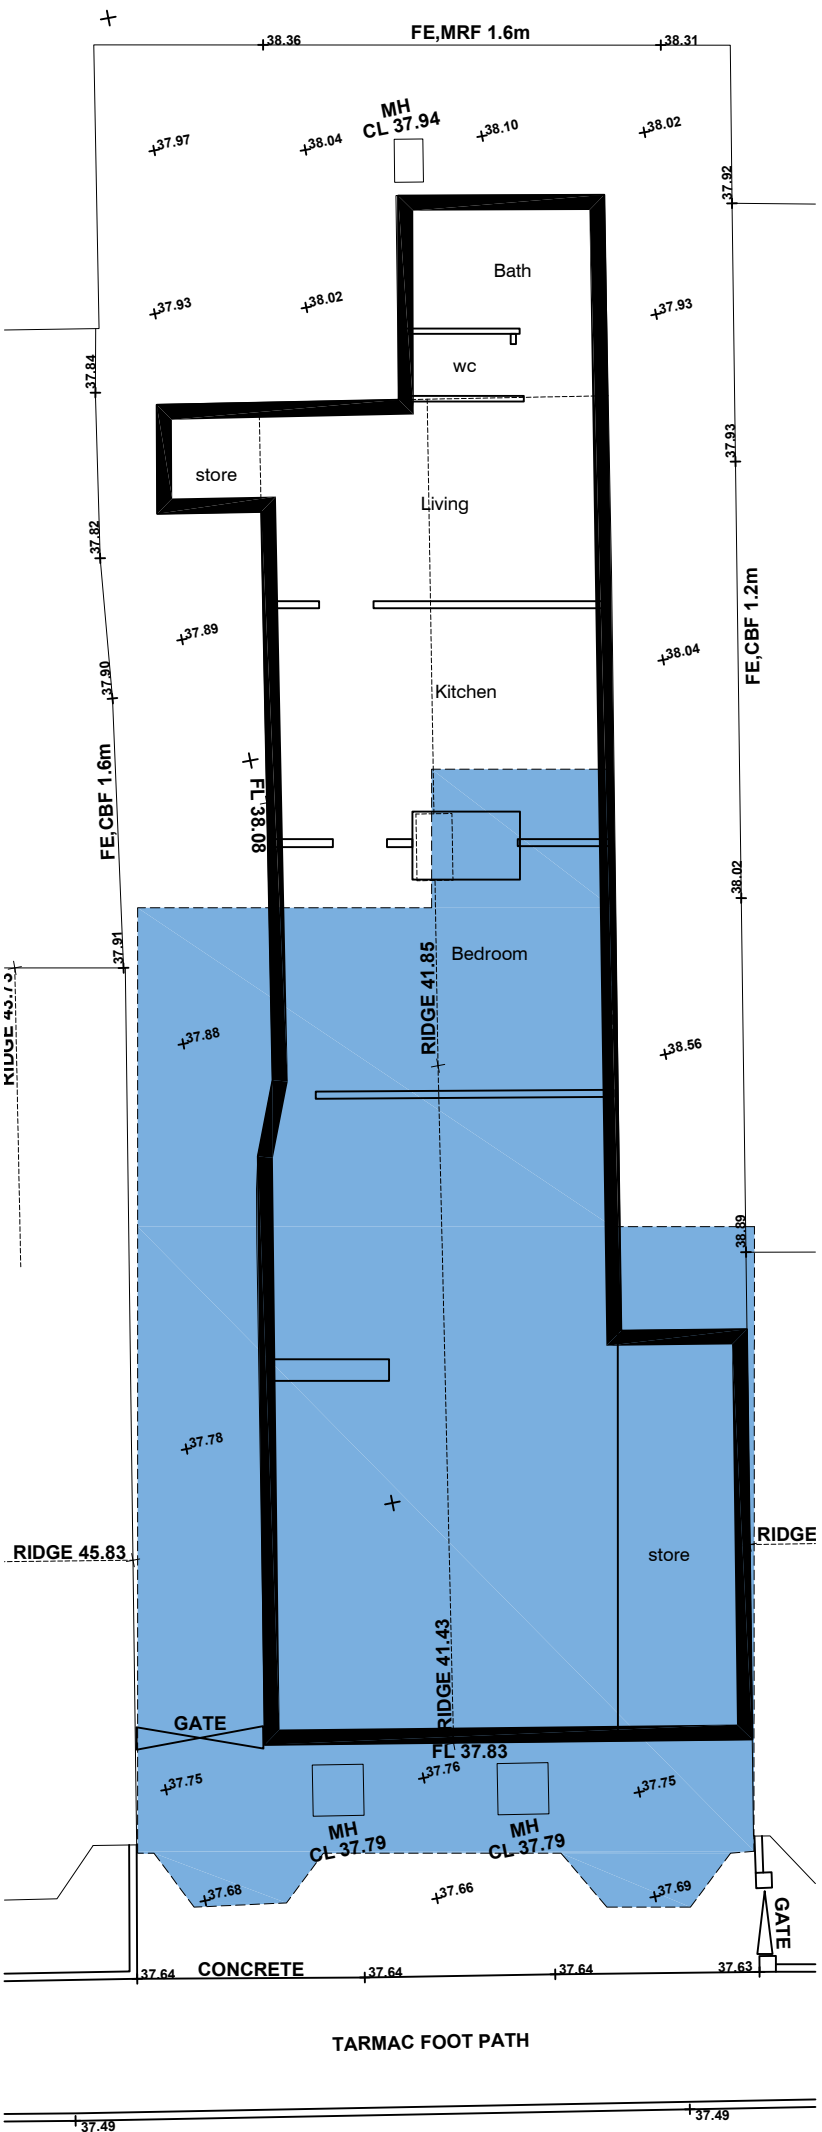


Existing ground floor footprint 101.76 (Blue shaded area indicates proposed building)

No.	Revision	Date
P1	800mm step up included front and rear	02/19
P2	floor level set to 38.04	10/19

QUEENS ROAD

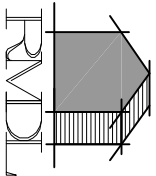

RAMMURTI DESIGN LTD
ARCHITECTURAL & PLANNING SERVICES
268 TILGHURST ROAD, READING RG30 2NE
TEL/FAX: 01189510628 MOB: 07799883574

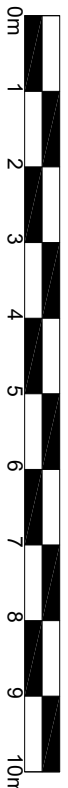

Proposed Demolition and Change of Use of Existing Garage
workshop to provide 2No 3bed houses
at 76a Queens Road, Caversham, Reading
for Mr & Mrs Ravi & Dipiksha Sodha

FLOOR PLANS -Footprint Comparison
existing/Proposed
Scale @ A3: 1/100
Date: Sept 2019

QR76a:020 Rev P3