

| No. | Revision | Date |
|-----|----------|------|
|-----|----------|------|

- P1

Survey levels added and floor level raised 300mm


02/19
- P2

eaves and ridge line lowered floor level set to 38.04

10/19
- P3

Internal alterations improved loft height, dormer set in and repositioned

01/20

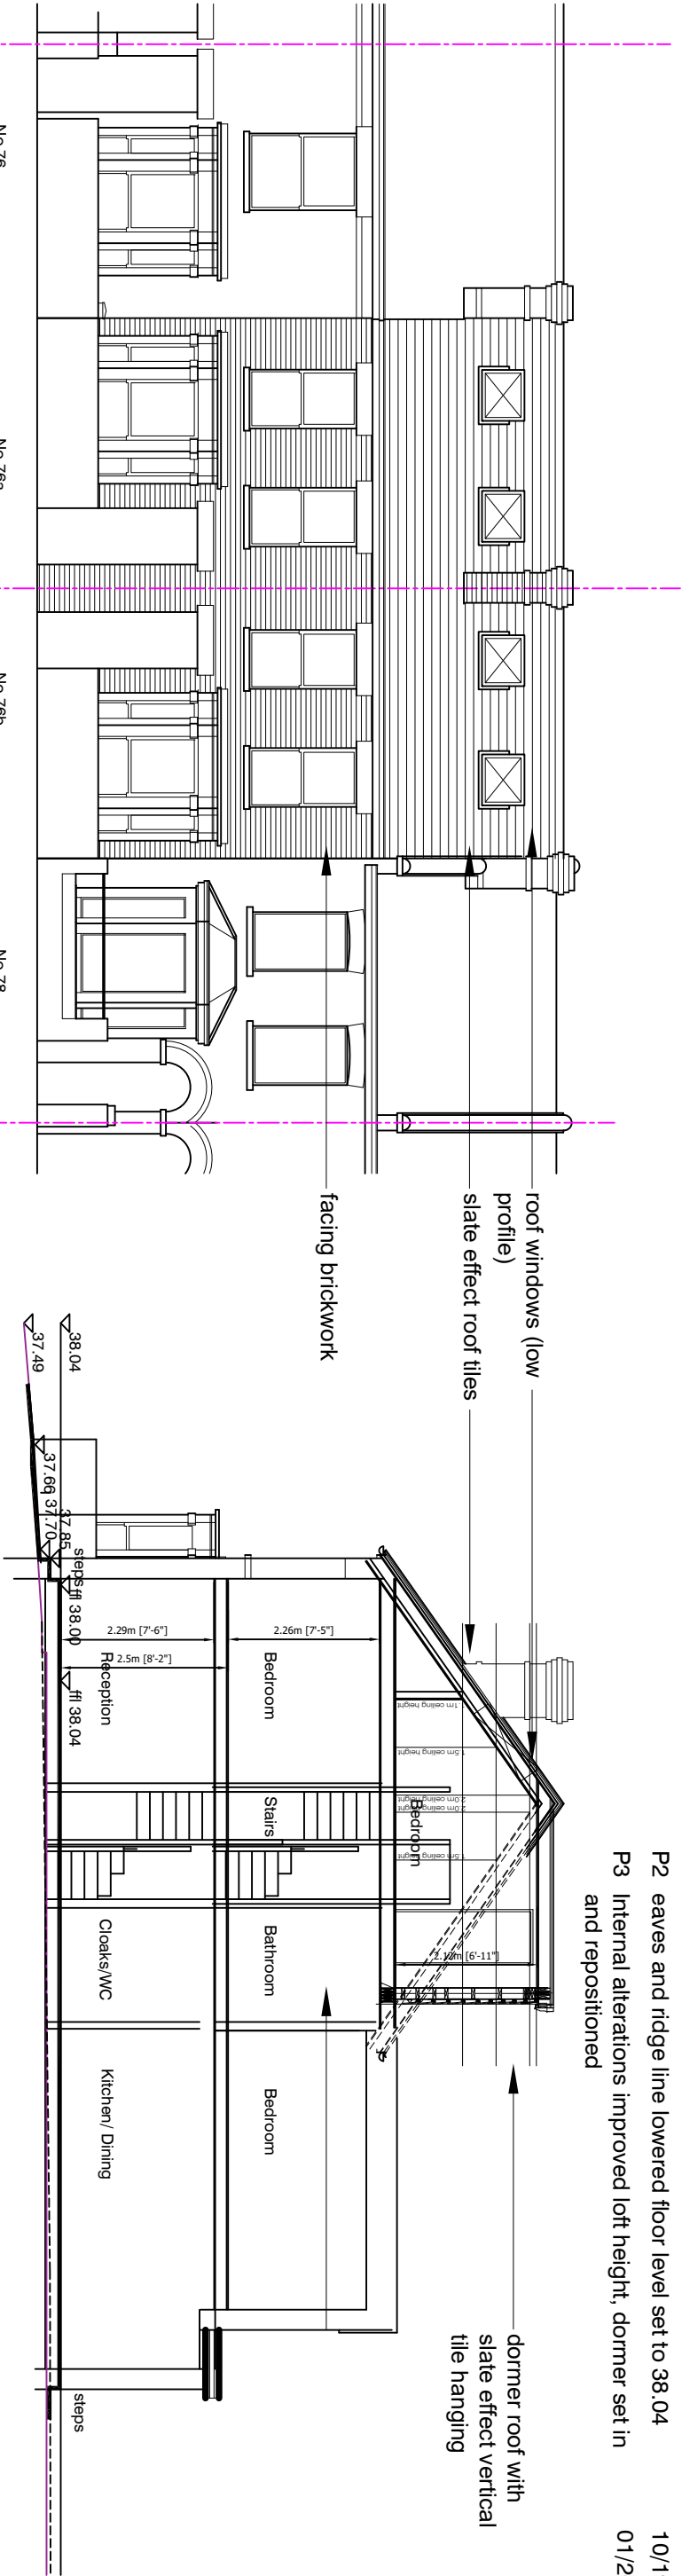


front (Queens Road)

sectional elevation thro No76b


section from No 76

PROPOSED

rear

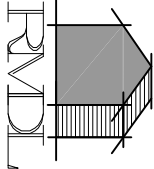

RAMMURTI DESIGN LTD  
ARCHITECTURAL & PLANNING SERVICES  
268 TILFHURST ROAD, READING RG30 2NE  
TEL/FAX: 01189510628 MOB: 07799883574

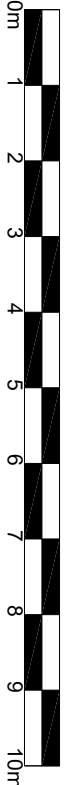

Proposed Demolition and Change of Use of Existing Garage workshop to provide 2No 3bed houses

at 76a Queens Road, Caversham, Reading  
for Oakville Realty Limited

PROPOSED ELEVATIONS

Scale @ A3: 1/100  
Date: July 2018

QR76a:015 Rev P3