


KEY:

- AREAS INVESTIGATED
TO FACADE
- EVIDENCE OF DAMAGE
TO CLAY TILES
- PROPOSED WORKS
TO FACADE
- EVIDENCE OF DAMAGE
TO BRICKS
- SAMPLE CLEAN OF BRICK /
CLAY TILE BEFORE ALL
WORKS PROGRESSED
- W01


NOTE:
Extent of repair subject to opening up. Existing clay tiles are likely to be fragile and difficult to salvage; full retention cannot be assured. Supplementary matching replacements may be necessary, subject to Conservation Officer agreement.

All works greater than indicated will be recorded and communicated to the Conservation Officer to ensure works are carried out in line with overall works.

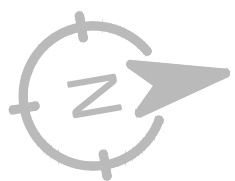


THE CONTRACTOR IS TO VERIFY ALL BUILDINGS AND SITE DIMENSIONS PRIOR TO COMMENCEMENT OF WORKS OR PREPARATION OF SHOP DRAWINGS. THIS DRAWING AND THE BUILDING WORKS DEPICTED ARE COPYRIGHT OF TRIDENT AND MAY NOT BE REPRODUCED EXCEPT BY WRITTEN PERMISSION. DO NOT SCALE FROM THIS DRAWING.


Key Notes:

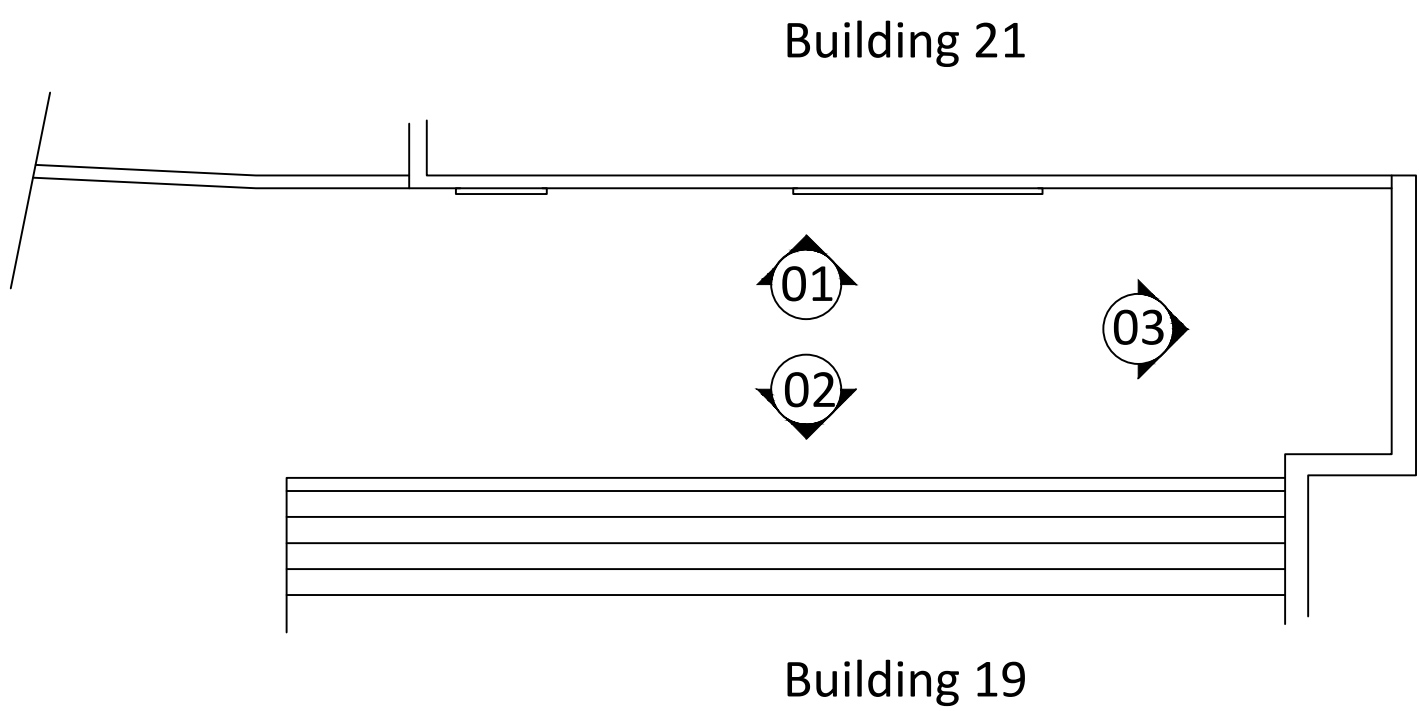


PLAN
Scale @NTS

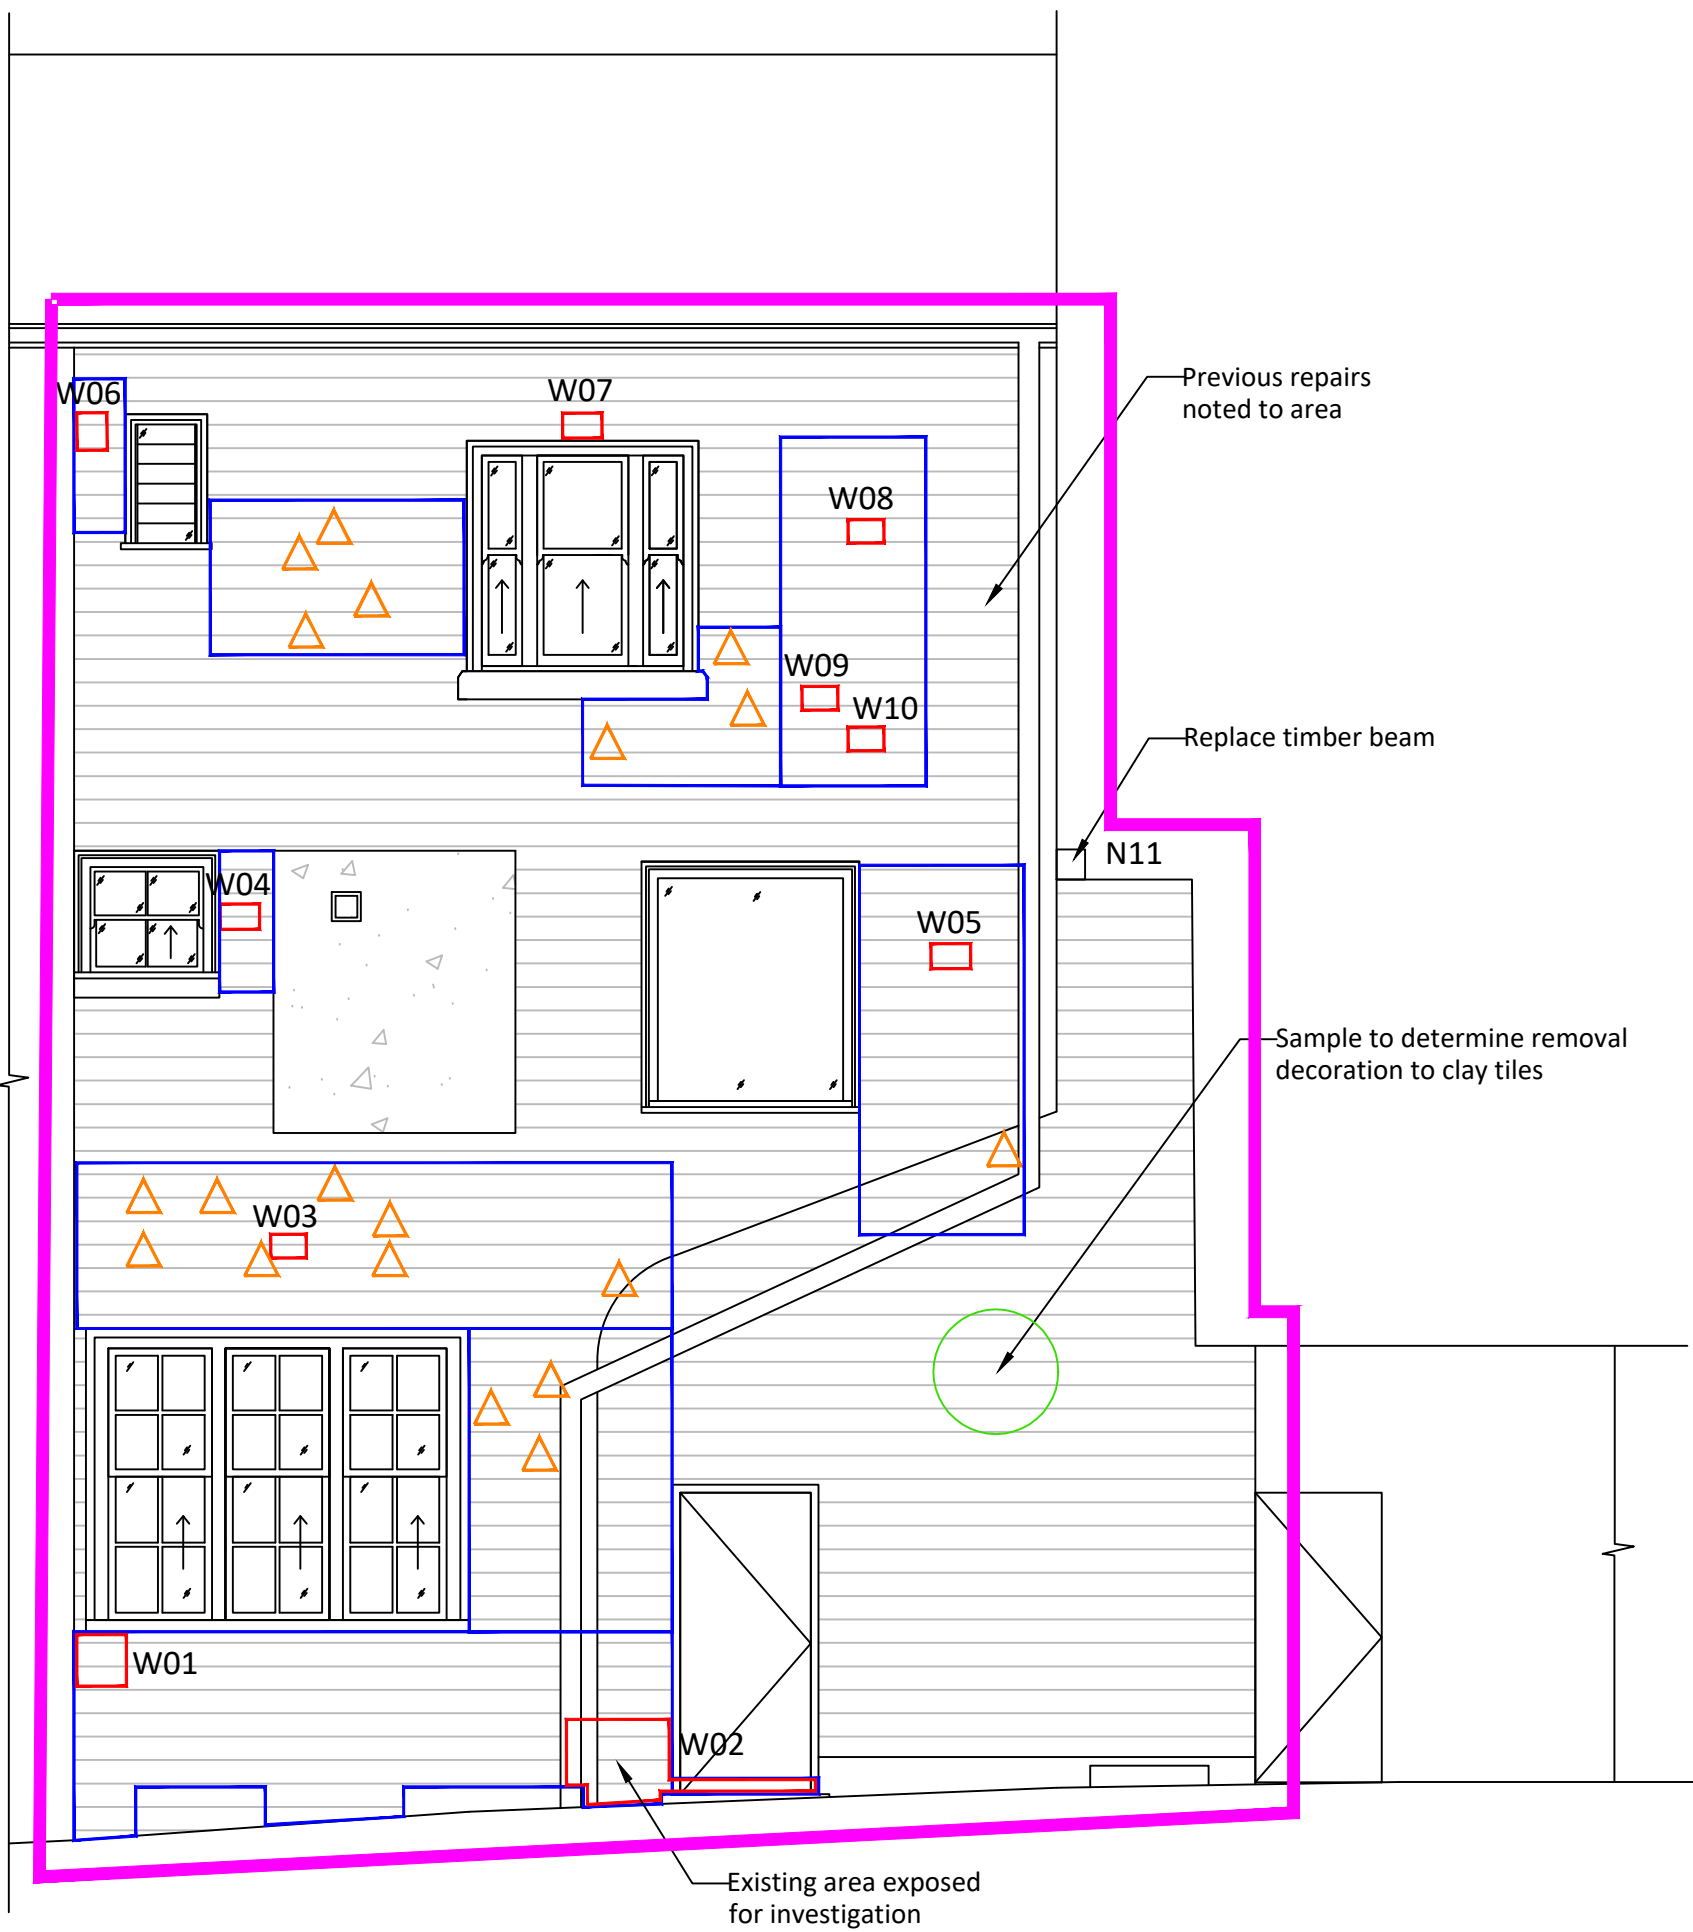


Existing Elevation 01 - Proposed Works

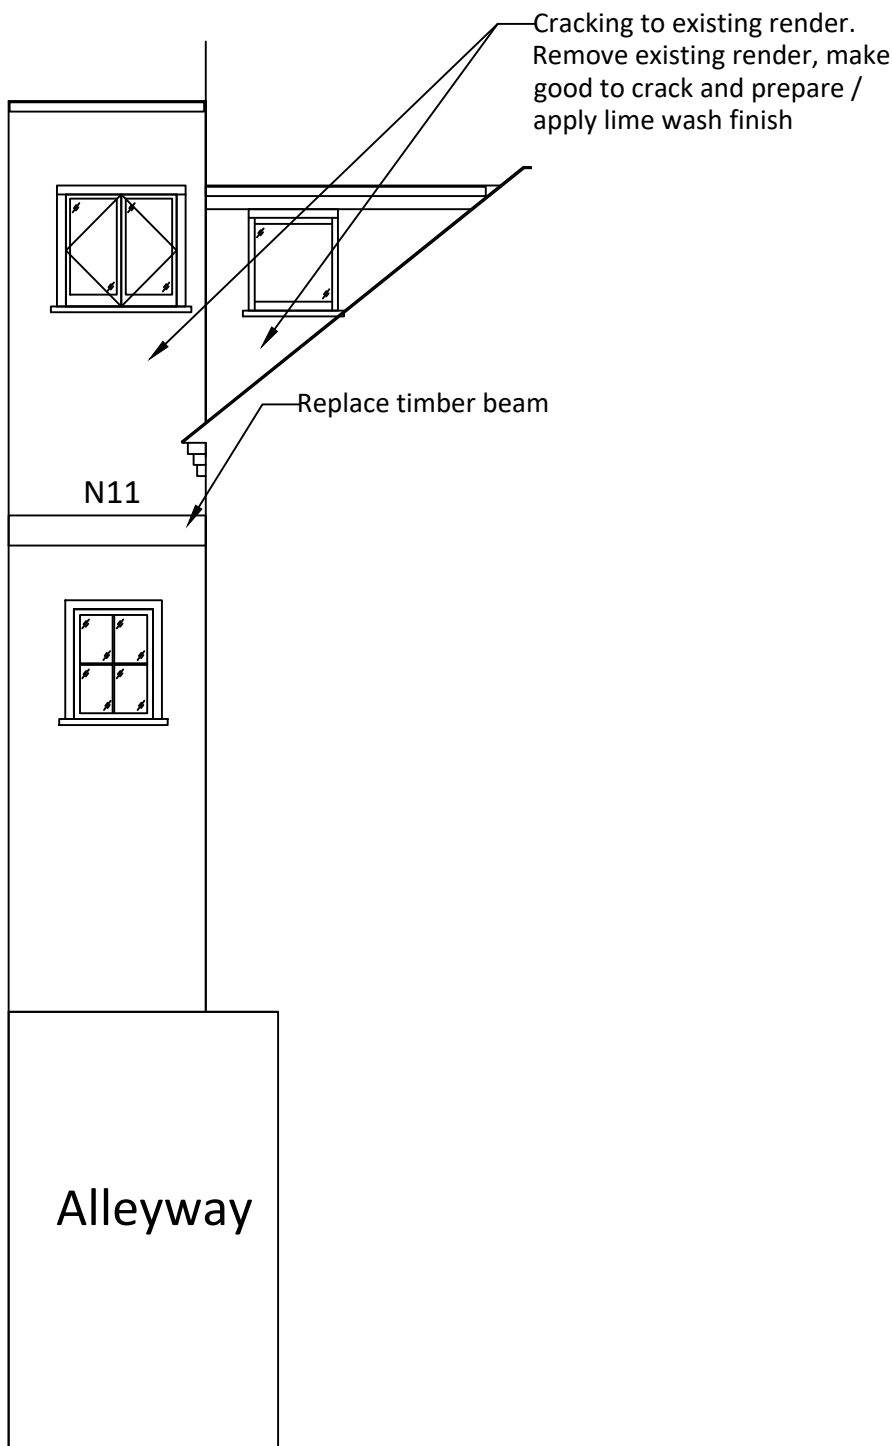

Existing Elevation 02 - Proposed Works

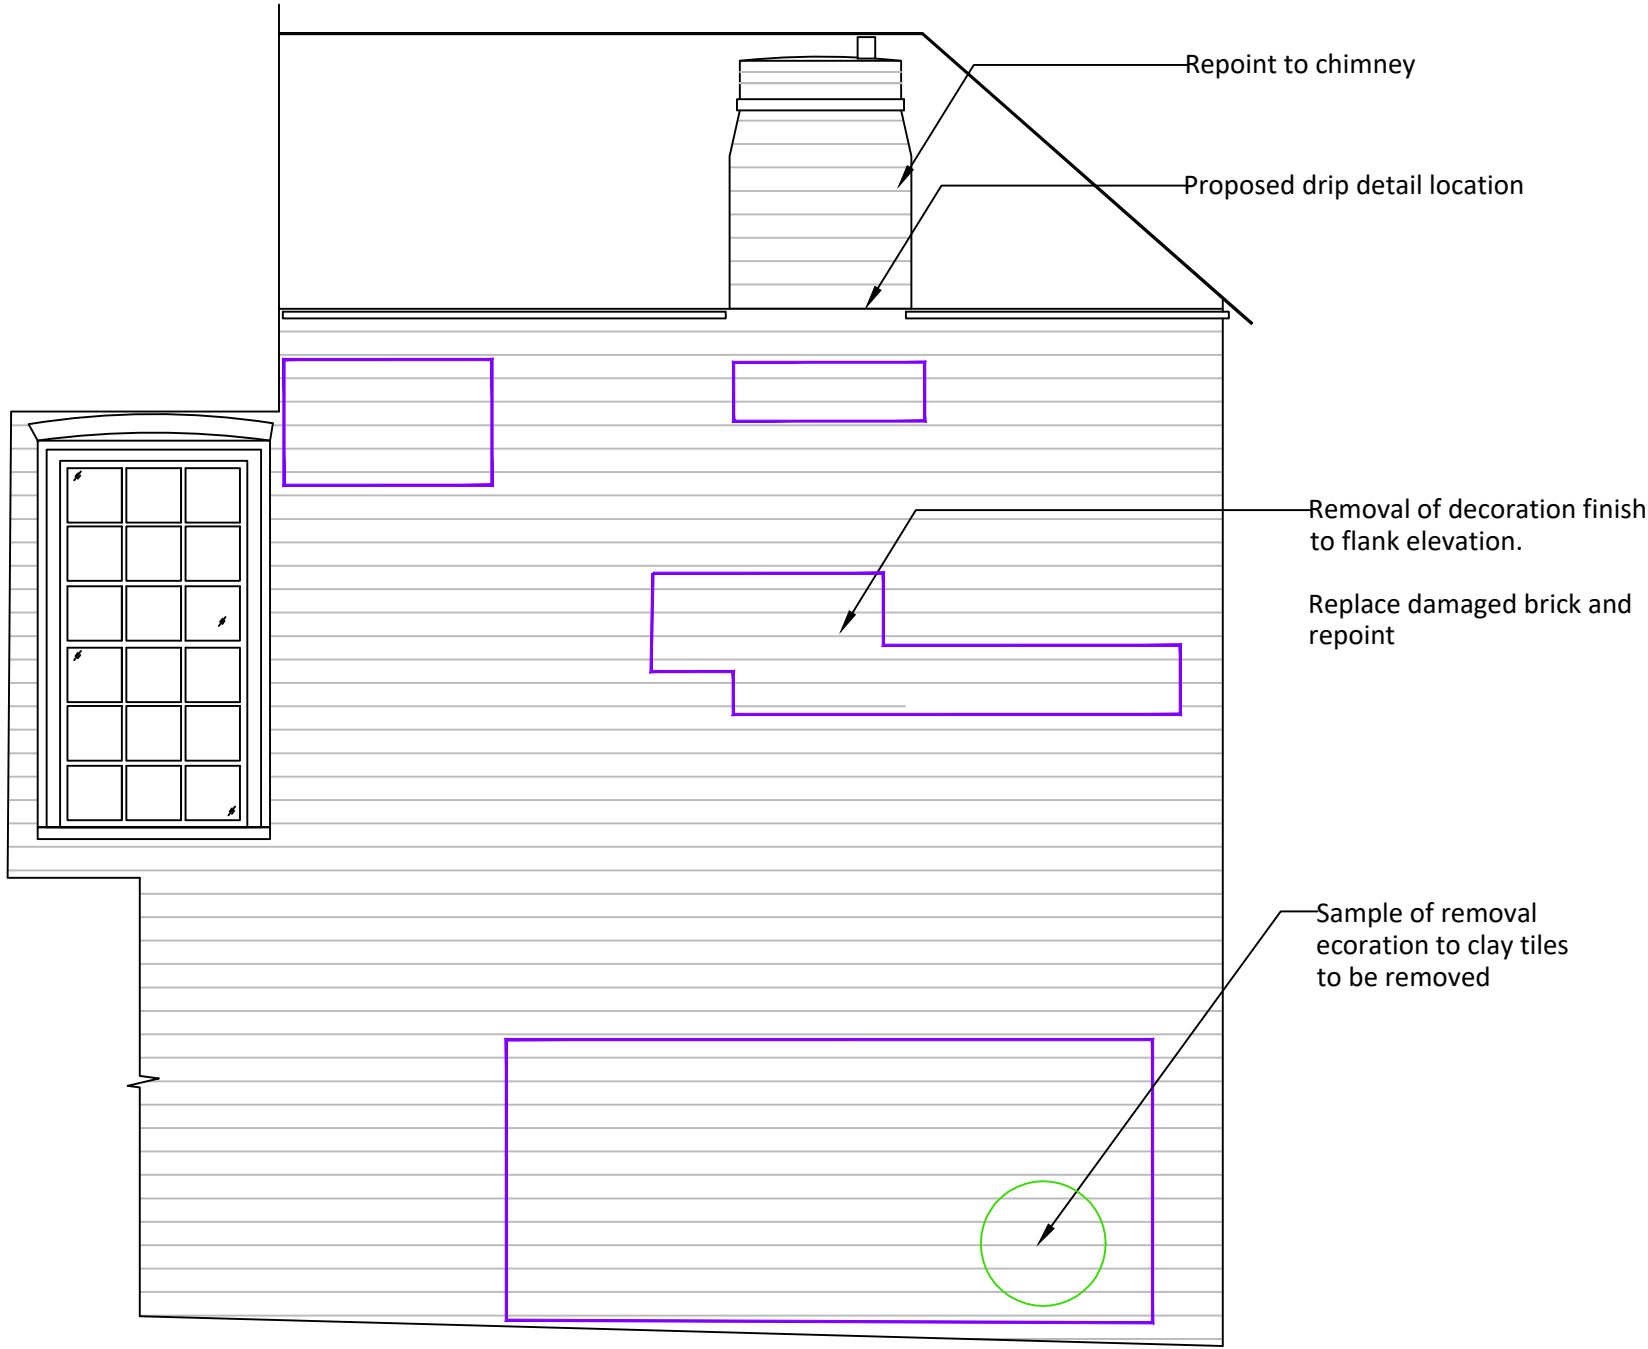

Existing Elevation 03 - Proposed Works

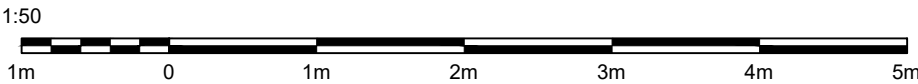

P01	22-06-26	For Listed Building Consent
Rev	Date	Description



Trident Building Consultancy Ltd
8 Angel Court, London, EC2R 7HP
Tel: 020 7280 8181
info@tridentbc.com
www.tridentbc.com

FOR INFORMATION

PROJECT		
19-21 Castle St - External Works		
Address:	19-21 Castle Street, Reading, RG1 7SB	
TITLE	Existing Elevation - Proposed Works	
CLIENT		
College of Integrated Chinese Medicine		
DRAWN BY SI	CHECKED BY DK	DATE 12.05.26
SCALE (@ A1) 1:100		PROJECT NUMBER P2026-05
DRAWING NUMBER P2026-0519-TRI-ZZ-EL-DR-B-2200		REV S2