
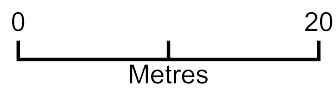


Block Plan - RG1 6HH

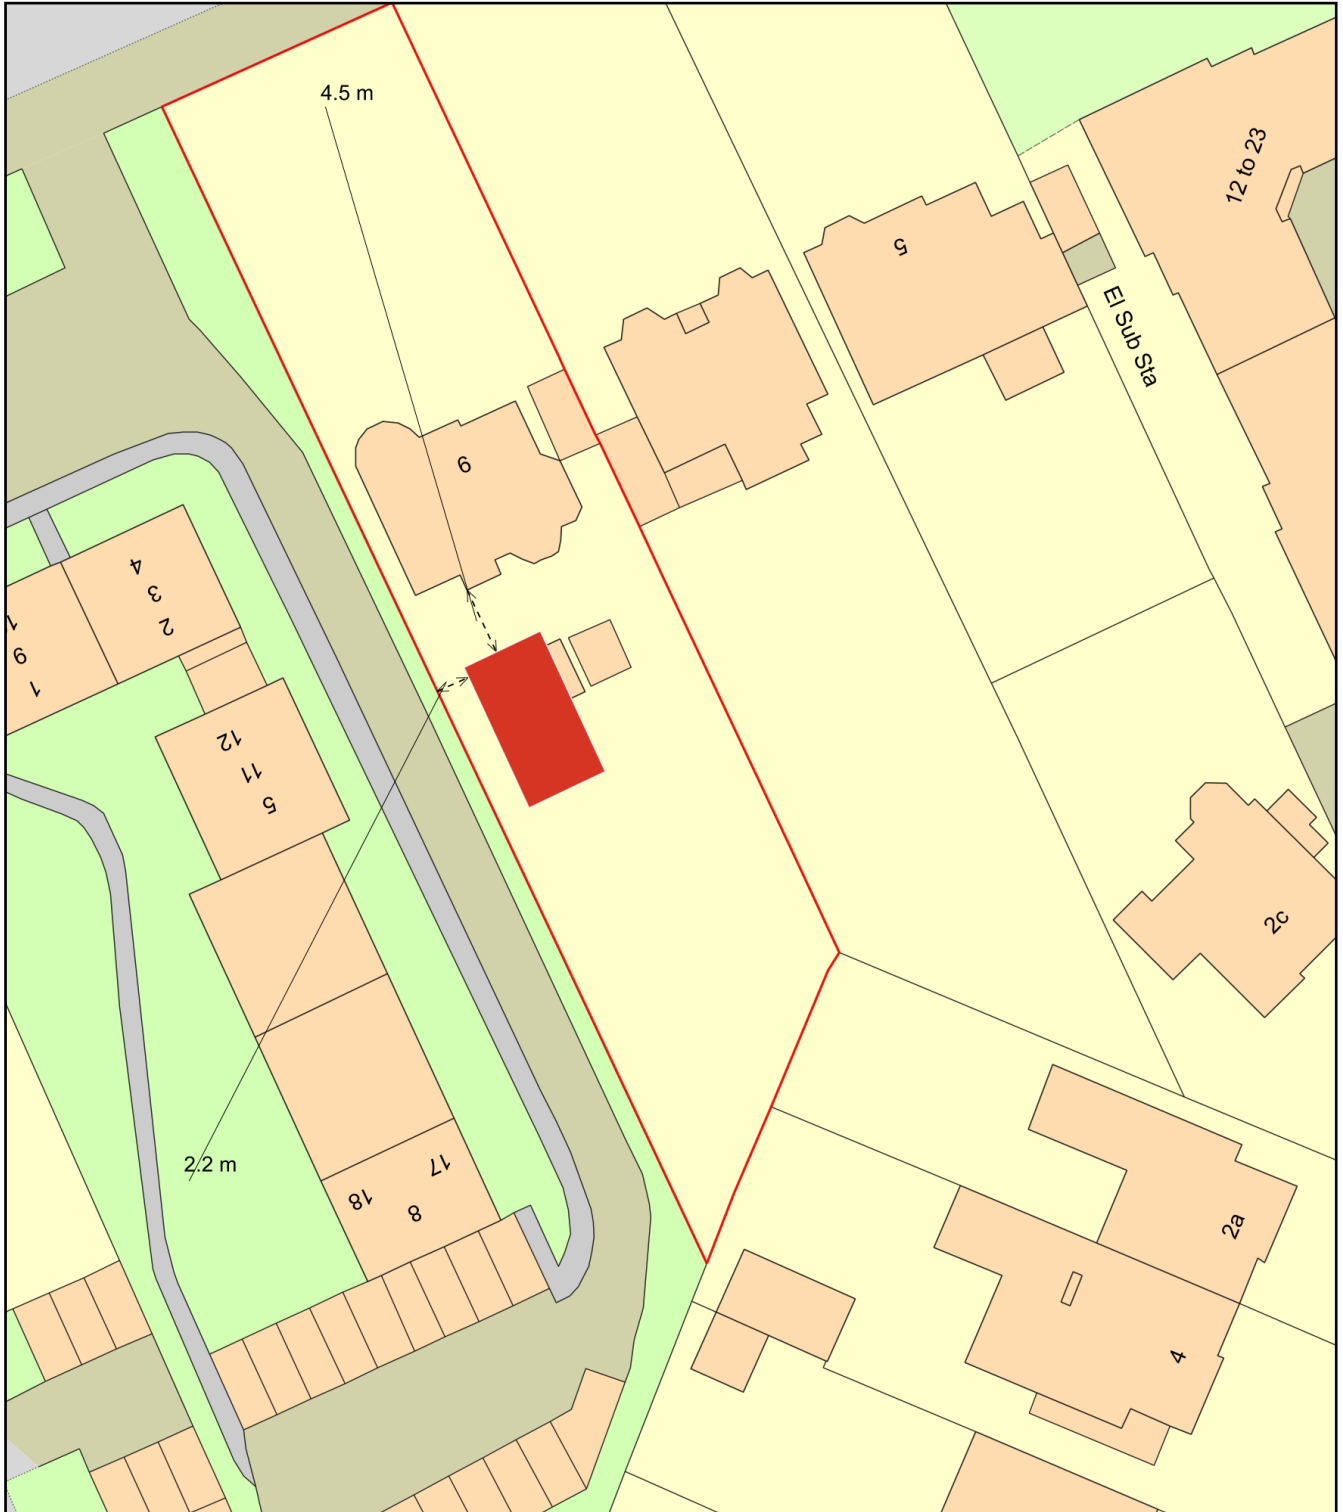

Plan Produced for: Rosie McKenzie

Date Produced: 29 Jun 2026

Plan Reference Number: TQRQM25239105330979

Scale: 1:500 @ A4