

Client:
Mr. & Mrs. Odlin

Site:
2 Conisboro Way
Caversham
Reading
Berkshire
RG4 7HT

KEY - TREES

-  Category 'A' tree
 Category 'B' tree
 Category 'C' tree
 Category 'U' tree
 Identified Root Protection Area

The position of trees on site have been taken from a topographical survey provided by the client and are considered to be a good representation of their locations in relation to the proposed development site.



Survey by Sarah Duckworth
Arboricultural Consultant
T:01672 519811 M:07810440546

Scale 1:200 @ A2
Date: JULY 2022

Ref: TREE PLAN 05849 / 2022 R1



DUCKWORTHS
ARBORICULTURE

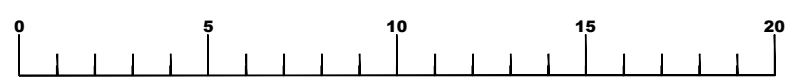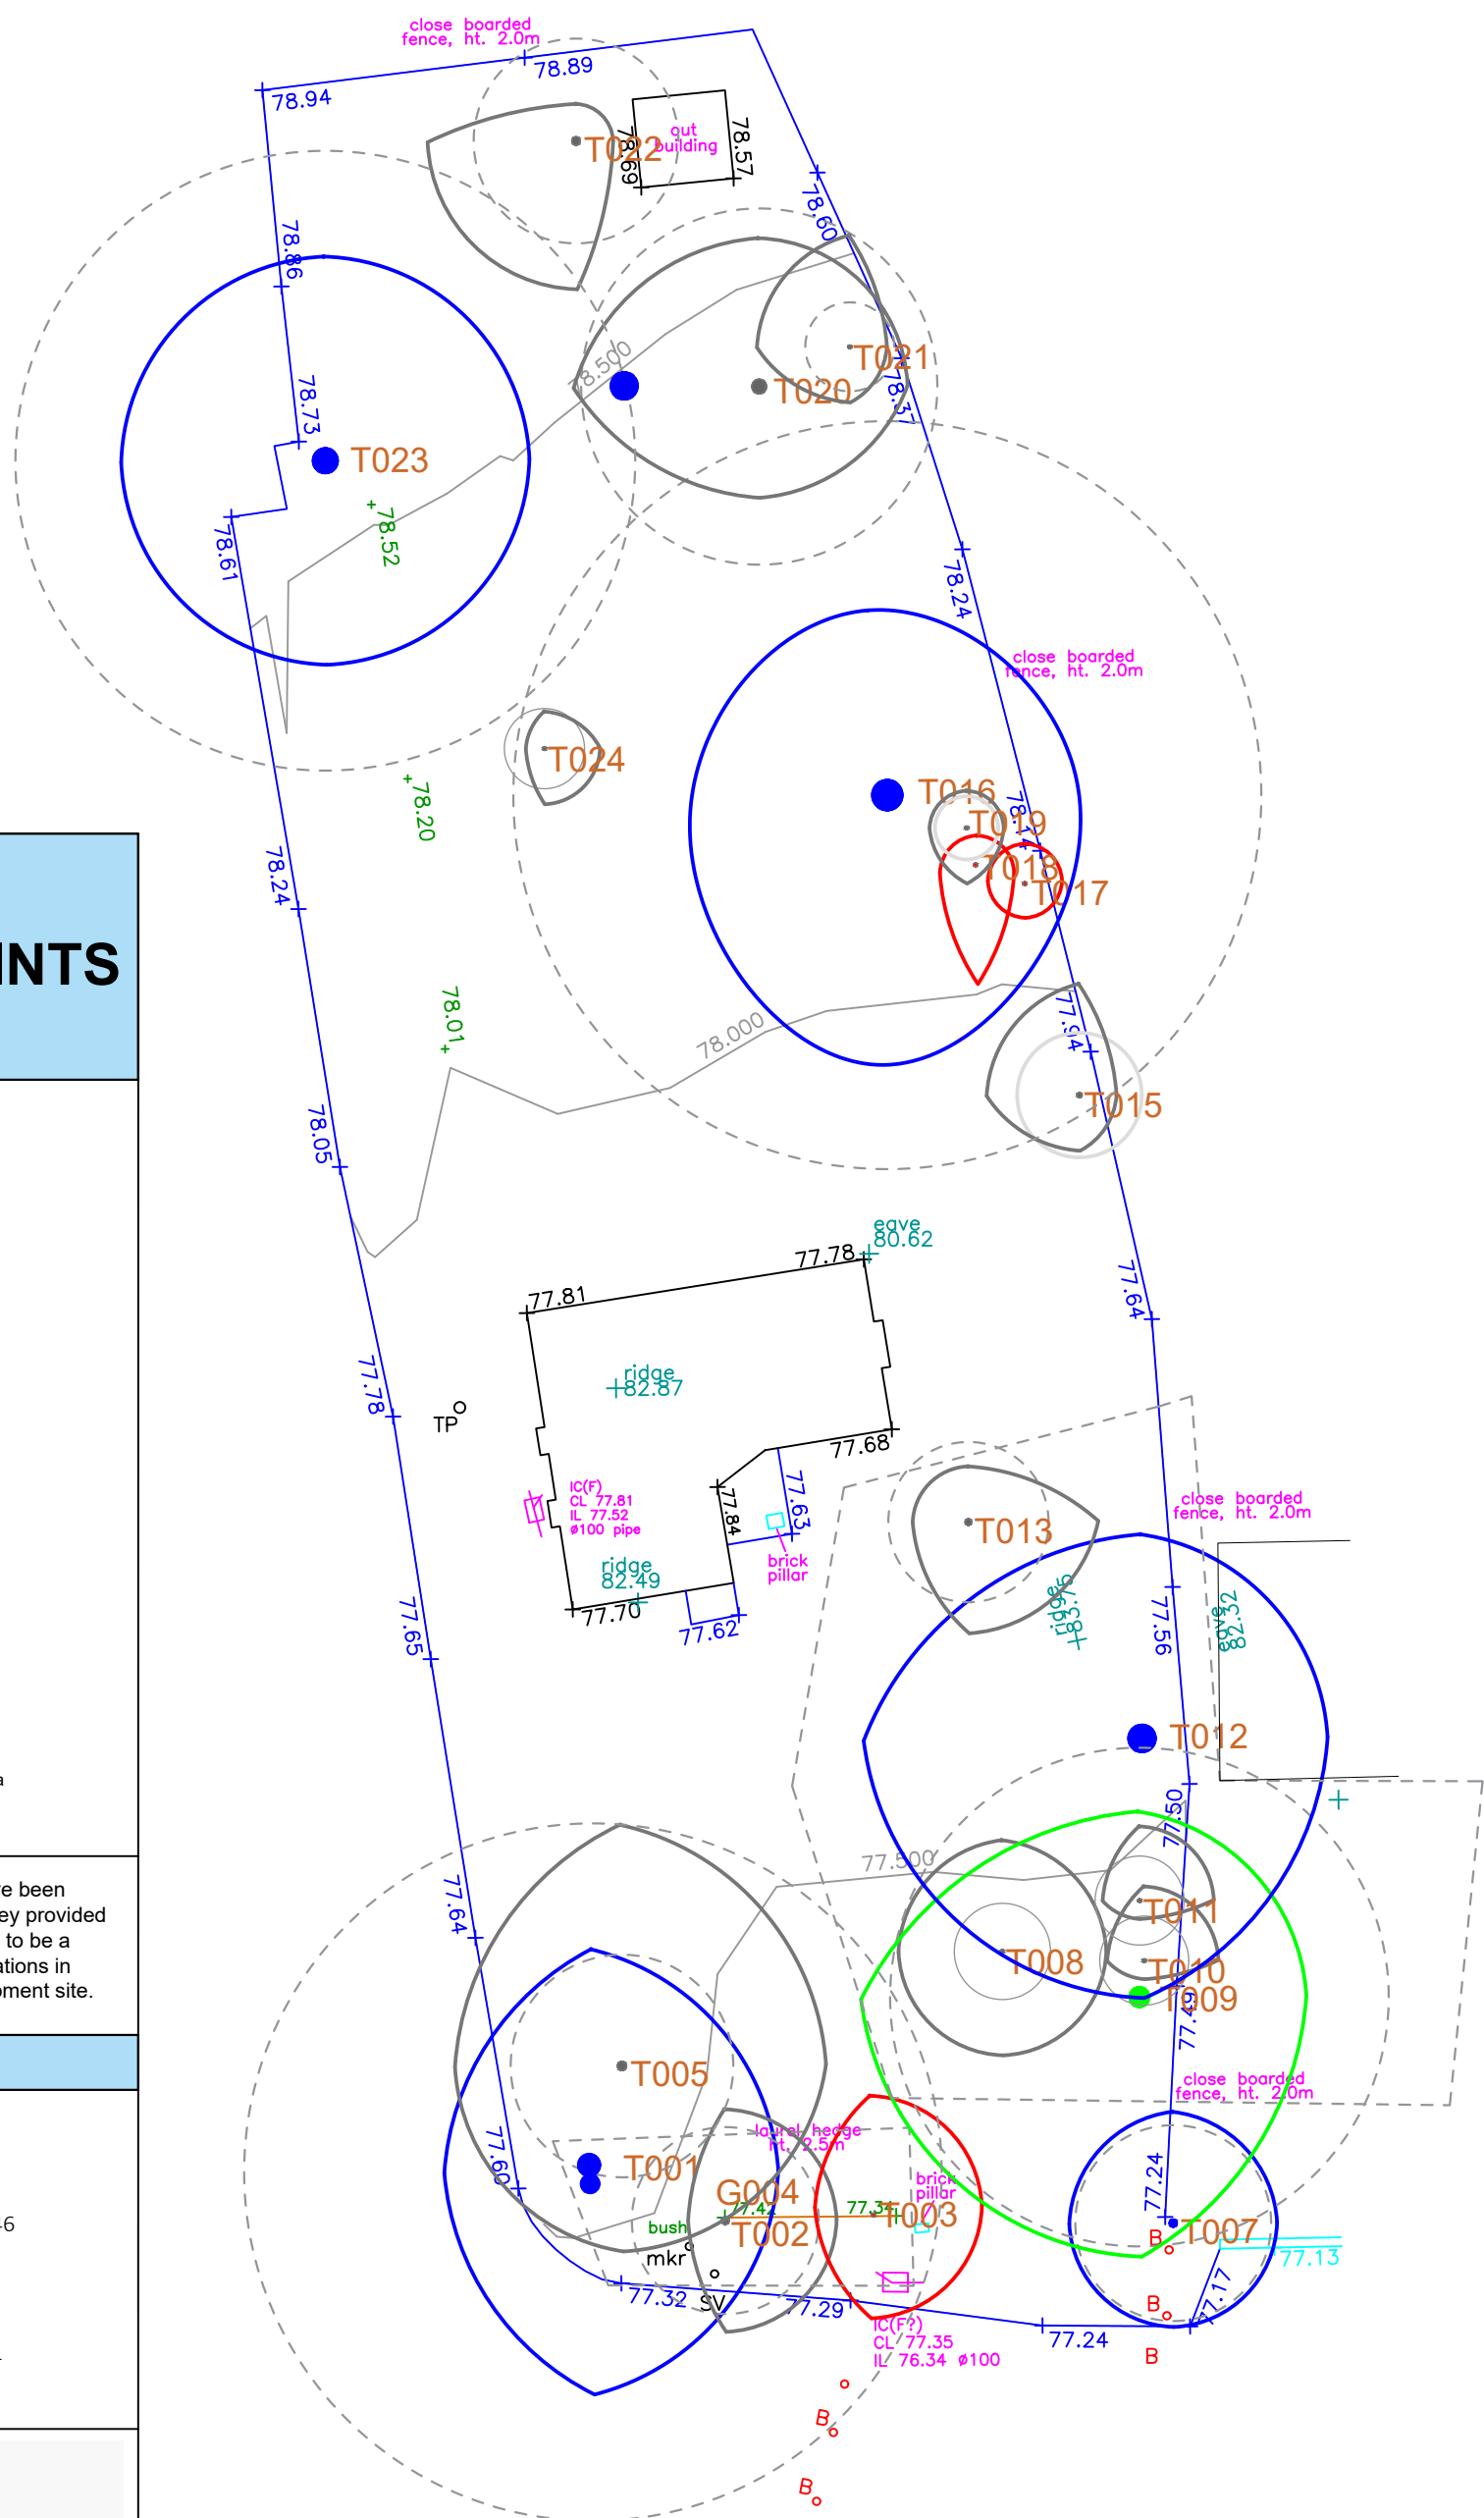

1:200 Scale Bar