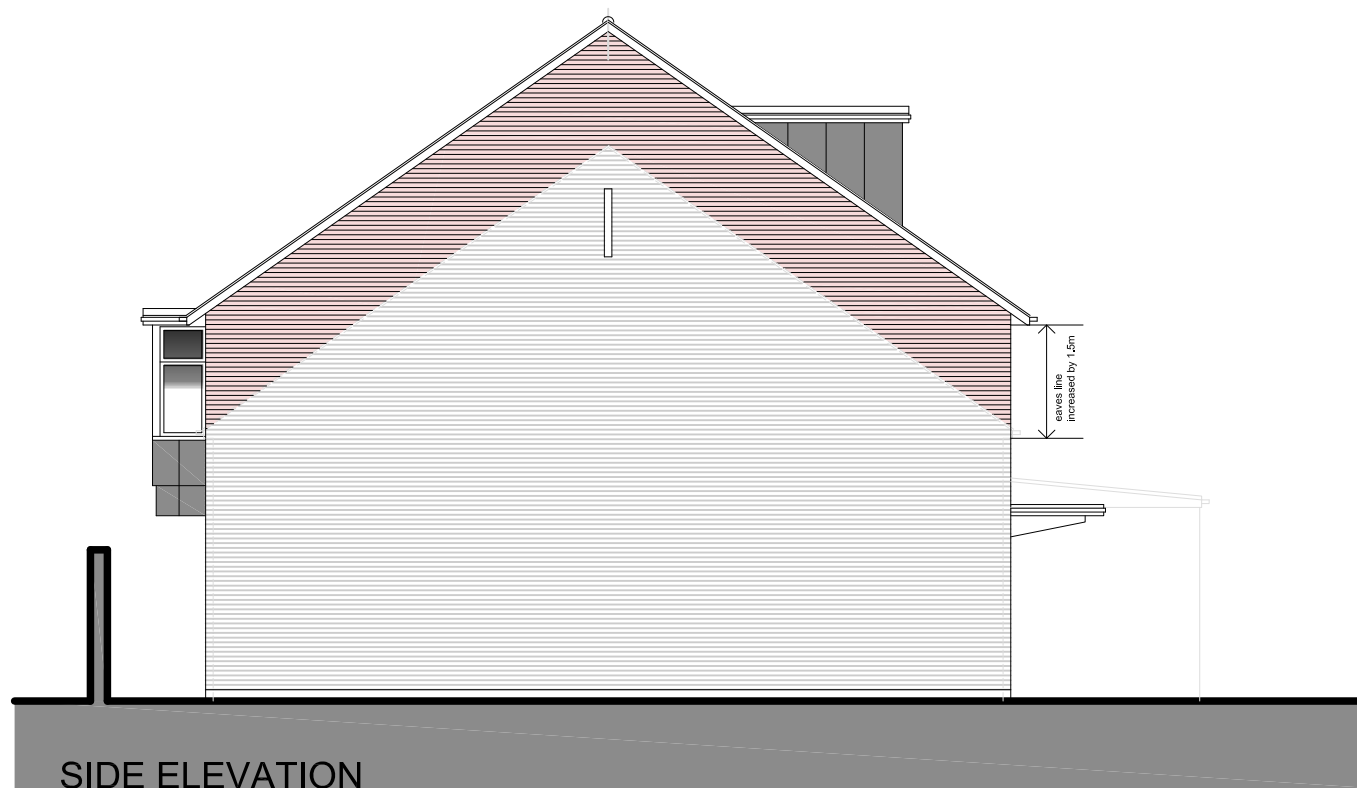
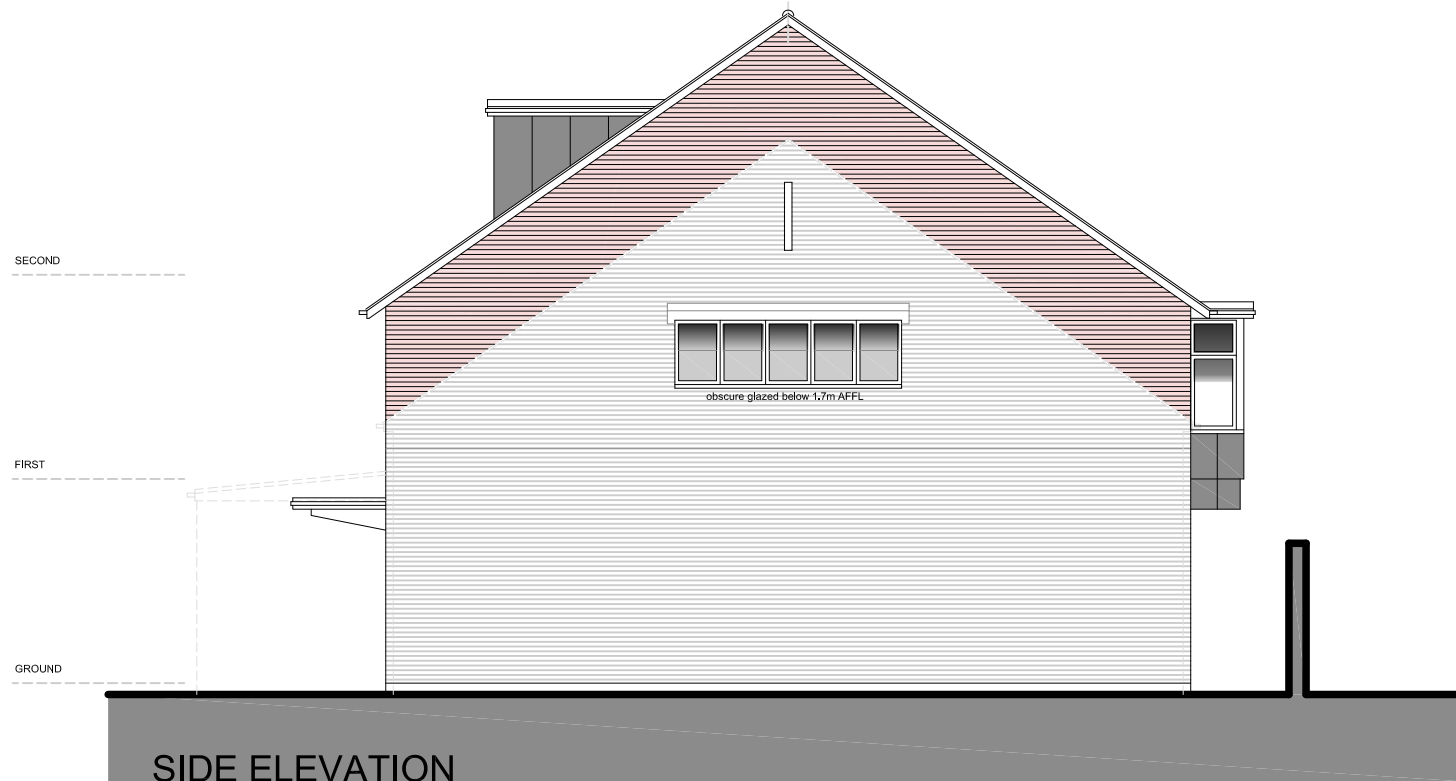


THIS DRAWING IS THE COPYRIGHT OF NT:architect
AND MAY NOT BE AMENDED, COPIED OR
REPRODUCED WITHOUT WRITTEN PERMISSION. NO
LIABILITY WILL BE ACCEPTED FOR AMENDMENTS
MADE BY OTHER PERSONS.
DO NOT SCALE OFF THE DRAWINGS.

rev:

client:
MRS. P. CHOPPING
FORMER MEETING HALL
117 - 119 OXFORD ROAD
READING
BERKS. RG1 7UH

project:
PROPOSED CHANGE OF USE TO
RESIDENTIAL
drawing:
PROPOSED:
ELEVATIONS

date:
SEP 21
scale:
1:100@A2
drawing no.:

1824 - P2.02

NT:architect

t: 07855 978389
e: office@ntarchitect.uk

drawn:
NT

rev: