Notes

Do not scale from this drawing.
All contractors must visit the site and be responsible for taking and checking dimensions.
All construction information should be taken from figured dimensions only.
Any discrepancies between drawings, specifications and site conditions must be brought to the attention of the supervising officer.
This drawing & the works depicted are the copyright of JTP.

This drawing is prepared for the specific project stage in the Drawing Status section below and it is not intended to be used for any other purpose. Whilst all reasonable efforts are used to ensure drawings are accurate, JTP accept no liability for any reliance placed on, or use made of, this plan by anyone for purposes other than those stated in the Drawing Status below.

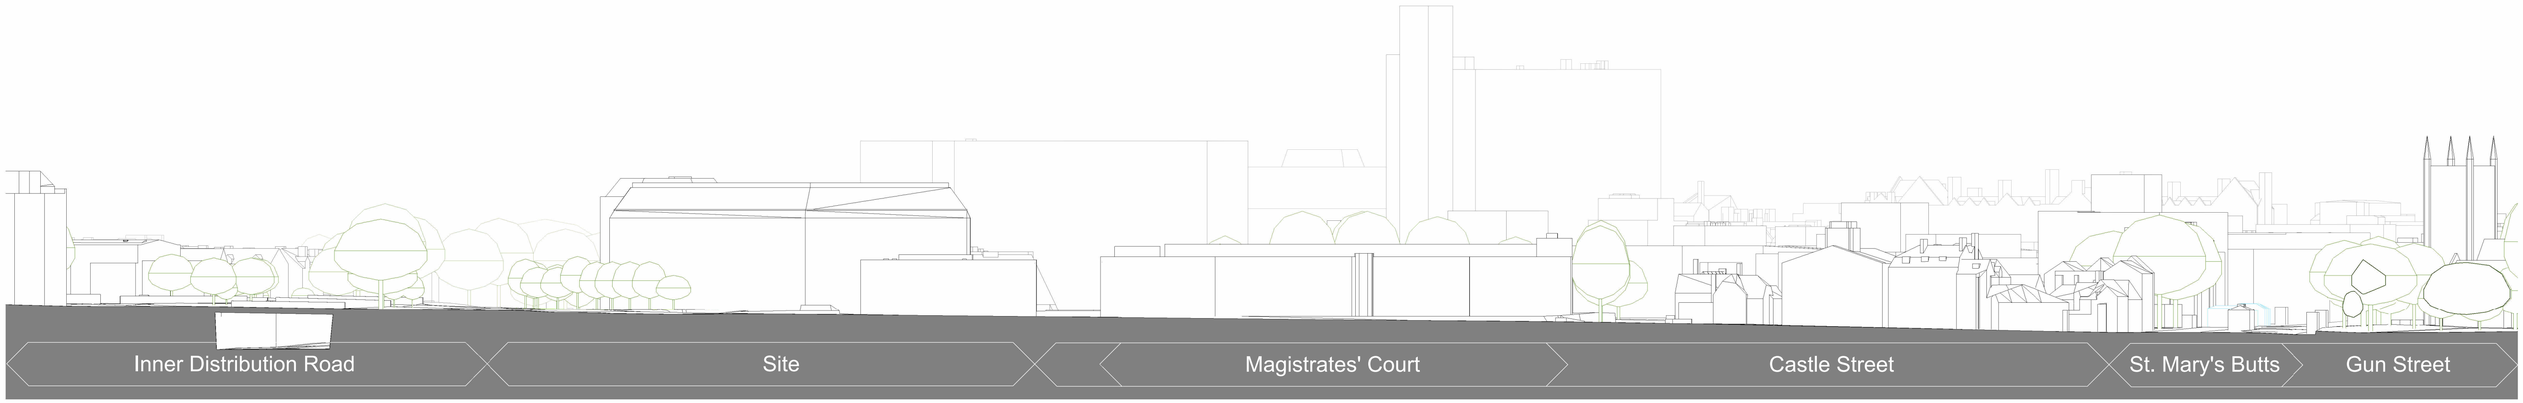

East - West Section
1 : 500

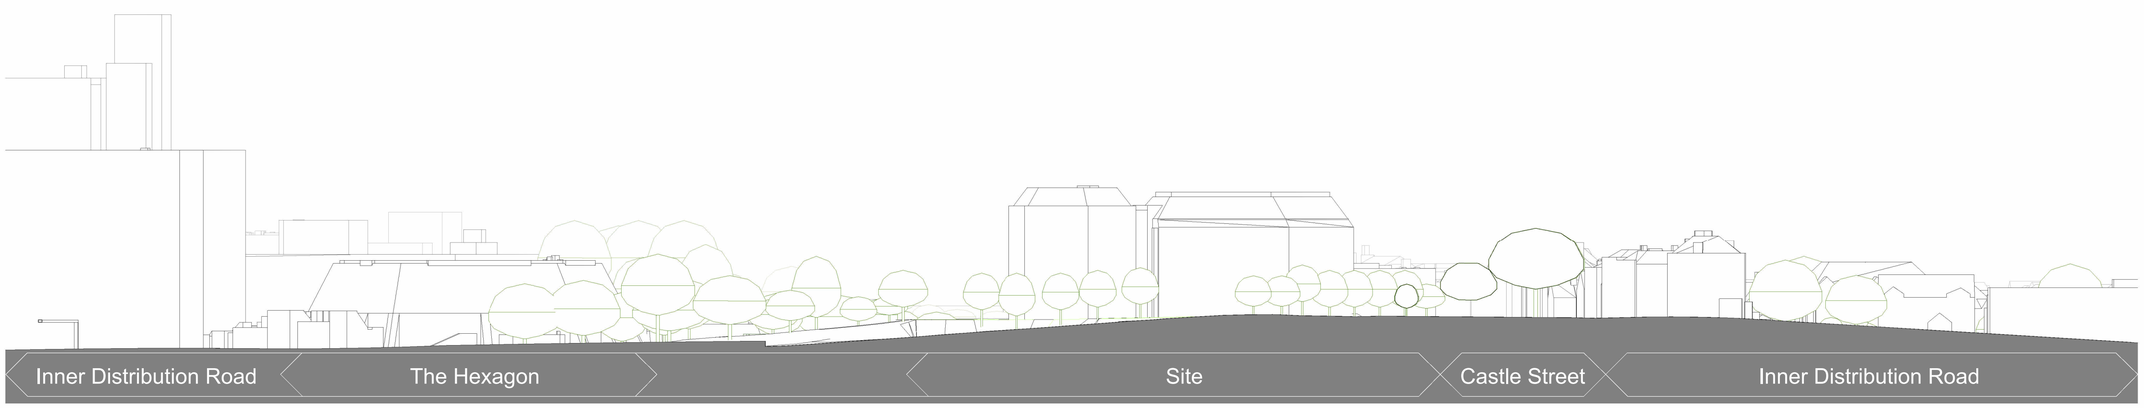

North - South Section
1 : 500

Rev	Date	Description	Drawn	Chkd
P1	24.04.26	Planning Submission	JTP	DJF

Drawing Status
PLANNING

Client
S2 Estates

JTP Studios, Unit 5
The Rum Warehouse
Pennington Street
London, E1W 2AP
+44 (0) 20 7017 1780
www.jtp.co.uk

Project
Reading Police Station

Drawing Title
Existing Site Sections

Scale @A1 1 : 500
Job Ref. 01962
Drawing No. EX_20
Revision. P1
Scale Bar
0 5 10 15 20 25 m