


Proposed Ground Floor Plan
Scale 1:20

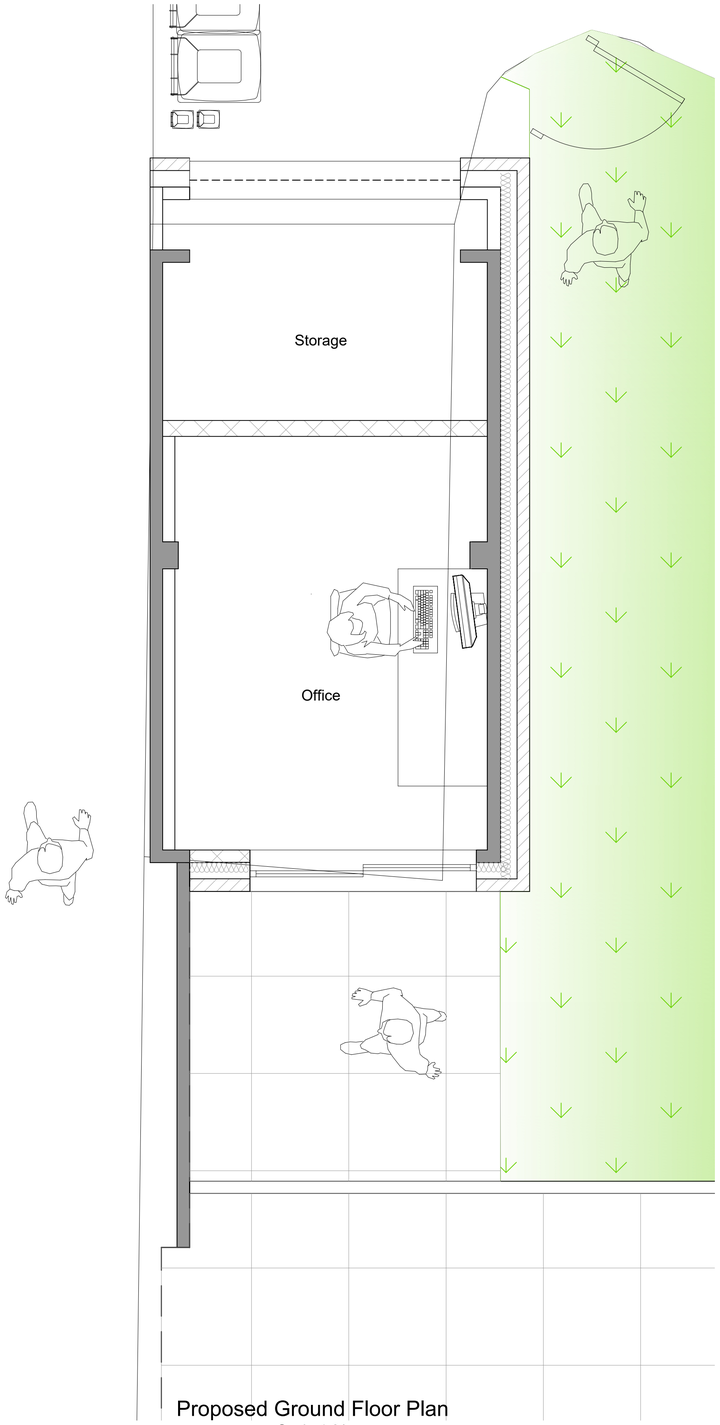


Proposed Ground Floor Plan
Scale 1:50

KEY

EXISTING STRUCTURE/PARTITION

NEW CAVITY WALL

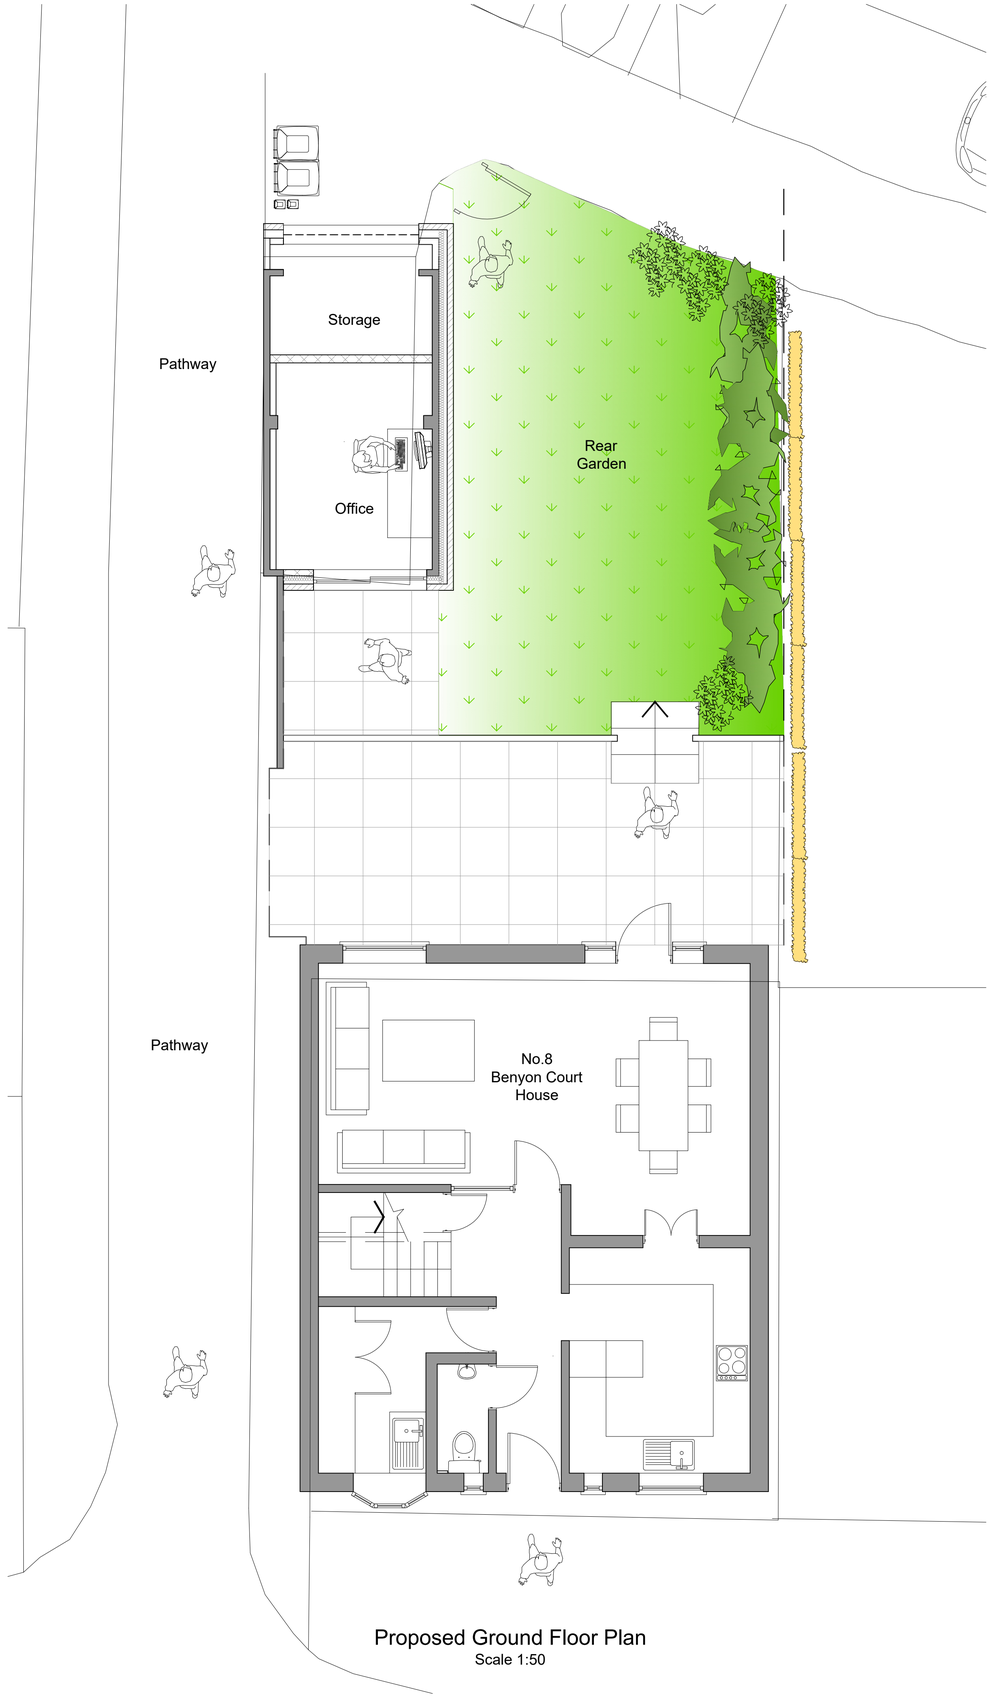0 500 1000 1500 2000mm
SCALE 1:20

0 1000 5000 10000mm
SCALE 1:100

0 10 20 30 40 50m
SCALE 1:500

| REV | DATE | DRN | CHKD | APPD | DESCRIPTION |
|---|---|---|---|---|---|
| D | 26.06.26 | JA | DA | JA | ISSUED FOR PLANNING APPROVAL |
| C | 11.05.26 | JA | DA | JA | ISSUE3D FOR PLANNING APPROVAL |
| B | 01.05.26 | JA | DA | JA | ISSUED FOR PLANNING APPROVAL |
| A | 22.04.26 | JA | DA | JA | ISSUED FOR CLIENT APPROVAL |

DRAWING STATUS
For Approval

BLUEBIRD
DESIGN SERVICES

E: info@bluebirdengineering.co.uk
T: 0118 9583 551
A: 46 London Street, Reading, RG1 4SQ

CLIENT: Mr & Mrs Carter

PROJECT: 8 Benyon Court
Reading

TITLE: Proposed
Ground Floor Plan

| DRAWN | DATE | SCALE |
|---|---|---|
| JA | April 26 | As Shown @ A1 |

| DRG NO | REV |
|---|---|
| A-1020 | D |

© BLUEBIRD ENGINEERING LTD 2022