



Existing Site Context Plan
Scale 1:50



Proposed Site Context Plan
Scale 1:100

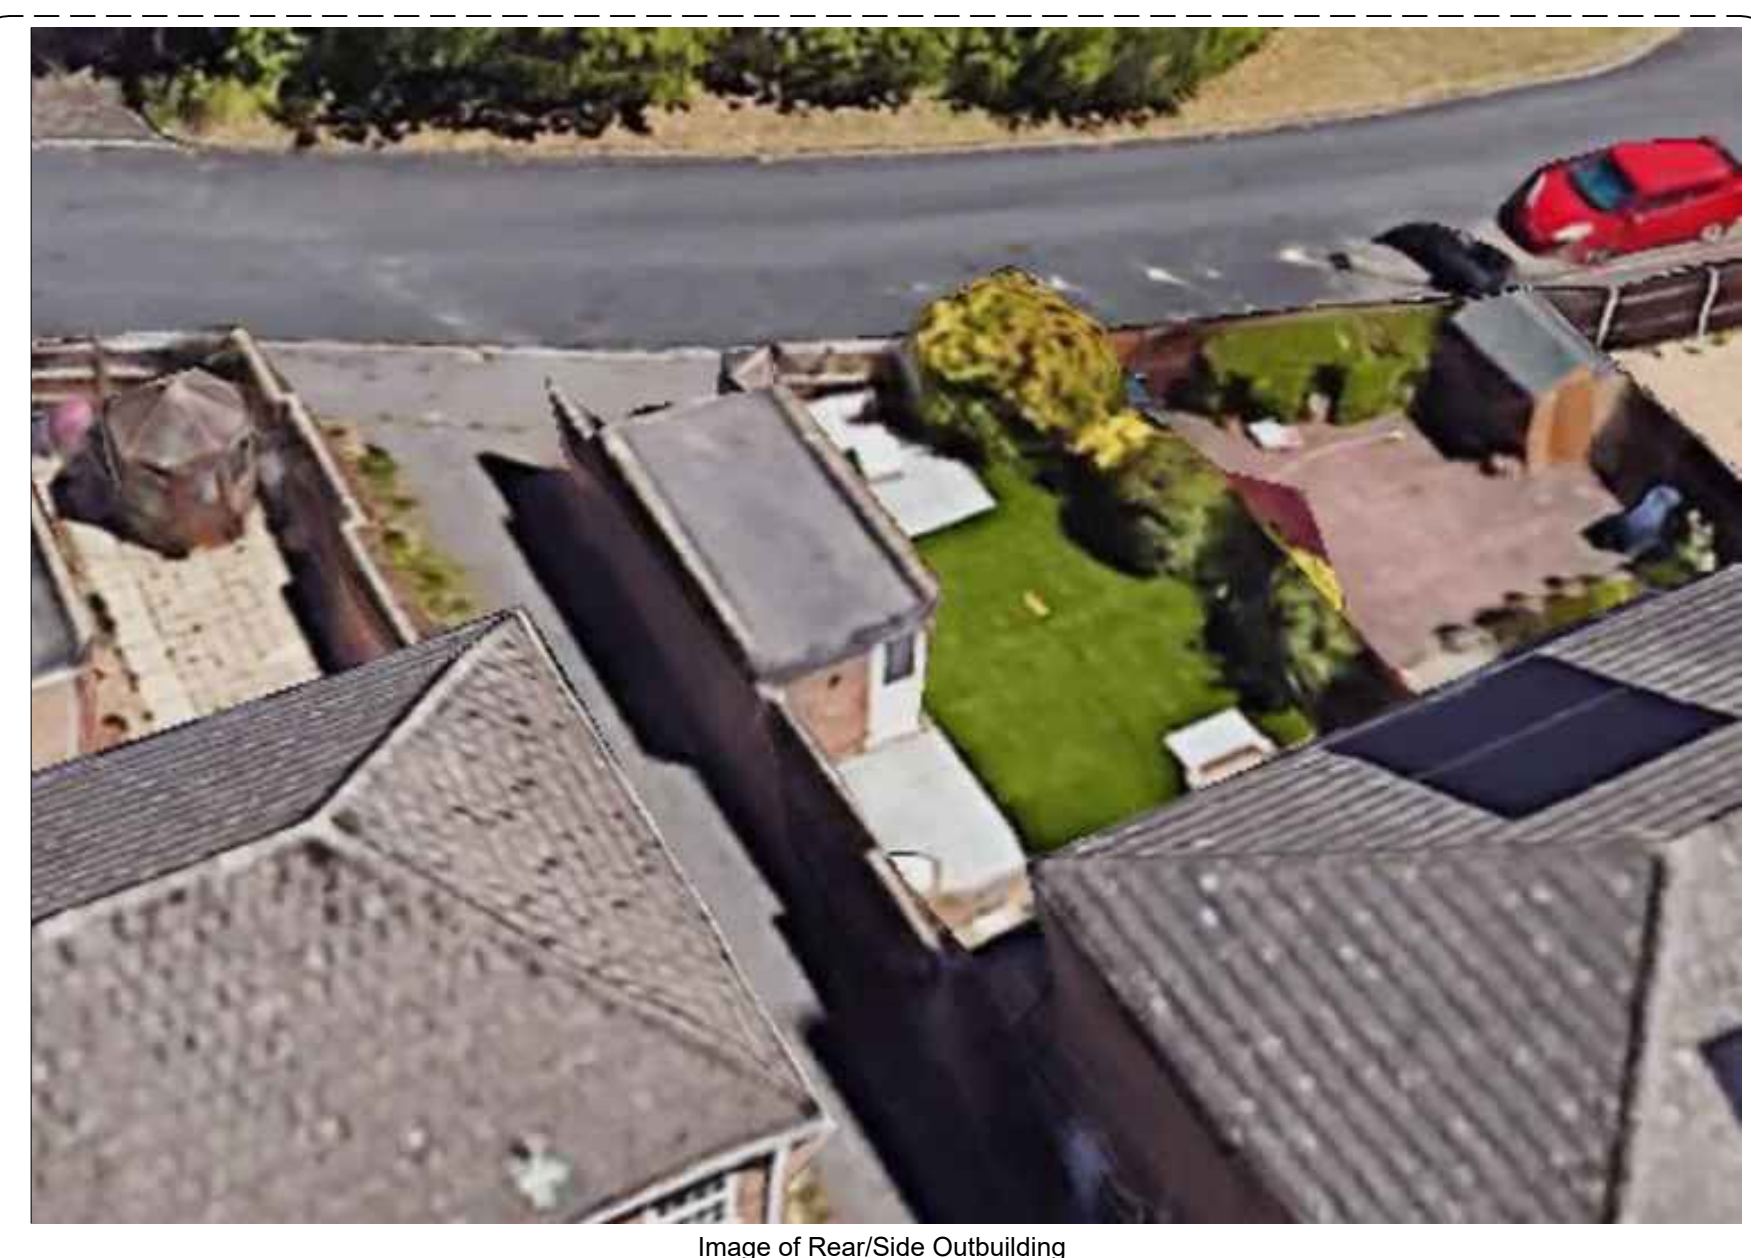


Image of Rear/Side Outbuilding

KEY

- EXISTING STRUCTURE/PARTITION
- NEW CAVITY WALL

C	26.06.26	JA	DA	JA	ISSUED FOR PLANNING APPROVAL
B	01.05.26	JA	DA	JA	ISSUED FOR PLANNING APPROVAL
A	22.04.26	JA	DA	JA	ISSUED TO CLIENT FOR APPROVAL
REV	DATE	DRN	CHKD	APPD	DESCRIPTION

DRAWING STATUS

For Approval

BLUEBIRD
DESIGN SERVICES

E: info@bluebirdengineering.co.uk
T: 0118 9583 551
A: 46 London Street, Reading, RG1 4SQ

CLIENT		Mr & Mrs Carter	
PROJECT		8 Benyon Court Reading	
TITLE		Existing Outbuilding Site Context Planning	
DRAWN	JA	DATE	April 26
DRG NO	A-1005		SCALE As Shown @ A1
		REV	C
© BLUEBIRD ENGINEERING LTD 2022			