

DISCLAIMER NOTES

- [illegible]

DRAWING NOTES:	
SURVEYED BY: DS	SURVEY DATE: 17/07/2023
COORDINATES: LOCAL	DATUM: LOCAL

RIDGE

RIDGE PROJECT NO: 5022226

READING SCHOOL


IN ASSOCIATION WITH

READING SCHOOL, ERLEIGH ROAD
READING, BERKSHIRE
RG1 5LW

ENGLISH BLOCK -
PROPOSED ELEVATIONS
SHEET 01


DRAWN BY: DP	CHECKED BY: ES	APPROVED BY: DP
SCALE: 1:100 @A1	DATE: 19/03/26	
STATUS: DESCRIPTION:		
S2 SUITABLE FOR INFORMATION		

PROJECT: 5032376
ORG: RDG
FUNCTION: 03
SPATIAL: ZZ
FORM: D
DISC: B
NUMBER: 01003
REVISION: A

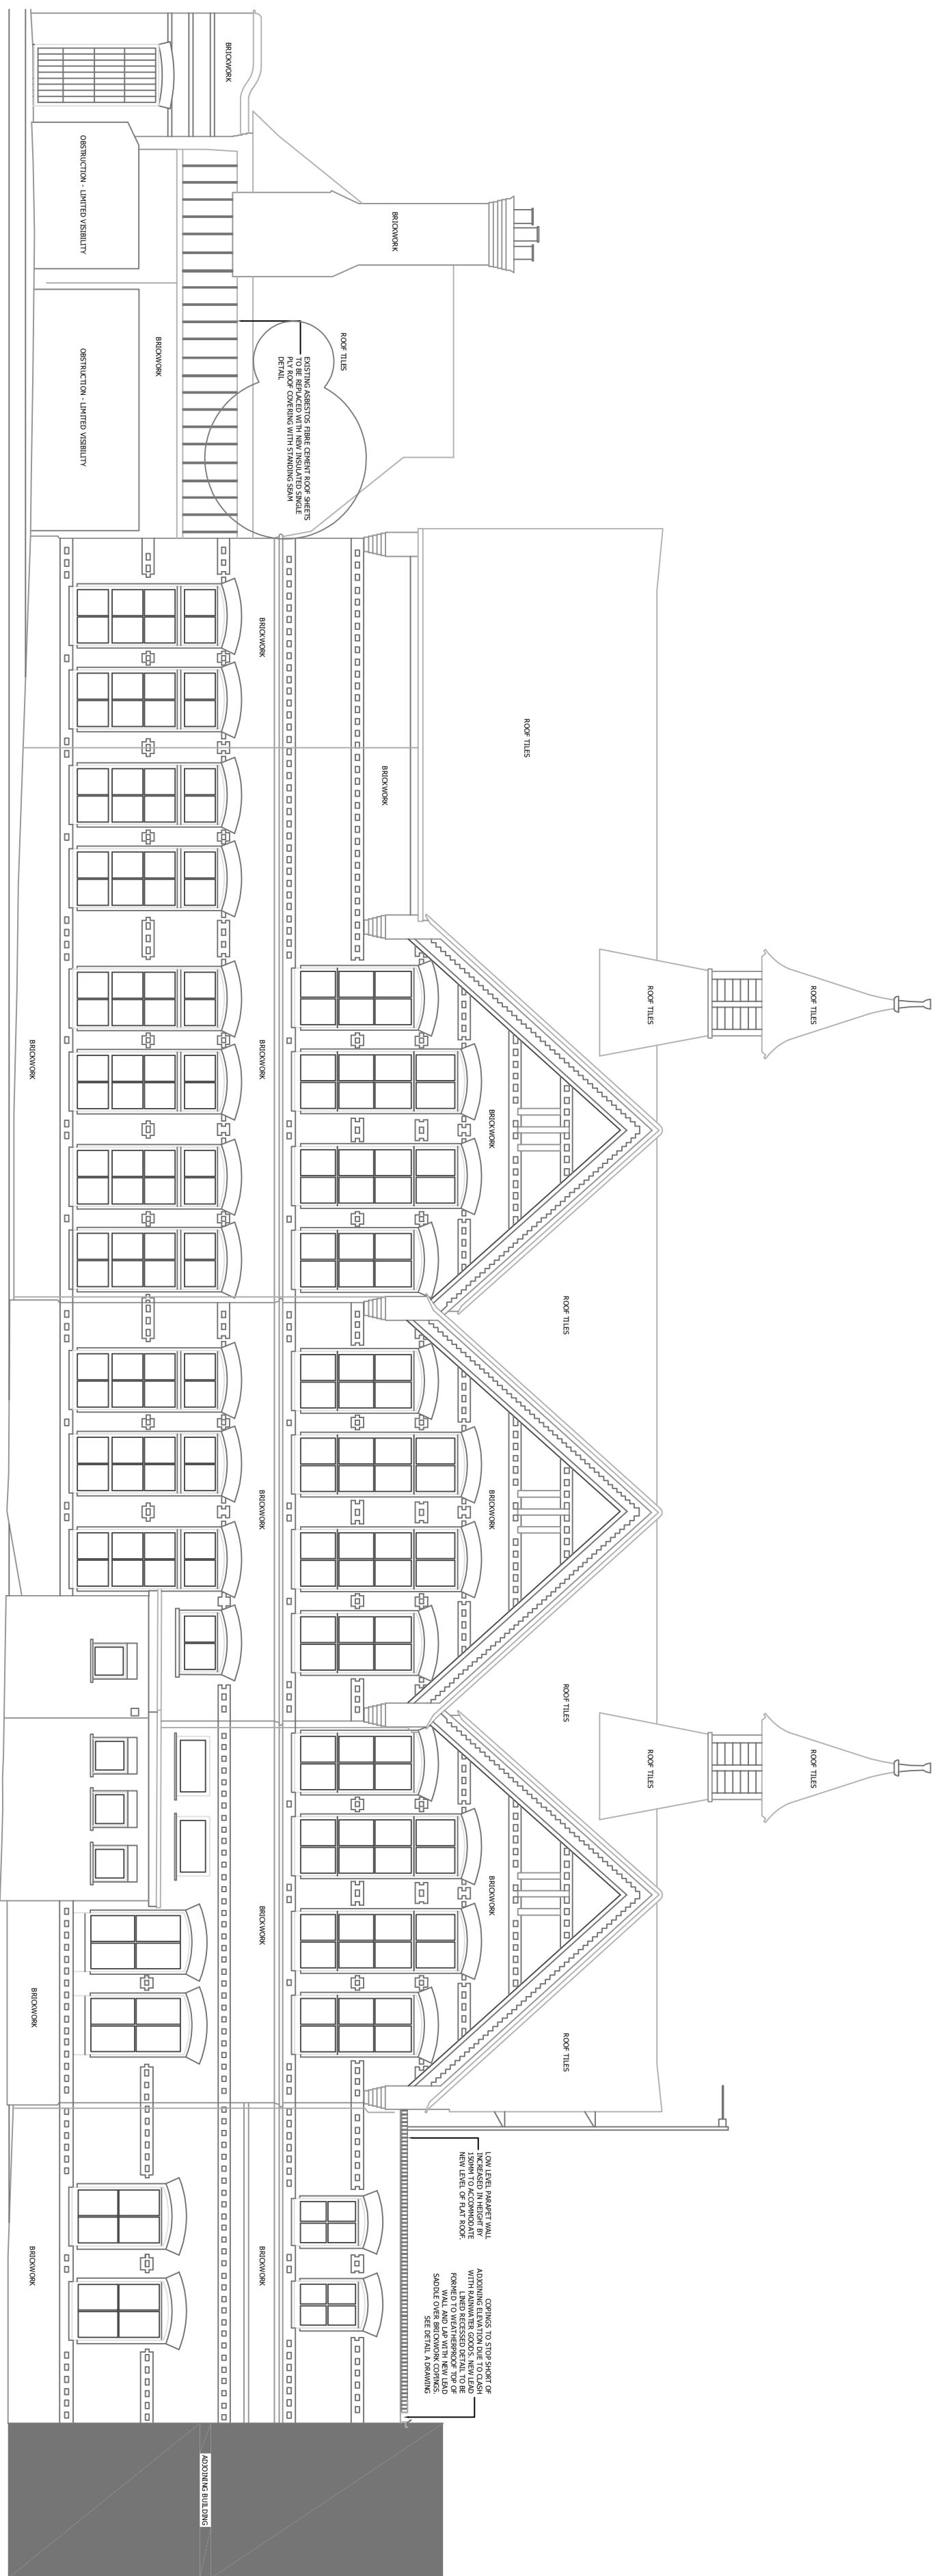

ELEVATION A

SCALE @ 1:100

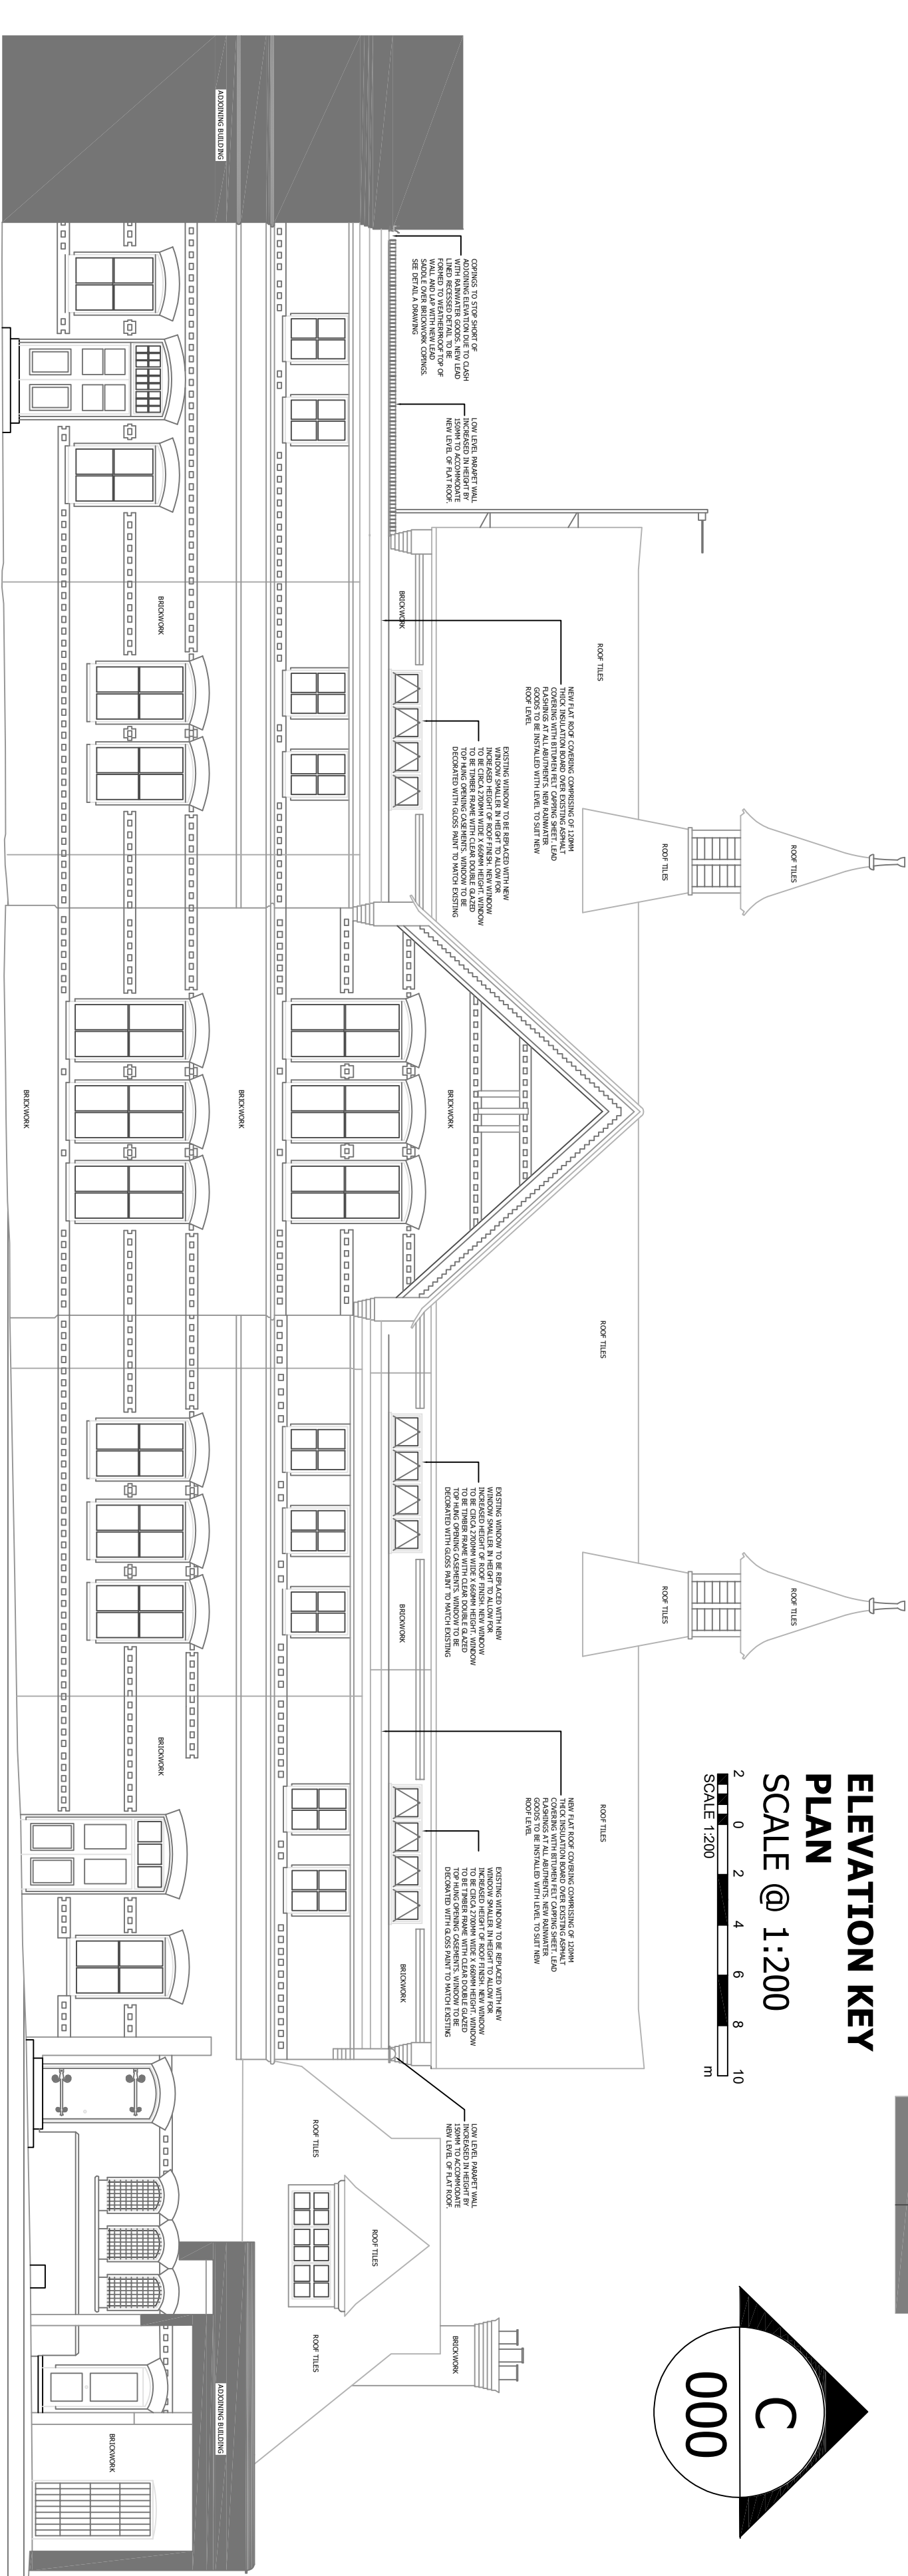

ELEVATION KEY

PLAN

