


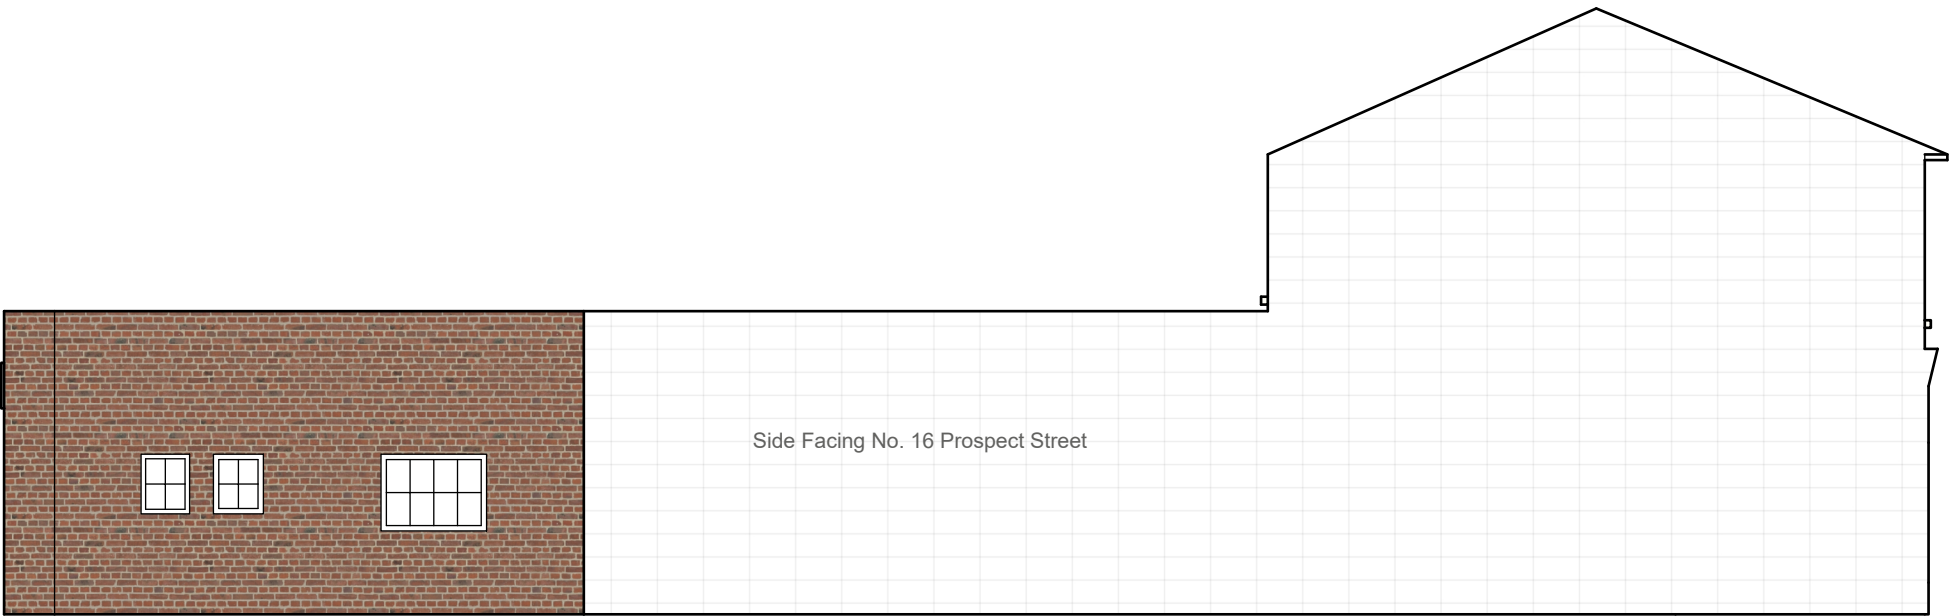

Existing and Proposed Side Elevation

C
01a

scale: 1:100 at A3



Existing and Proposed Side Elevation

C
01a

scale: 1:100 at A3

Sheet Name	Description	Date	Approved
C.01a - Rev A	First Iteration	28/06/26	IW