
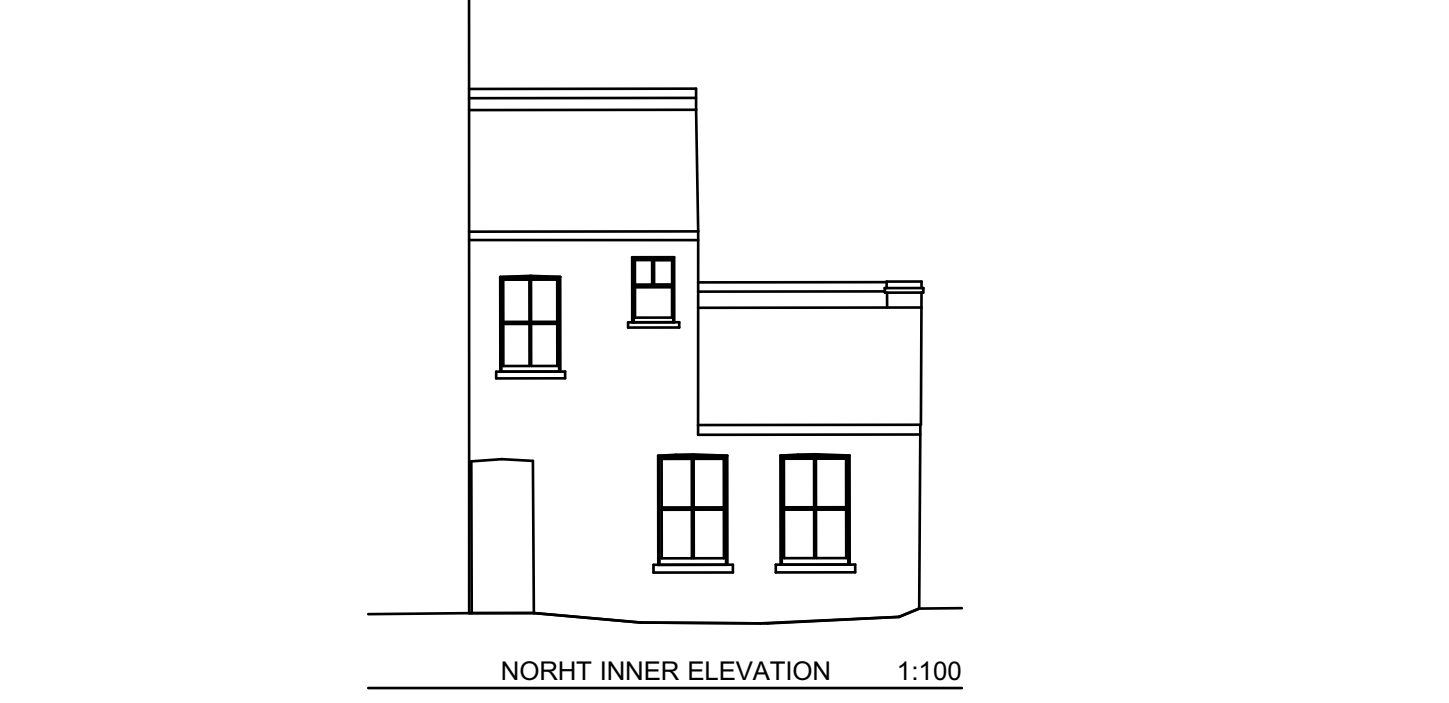
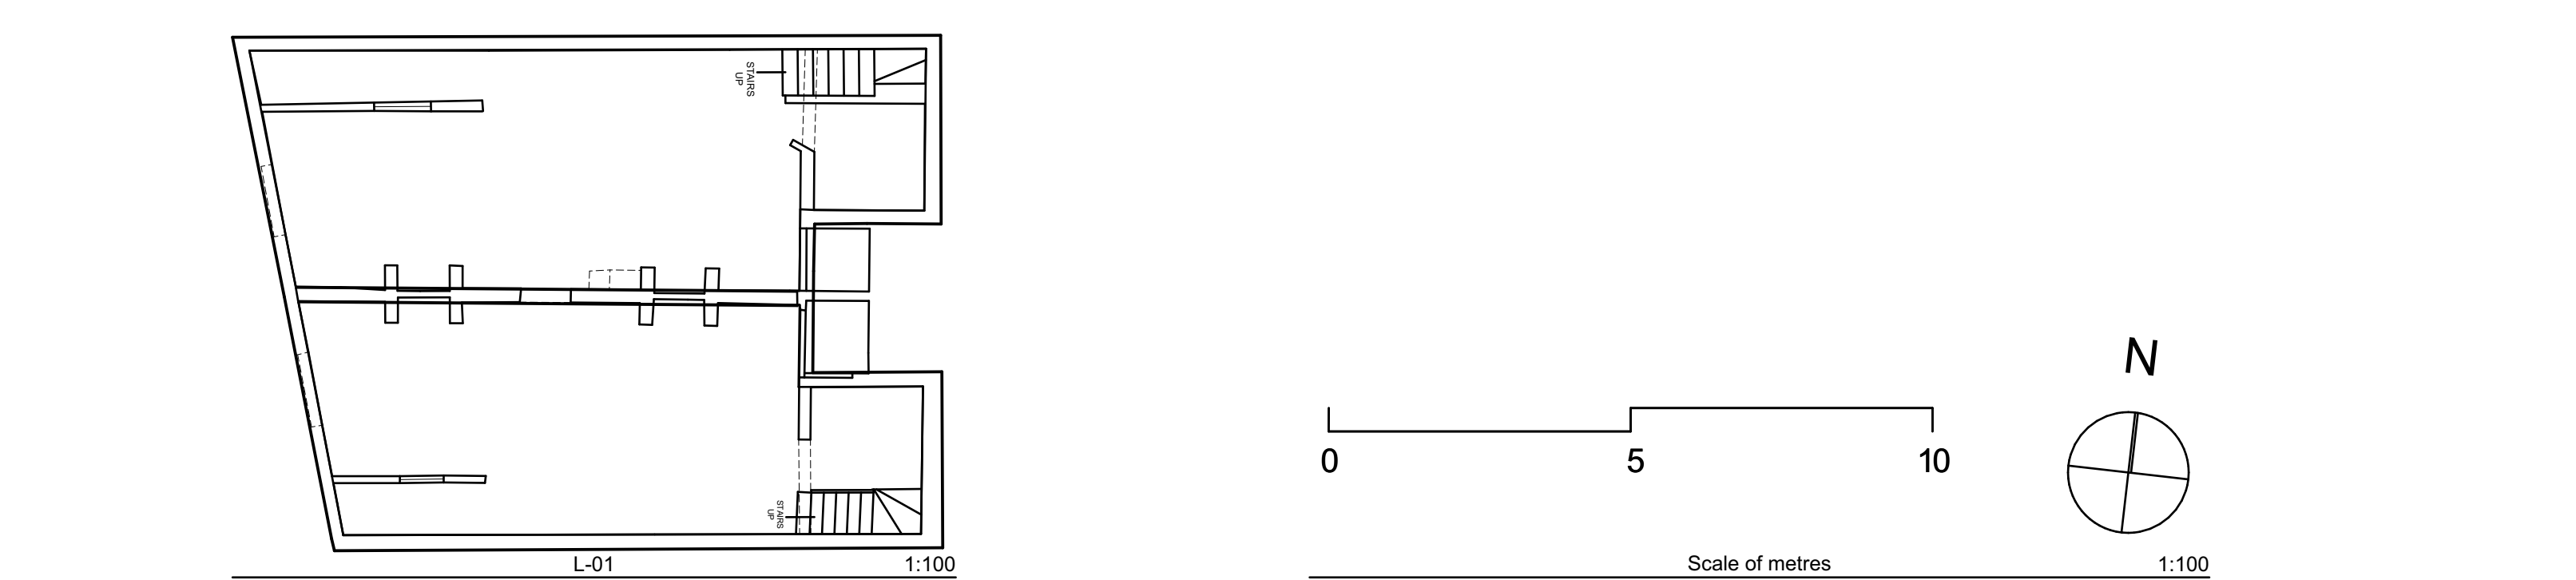
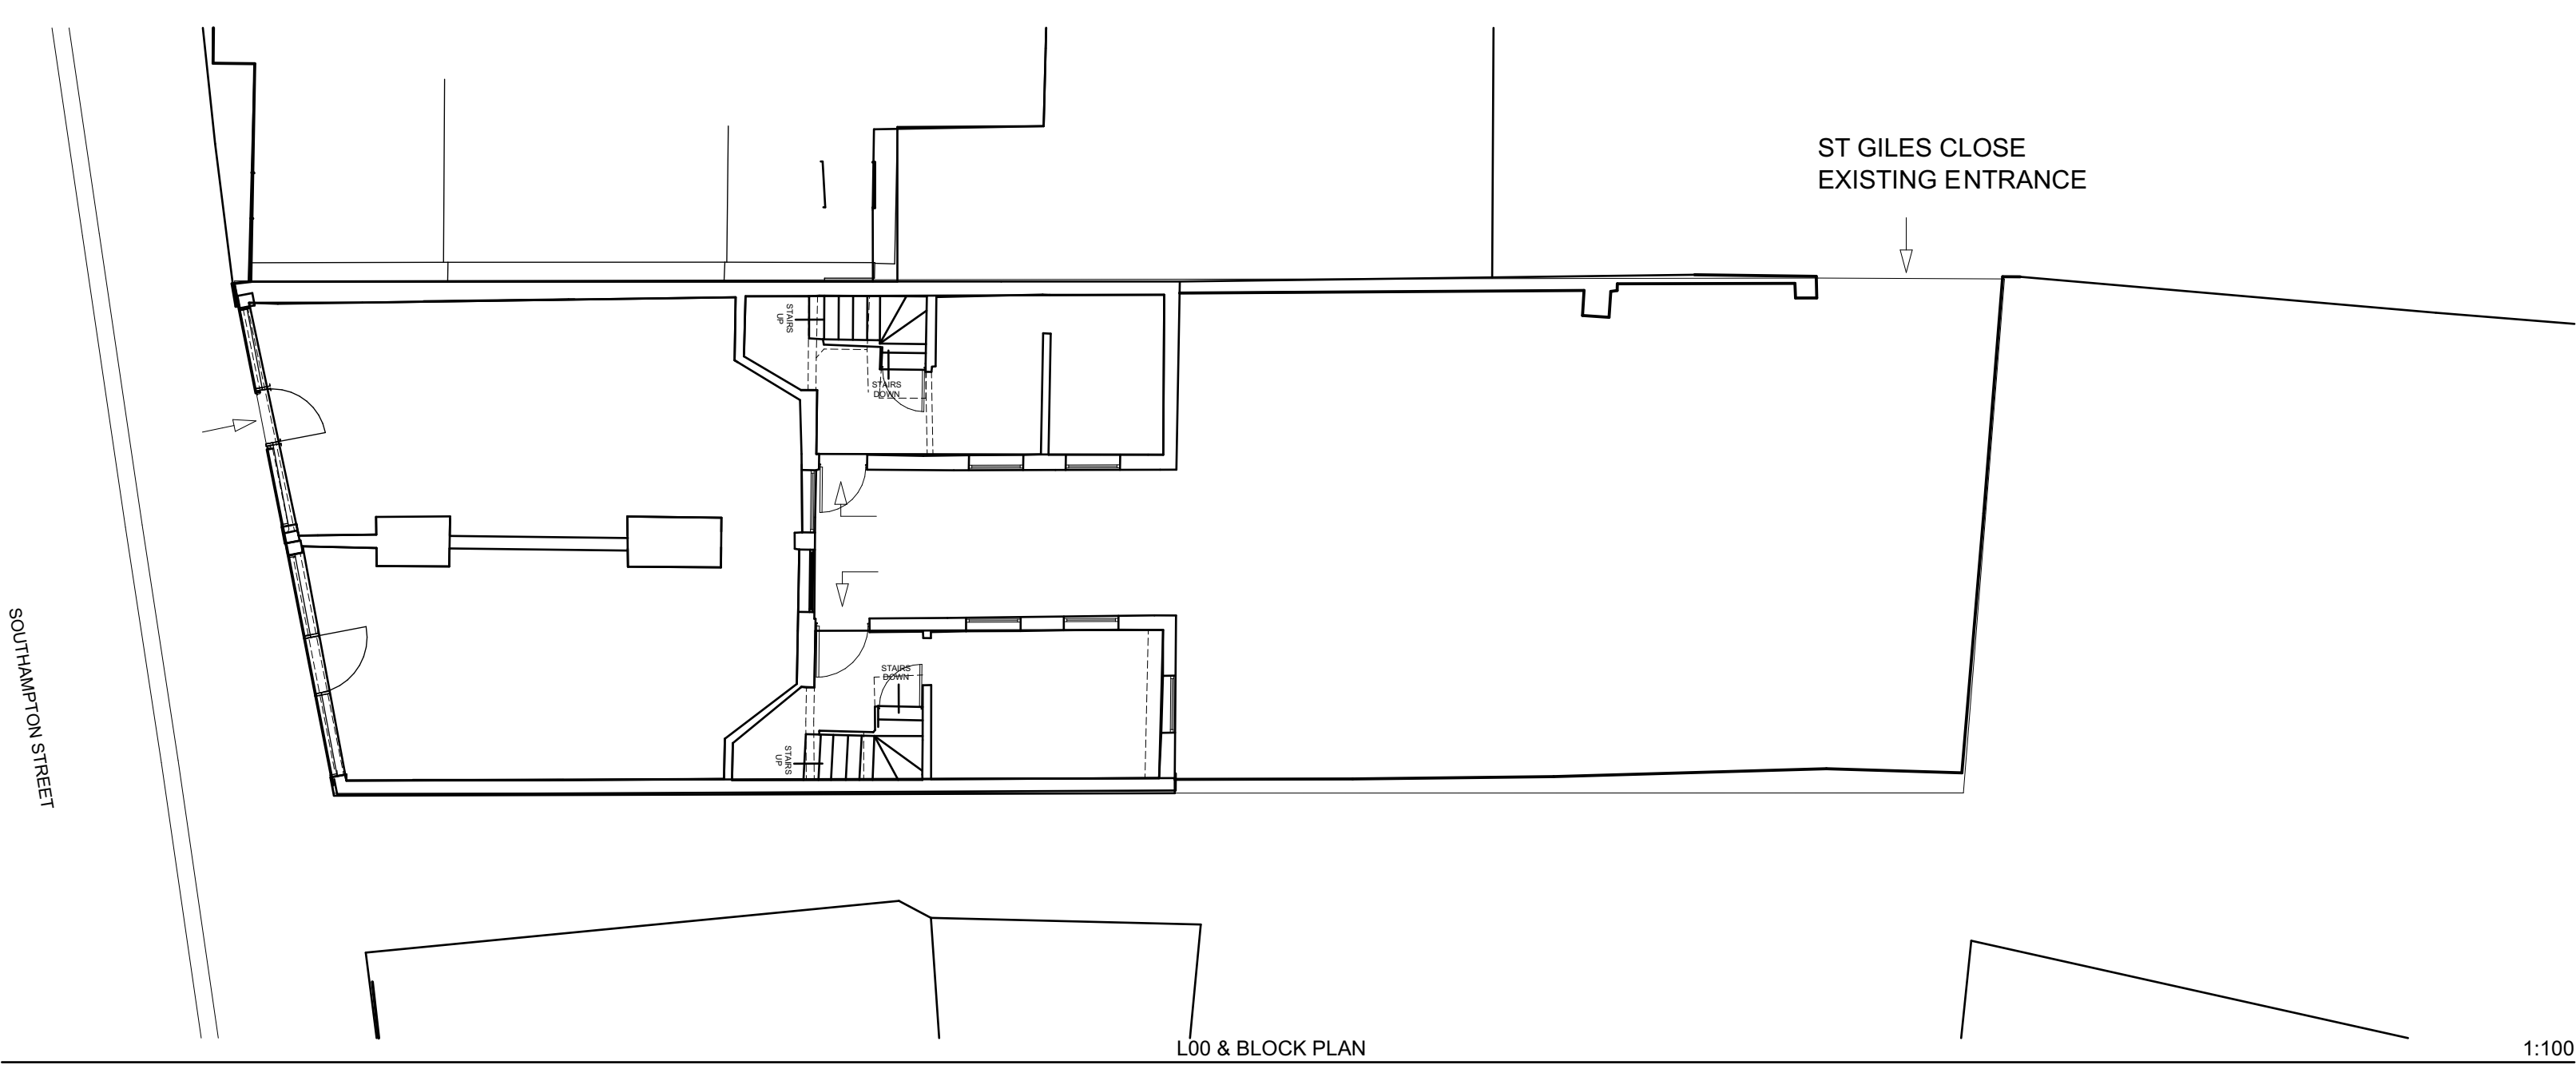
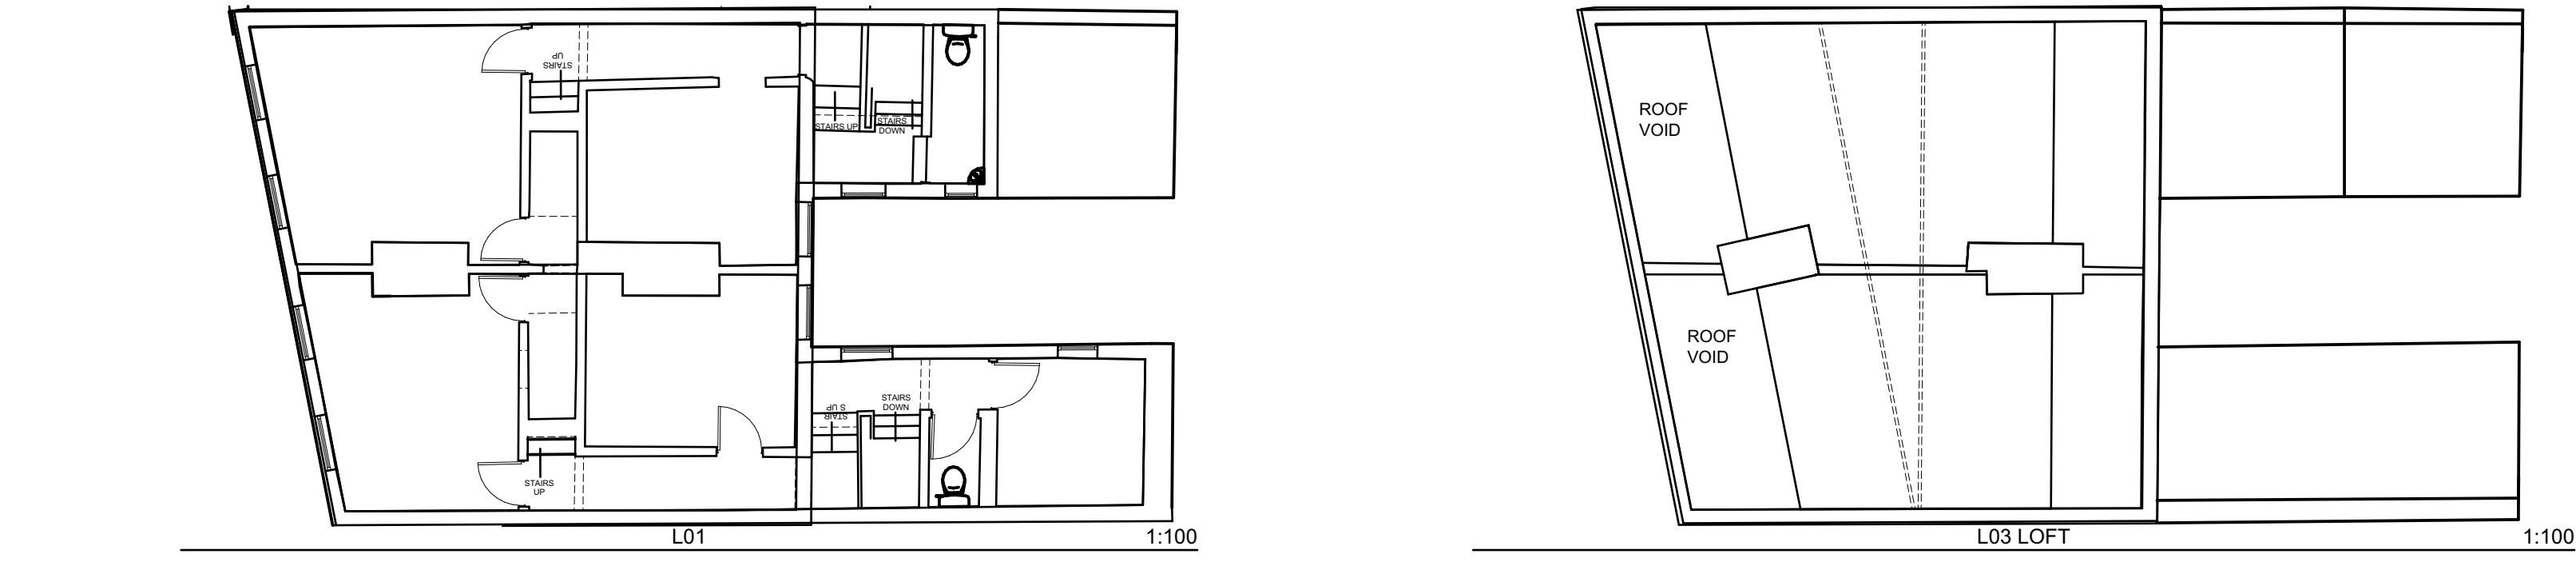


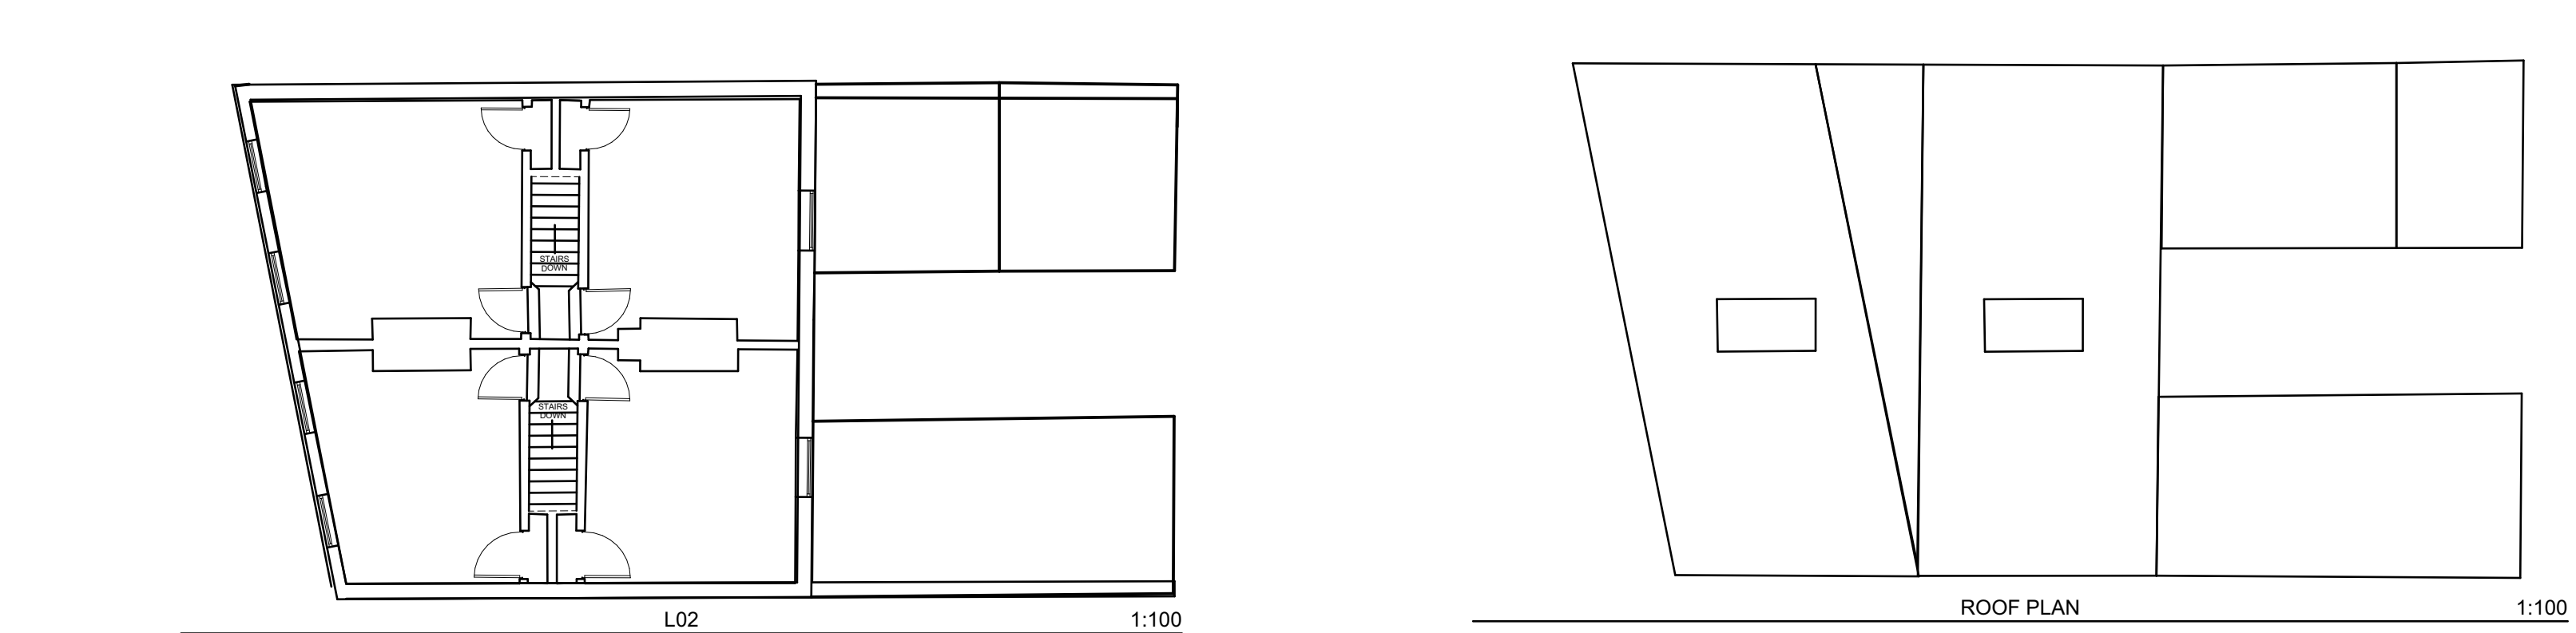

General Notes

- 1 Do not scale drawings. Use figured dimensions only.
- 2 All dimensions to be verified on site prior to commencement of work. Any errors and omissions to be reported to the architect in writing immediately.
- 3 Drawing copyright bb+c ltd.


NOTES

NOT FOR CONSTRUCTION -THIS DRAWING IS FOR PLANNING ONLY

MEASURED SURVEY BY TERRAIN GEOMATICS

AREAS ARE INDICATIVE AND SUBJECT TO DESIGN DEVELOPMENT

GIA AREAS MEASURED INCLUDE STAIRS AND INTERNAL WALLS BUT EXCLUDE AREAS BELOW 1.5M HEAD HEIGHT

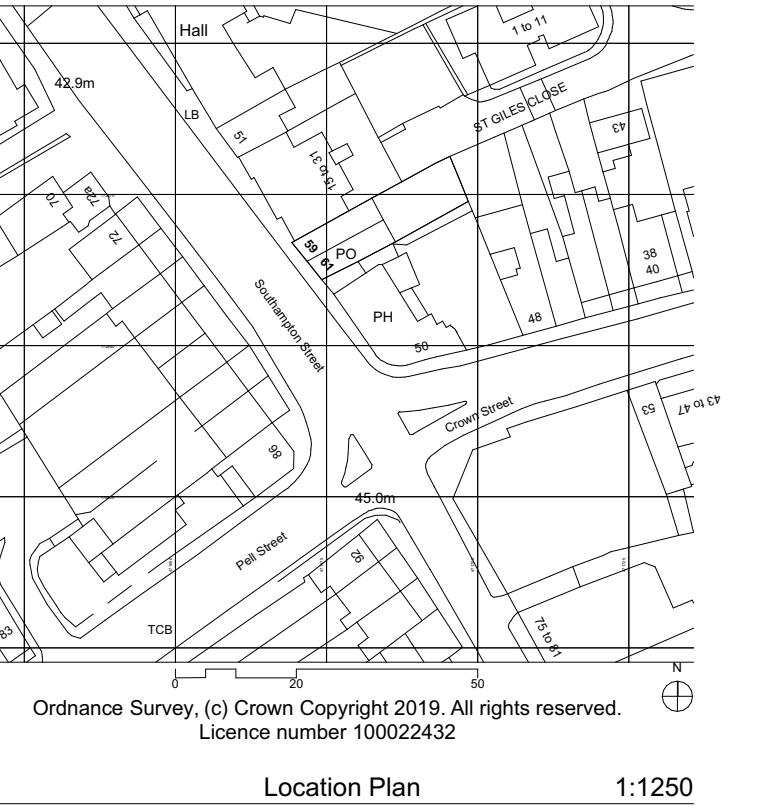

RevID	Change Name	Date
Aedra Architecture 22 Searle Street Cambridge CB4 3DB 07891346594 lucas@aedra.co.uk		
Project		
59-61 Southampton Street Reading RG1 2QP		
Drawing Title		
Existing Drawings Planning: Proposed Plans		
Status		
Planning		
Date	Scale	
	1:100 @ A1	
Drawn:	Job No.	Drawing No. and Revision
	002	133
Approved:		
bb+c architects ltd. is a limited company registered in England and Wales. Company registration number: 9493805.		