




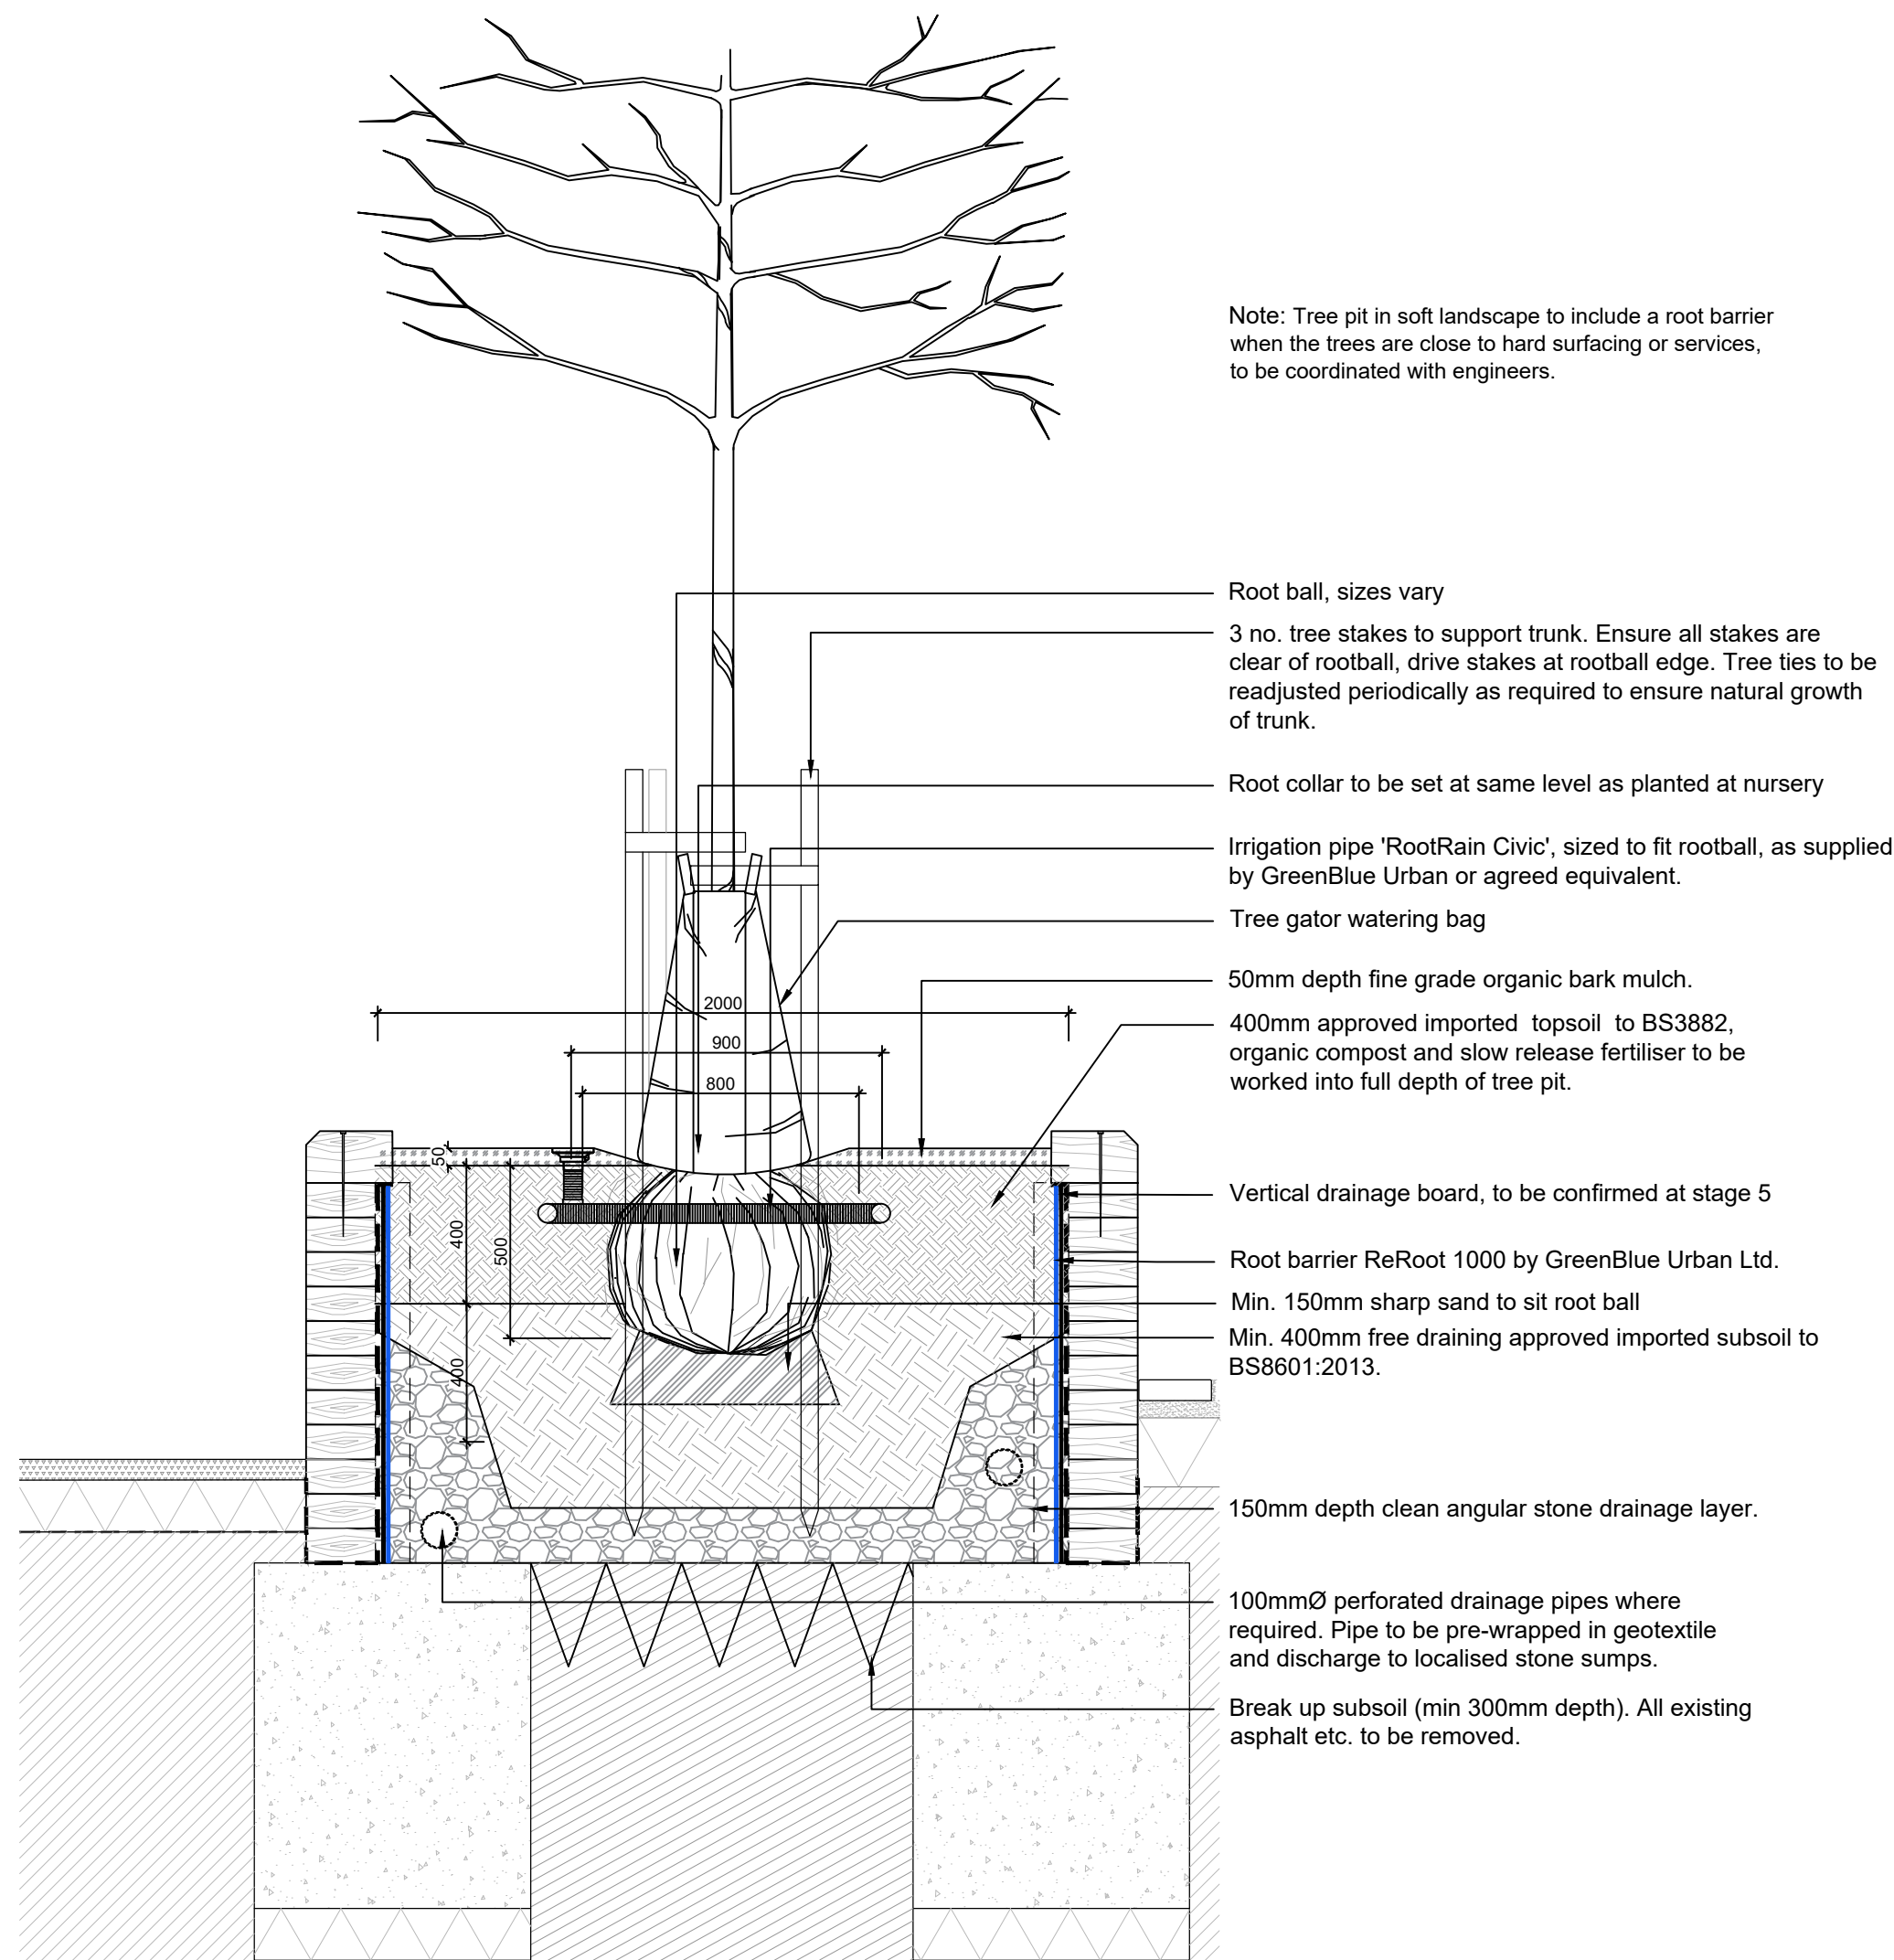


1 Standard form tree in soft with stakes and watering bags
Scale 1:20

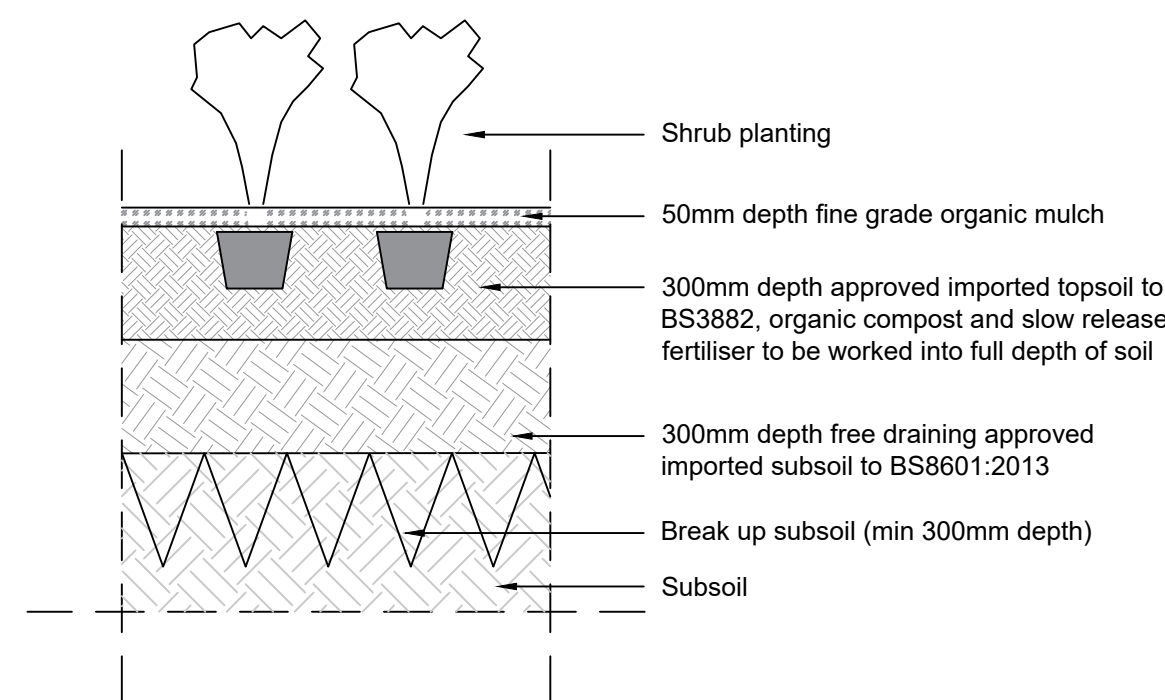

3 Typical Detail - Shrub planting build up
Scale 1:20

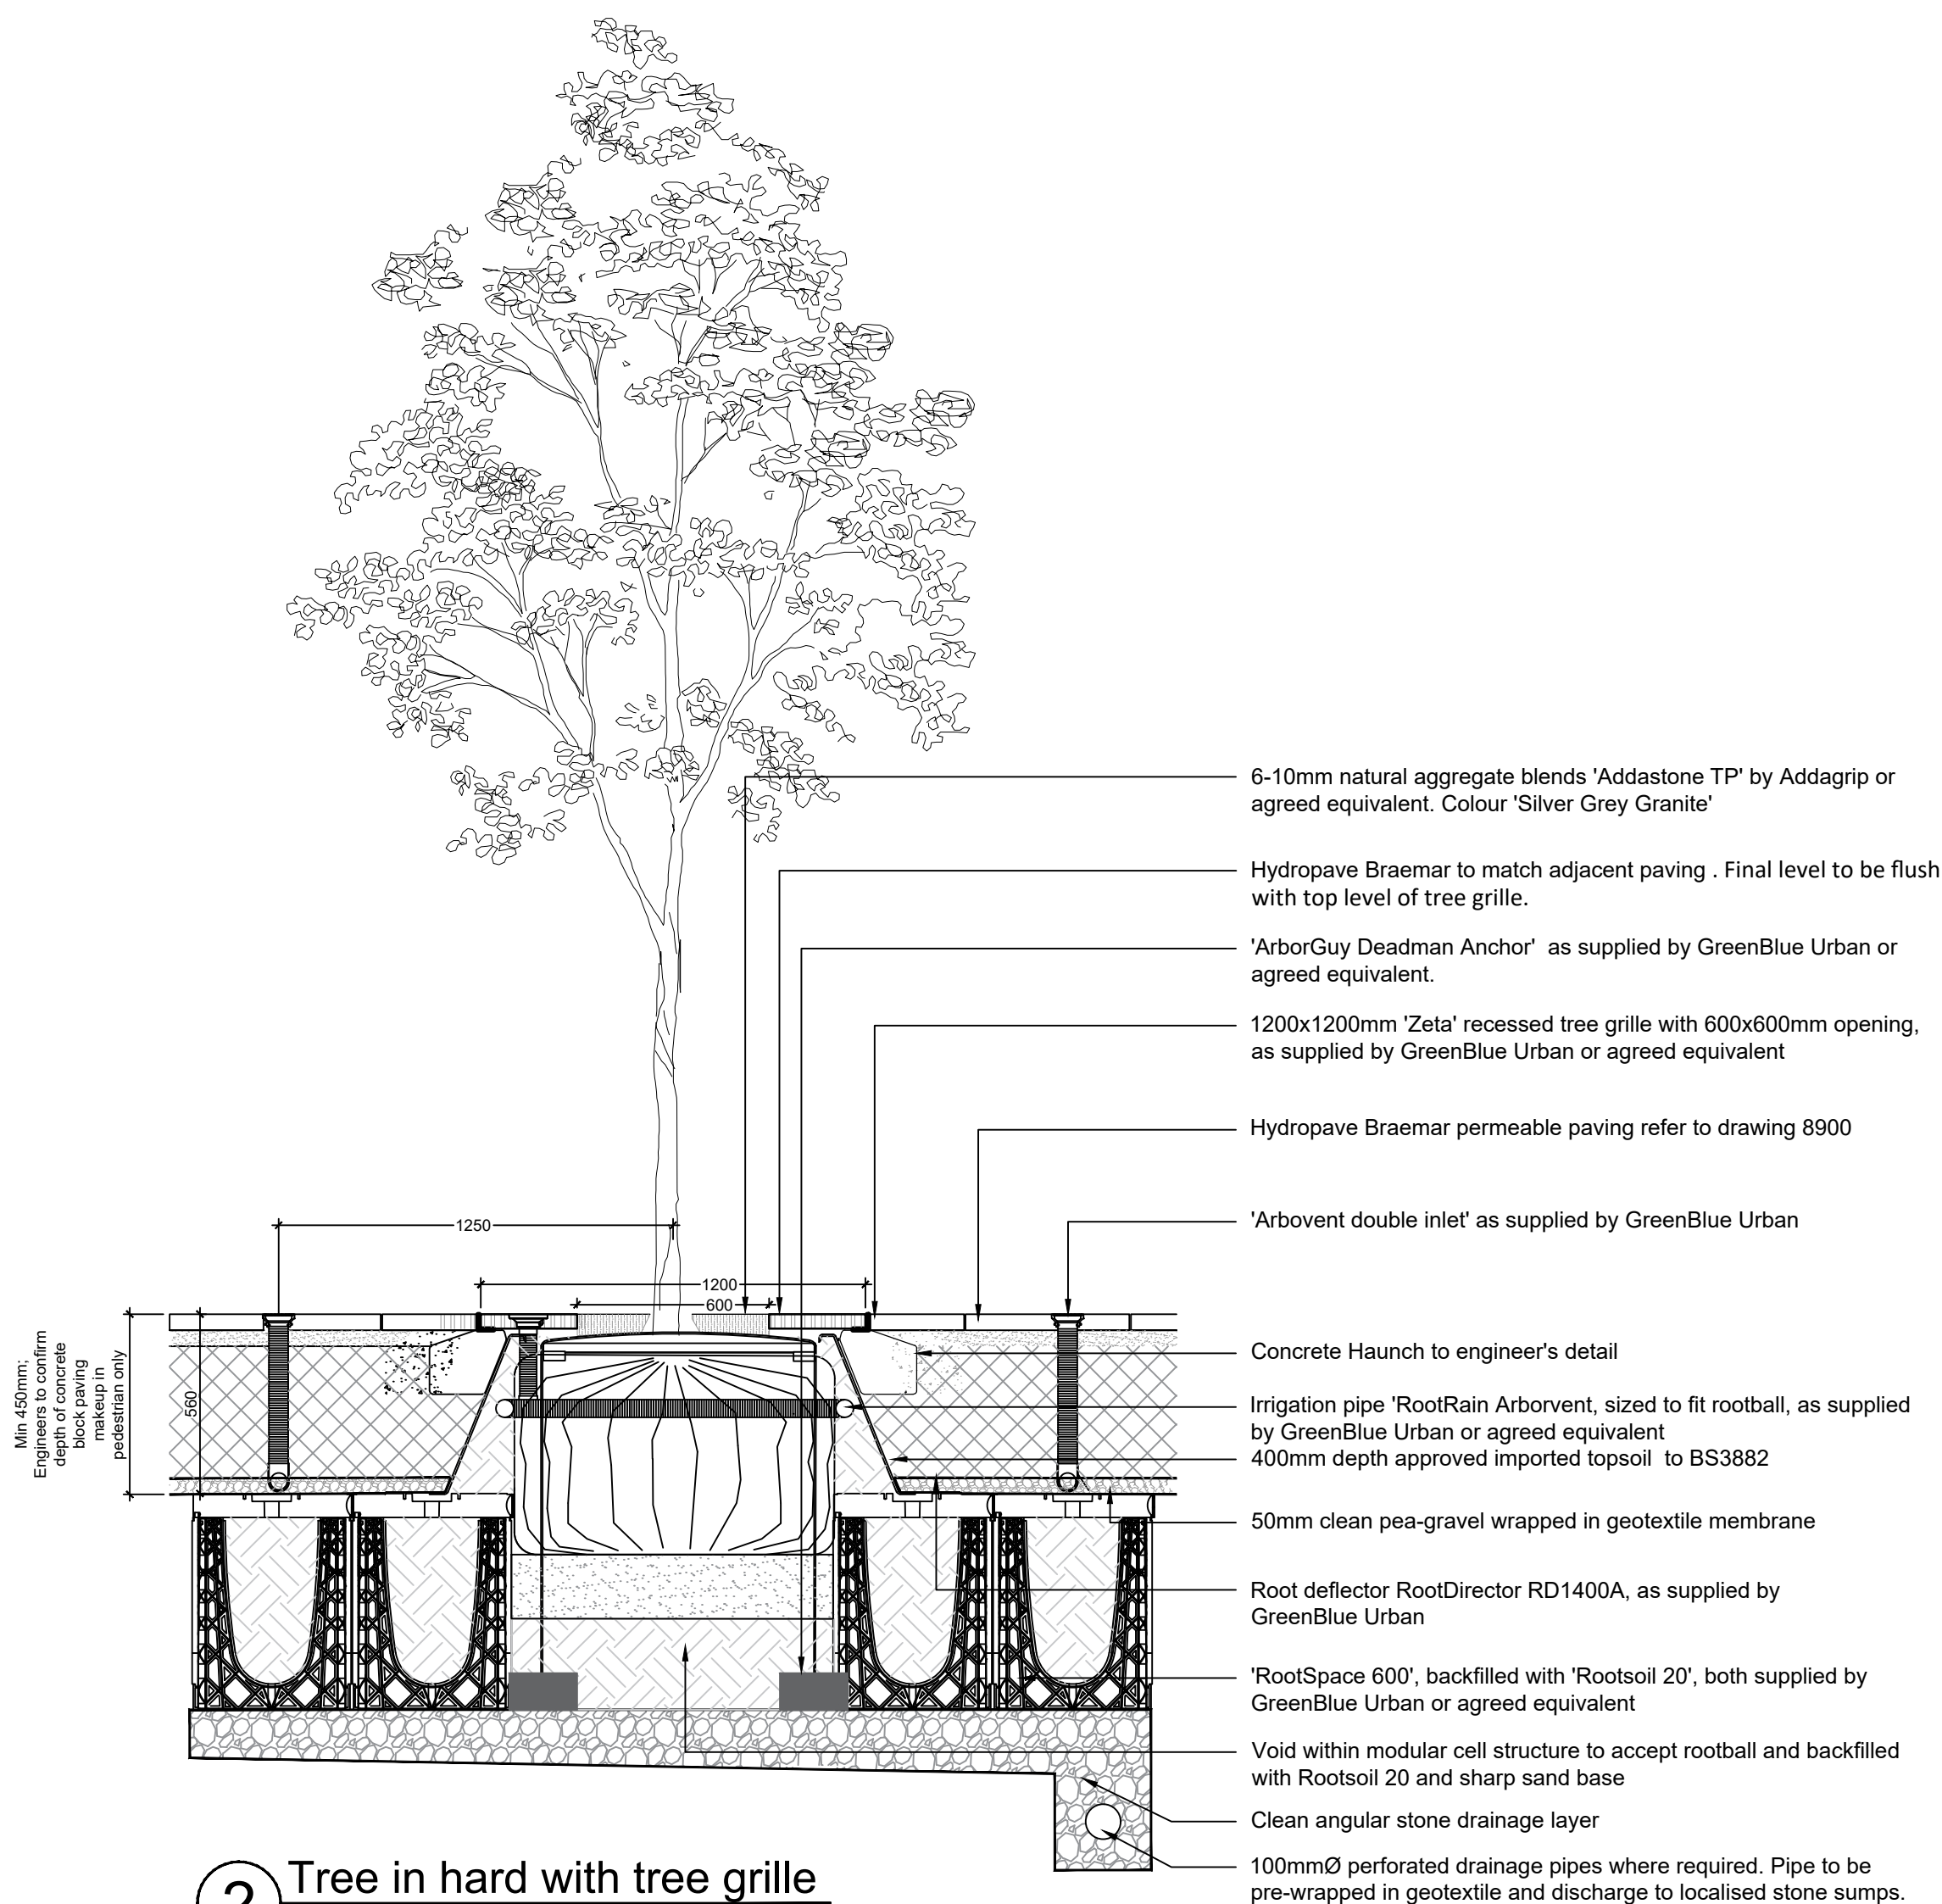

2 Tree in hard with tree grille
Scale 1:20

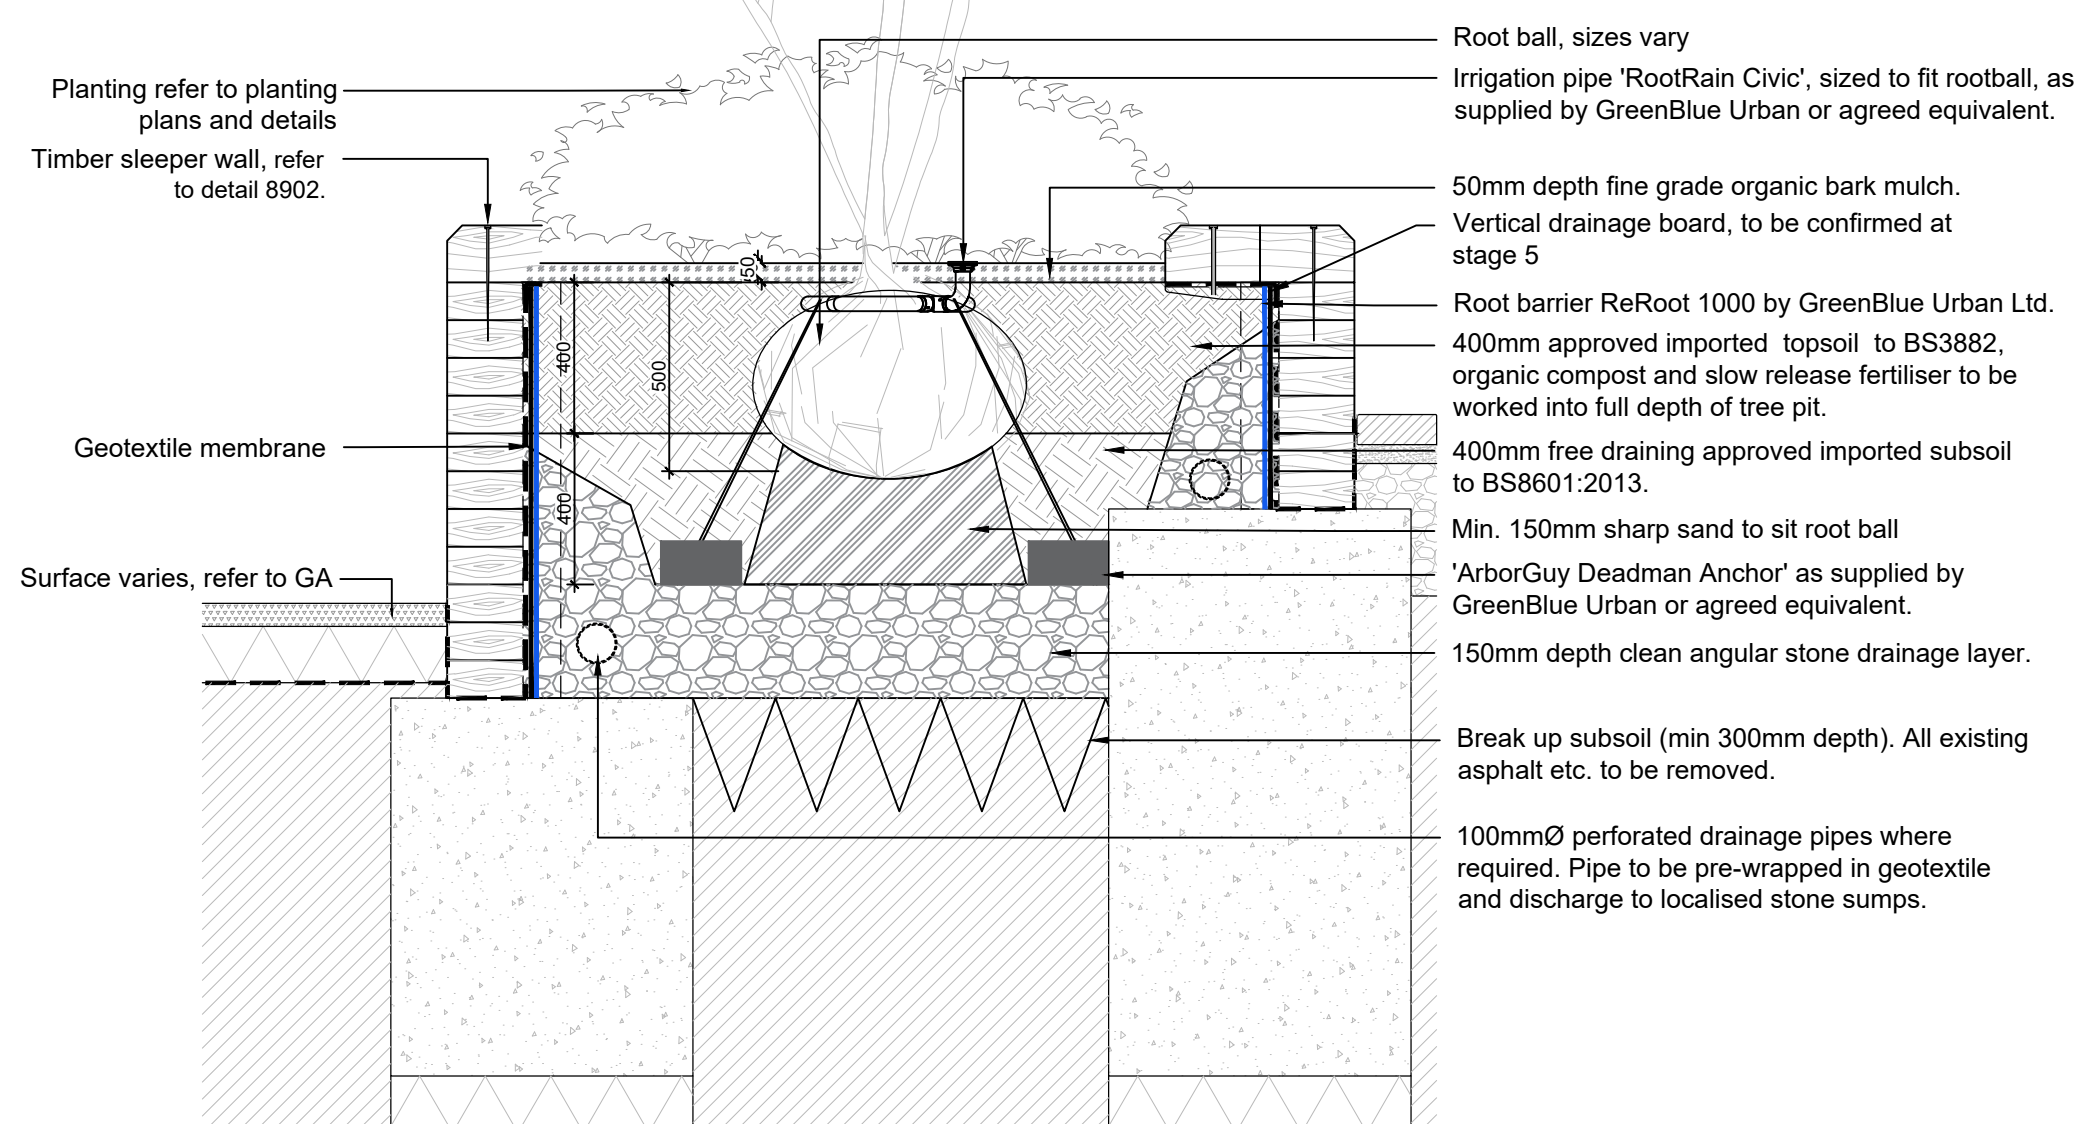

4 Multistem trees in soft with underground guying
Scale 1:20

Rev	Date	Drawn	Description	Notes	Legend
A	09.04.26	RBL	Issued for discharge of planning conditions	Do not scale from drawings unless by agreement with HTA. Use figured dimensions only. Check all dimensions on site prior to commencing the works. Drawing to be read in conjunction with other relevant consultant information.	
	25.06.26	RBL	Watering bag and stakes added to standard form trees. Issued for discharge of planning conditions		

This drawing is the copyright of HTA Design LLP and must not be copied or reproduced in part, or in whole, without the express permission of HTA Design LLP. Drawing to be read in conjunction with specification.

Planting
drawing title
Reading Borough Council
client / project
Quee Park Open Space

RBC-DPR_HTA-L_DR-0920
drawing number

Varies
scale @ A1

RBC-DPR
project number

A
revision
ELI
originated by

PLANNING
status

HTA Design LLP
www.hta.co.uk
London | Edinburgh | Manchester | Bristol

