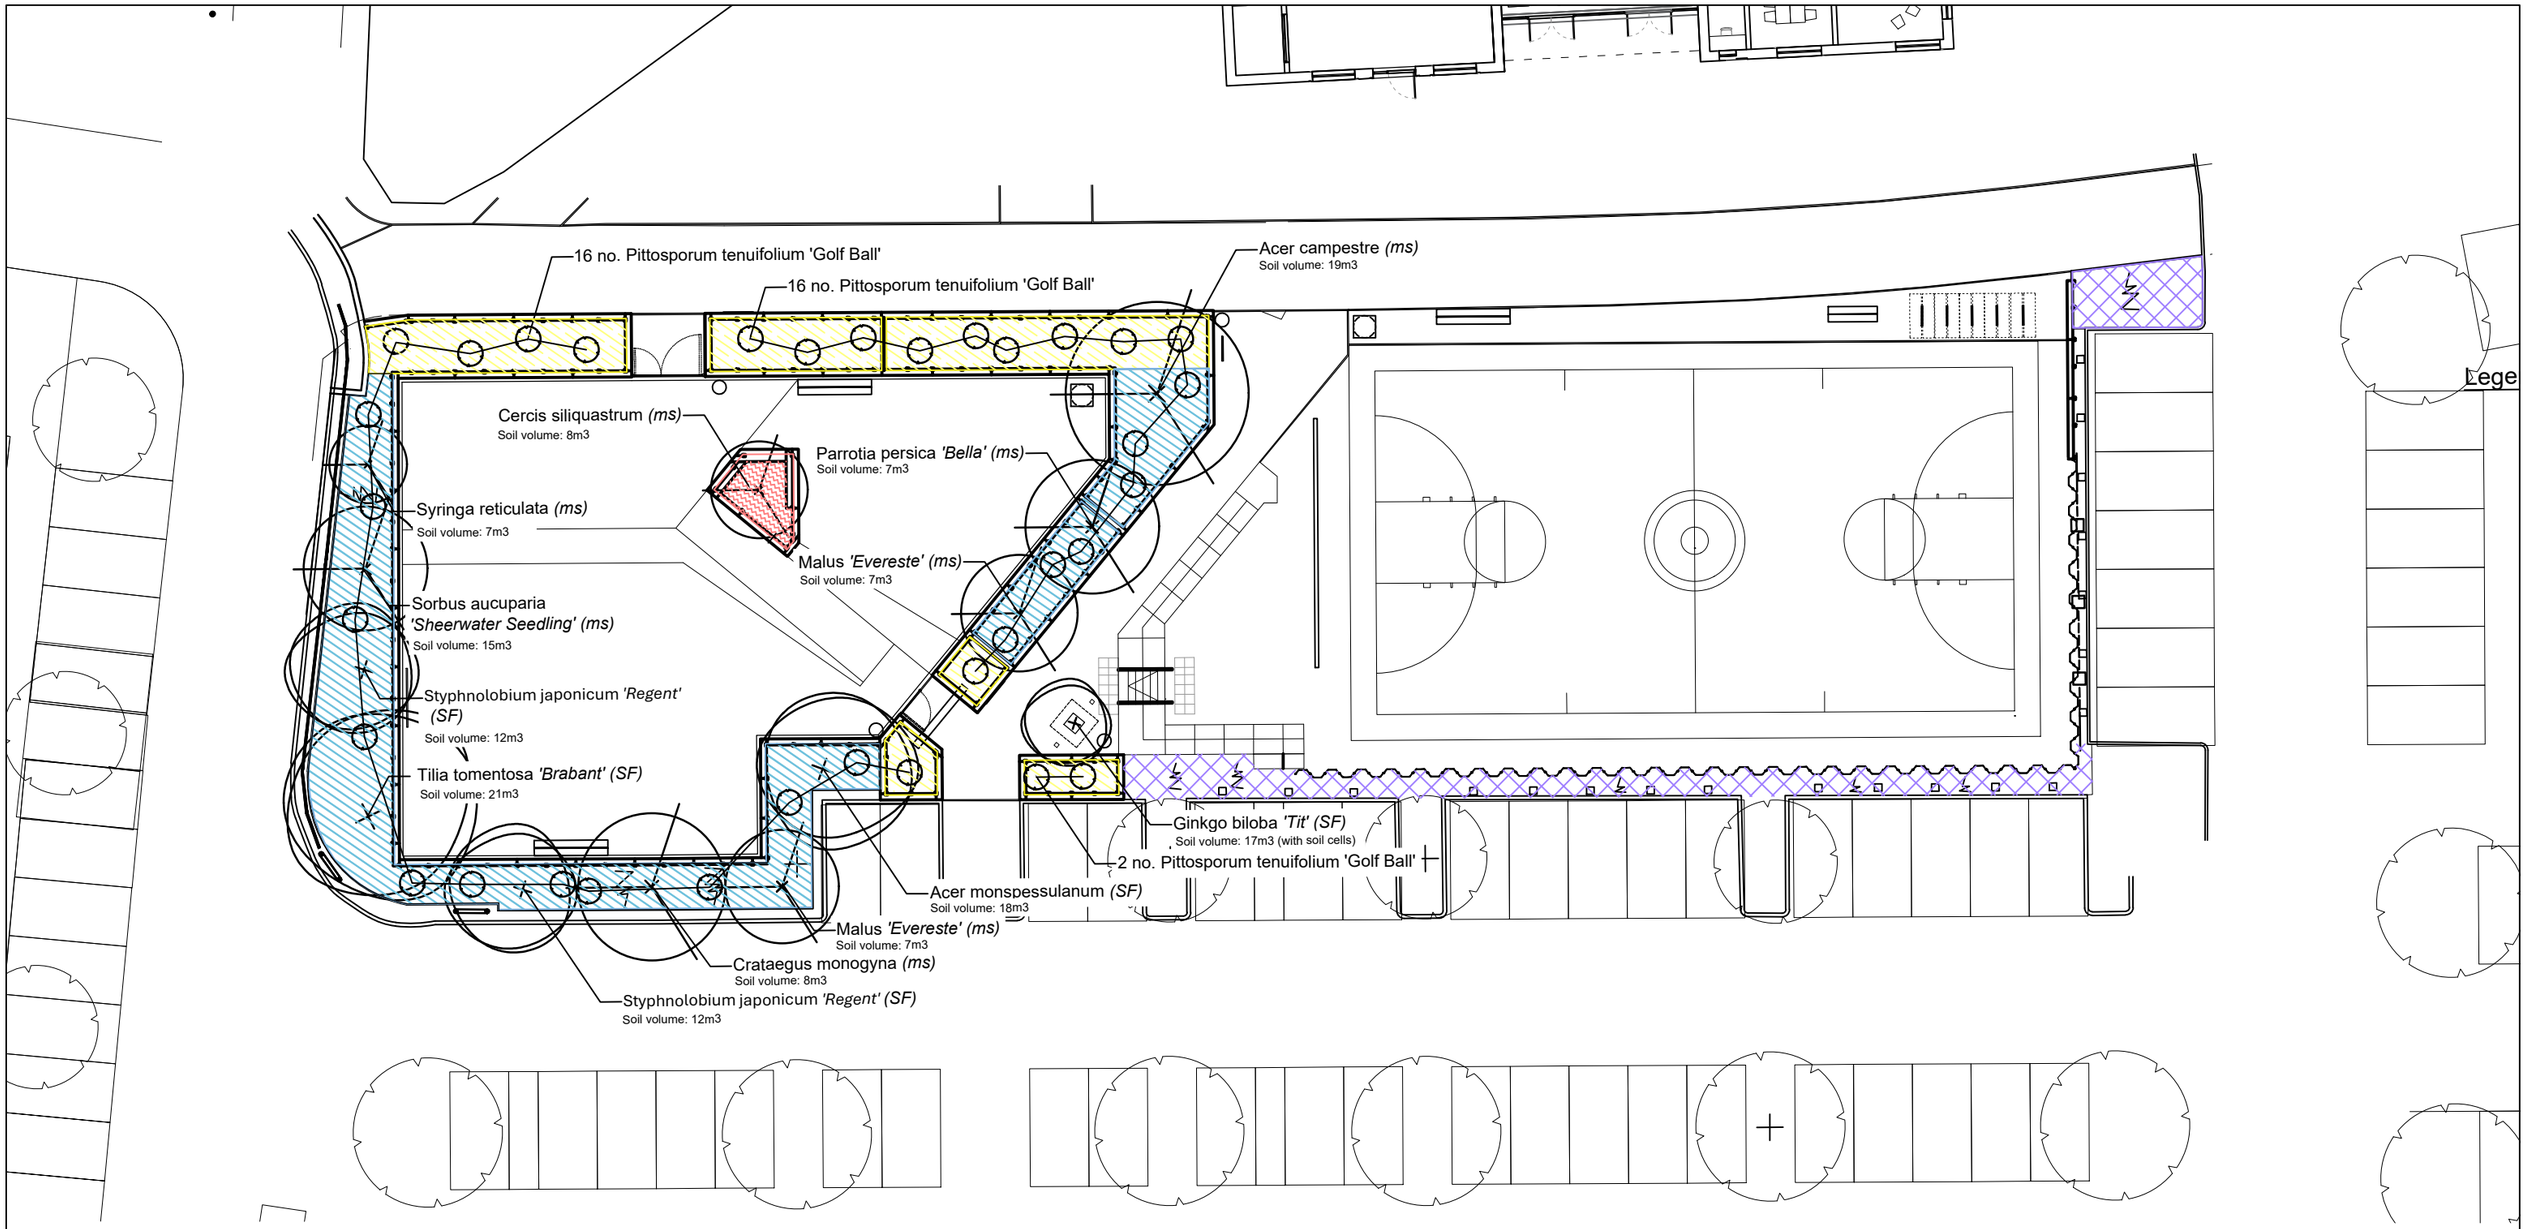

Legend

Specimen tree - (SF) standard form, clear stem 2m minimum.

Specimen tree - (ms) multi-stem form, height 3m minimum with raised stems.

Specimen shrub

Existing trees to be retained.

Planting

Planting group 1 - refer to plant schedule for details.

Planting group 2 - refer to plant schedule for details.

Planting group 3 - refer to plant schedule for details.

Planting group 4 - refer to plant schedule for details.

Rev	Date	Drawn	Description
A	22.05.23	KRA	For information
B	25.05.23	KRA	For information
C	04.09.24	RBL	For information
D	12.09.24	RBL	For information
E	12.09.24	RBL	Existing trees added to legend.
F	08.10.24	RBL	For Planning
G	17.12.24	RBL	Crataegus moved away from the corner. For Planning
H	09.05.25	RBL	Redesign following consultation - issued for coordination
I	19.05.25	RBL	For planning
J	12.06.25	RBL	Minor amendments following Streetscene review. For planning
K	09.04.26	RBL	For discharge of planning conditions
L	25.06.26	RBL	Soil volumes added. For discharge of planning conditions

Notes:
Do not scale from drawings unless by agreement with HTA. Use figured dimensions only. Check all dimensions on site prior to commencing the works. Drawing to be read in conjunction with other relevant consultant information.

This drawing is the copyright of HTA Design LLP and must not be copied or reproduced in part, or in whole, without the express permission of HTA Design LLP. Drawing to be read in conjunction with specification.

Legend

1:250

5m 0 5m

NORTH

Softworks General Arrangement drawing title	RBC-DPR_HTA-L_DR_0902 drawing number		L revision
Reading Borough Council Dee Park Open Space client project	1:250 scale @ A3	RBC-DPR project number	KRA originated by
PLANNING status	HTA Design LLP www.hta.co.uk London | Edinburgh | Manchester | Bristol		hta