

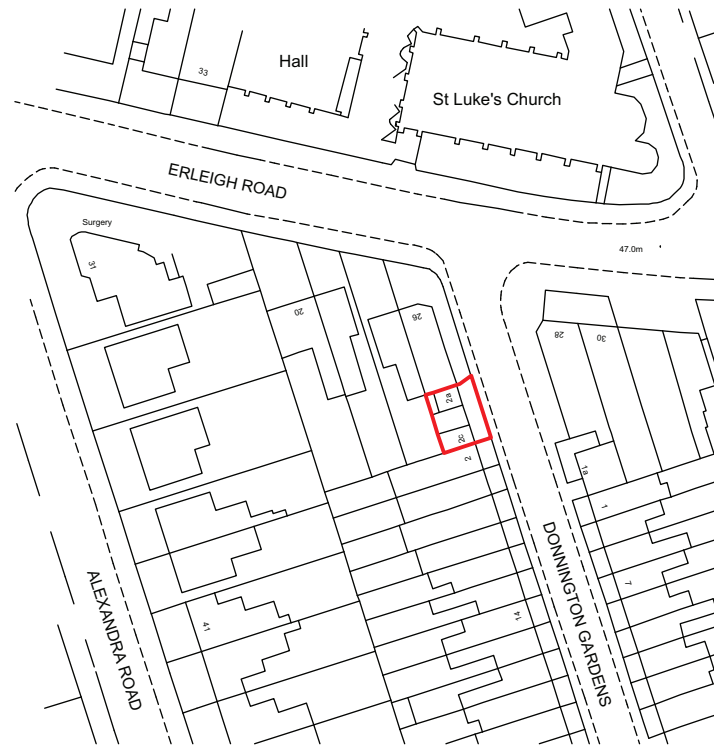




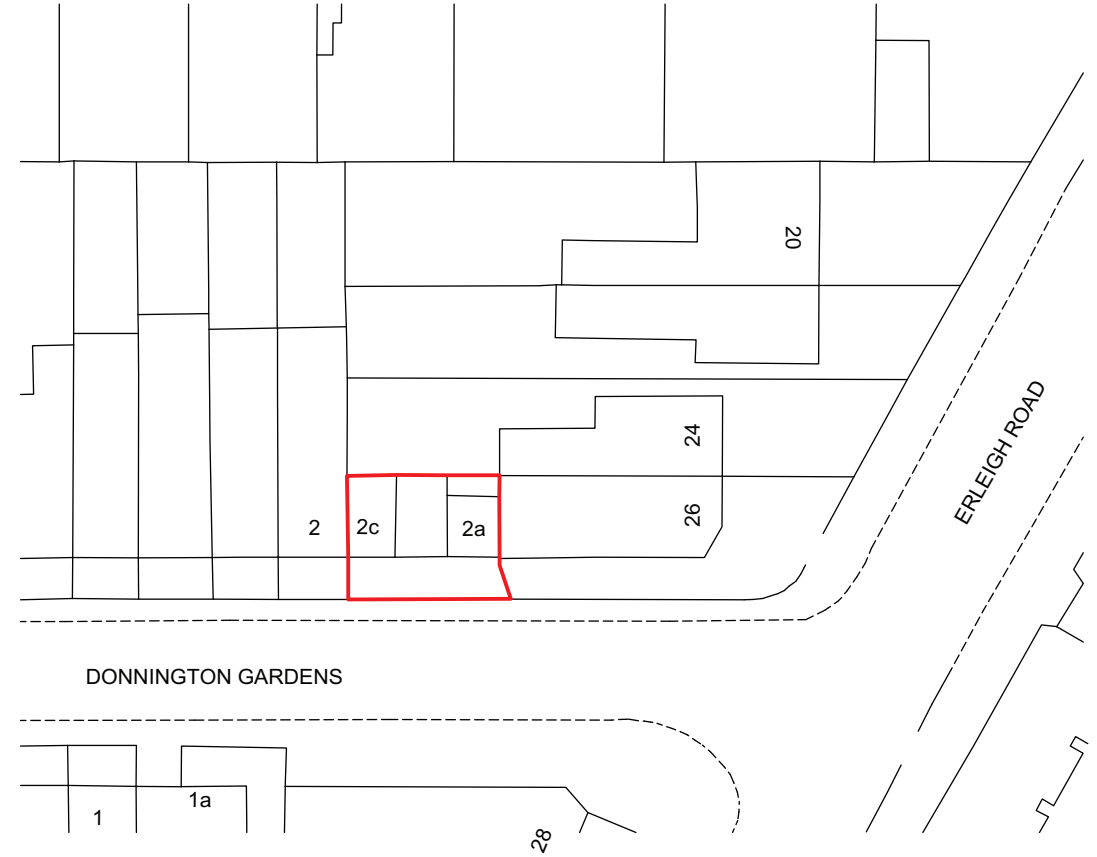


Ordnance Survey (c) Crown Copyright 2020. All rights reserved. Licence number 100022432

LOCATION PLAN scale 1:1250

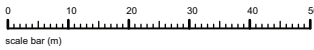

BLOCK PLAN scale 1:500

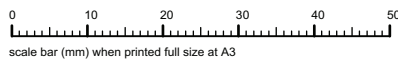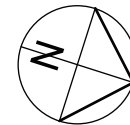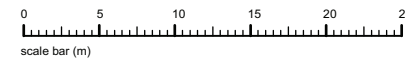

Rev: A Planning Issue 6.3.26

client: **A.C.Beck**


project: **2A-2C Donnington Gardens
Reading
RG1 5LY**

scale: **1:100 @ A3**

date: **Oct 2025**

drawn: **MW**

drawing title: **Location & Block Plan
as existing
25-008-01A**

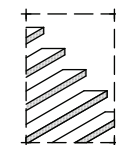

**the basement
design studio**

Forest House Office, 3-5 Hordean Road, Bracknell. RG12 0XQ
tel: 0203 951 2162 www.basementdesignstudio.co.uk