


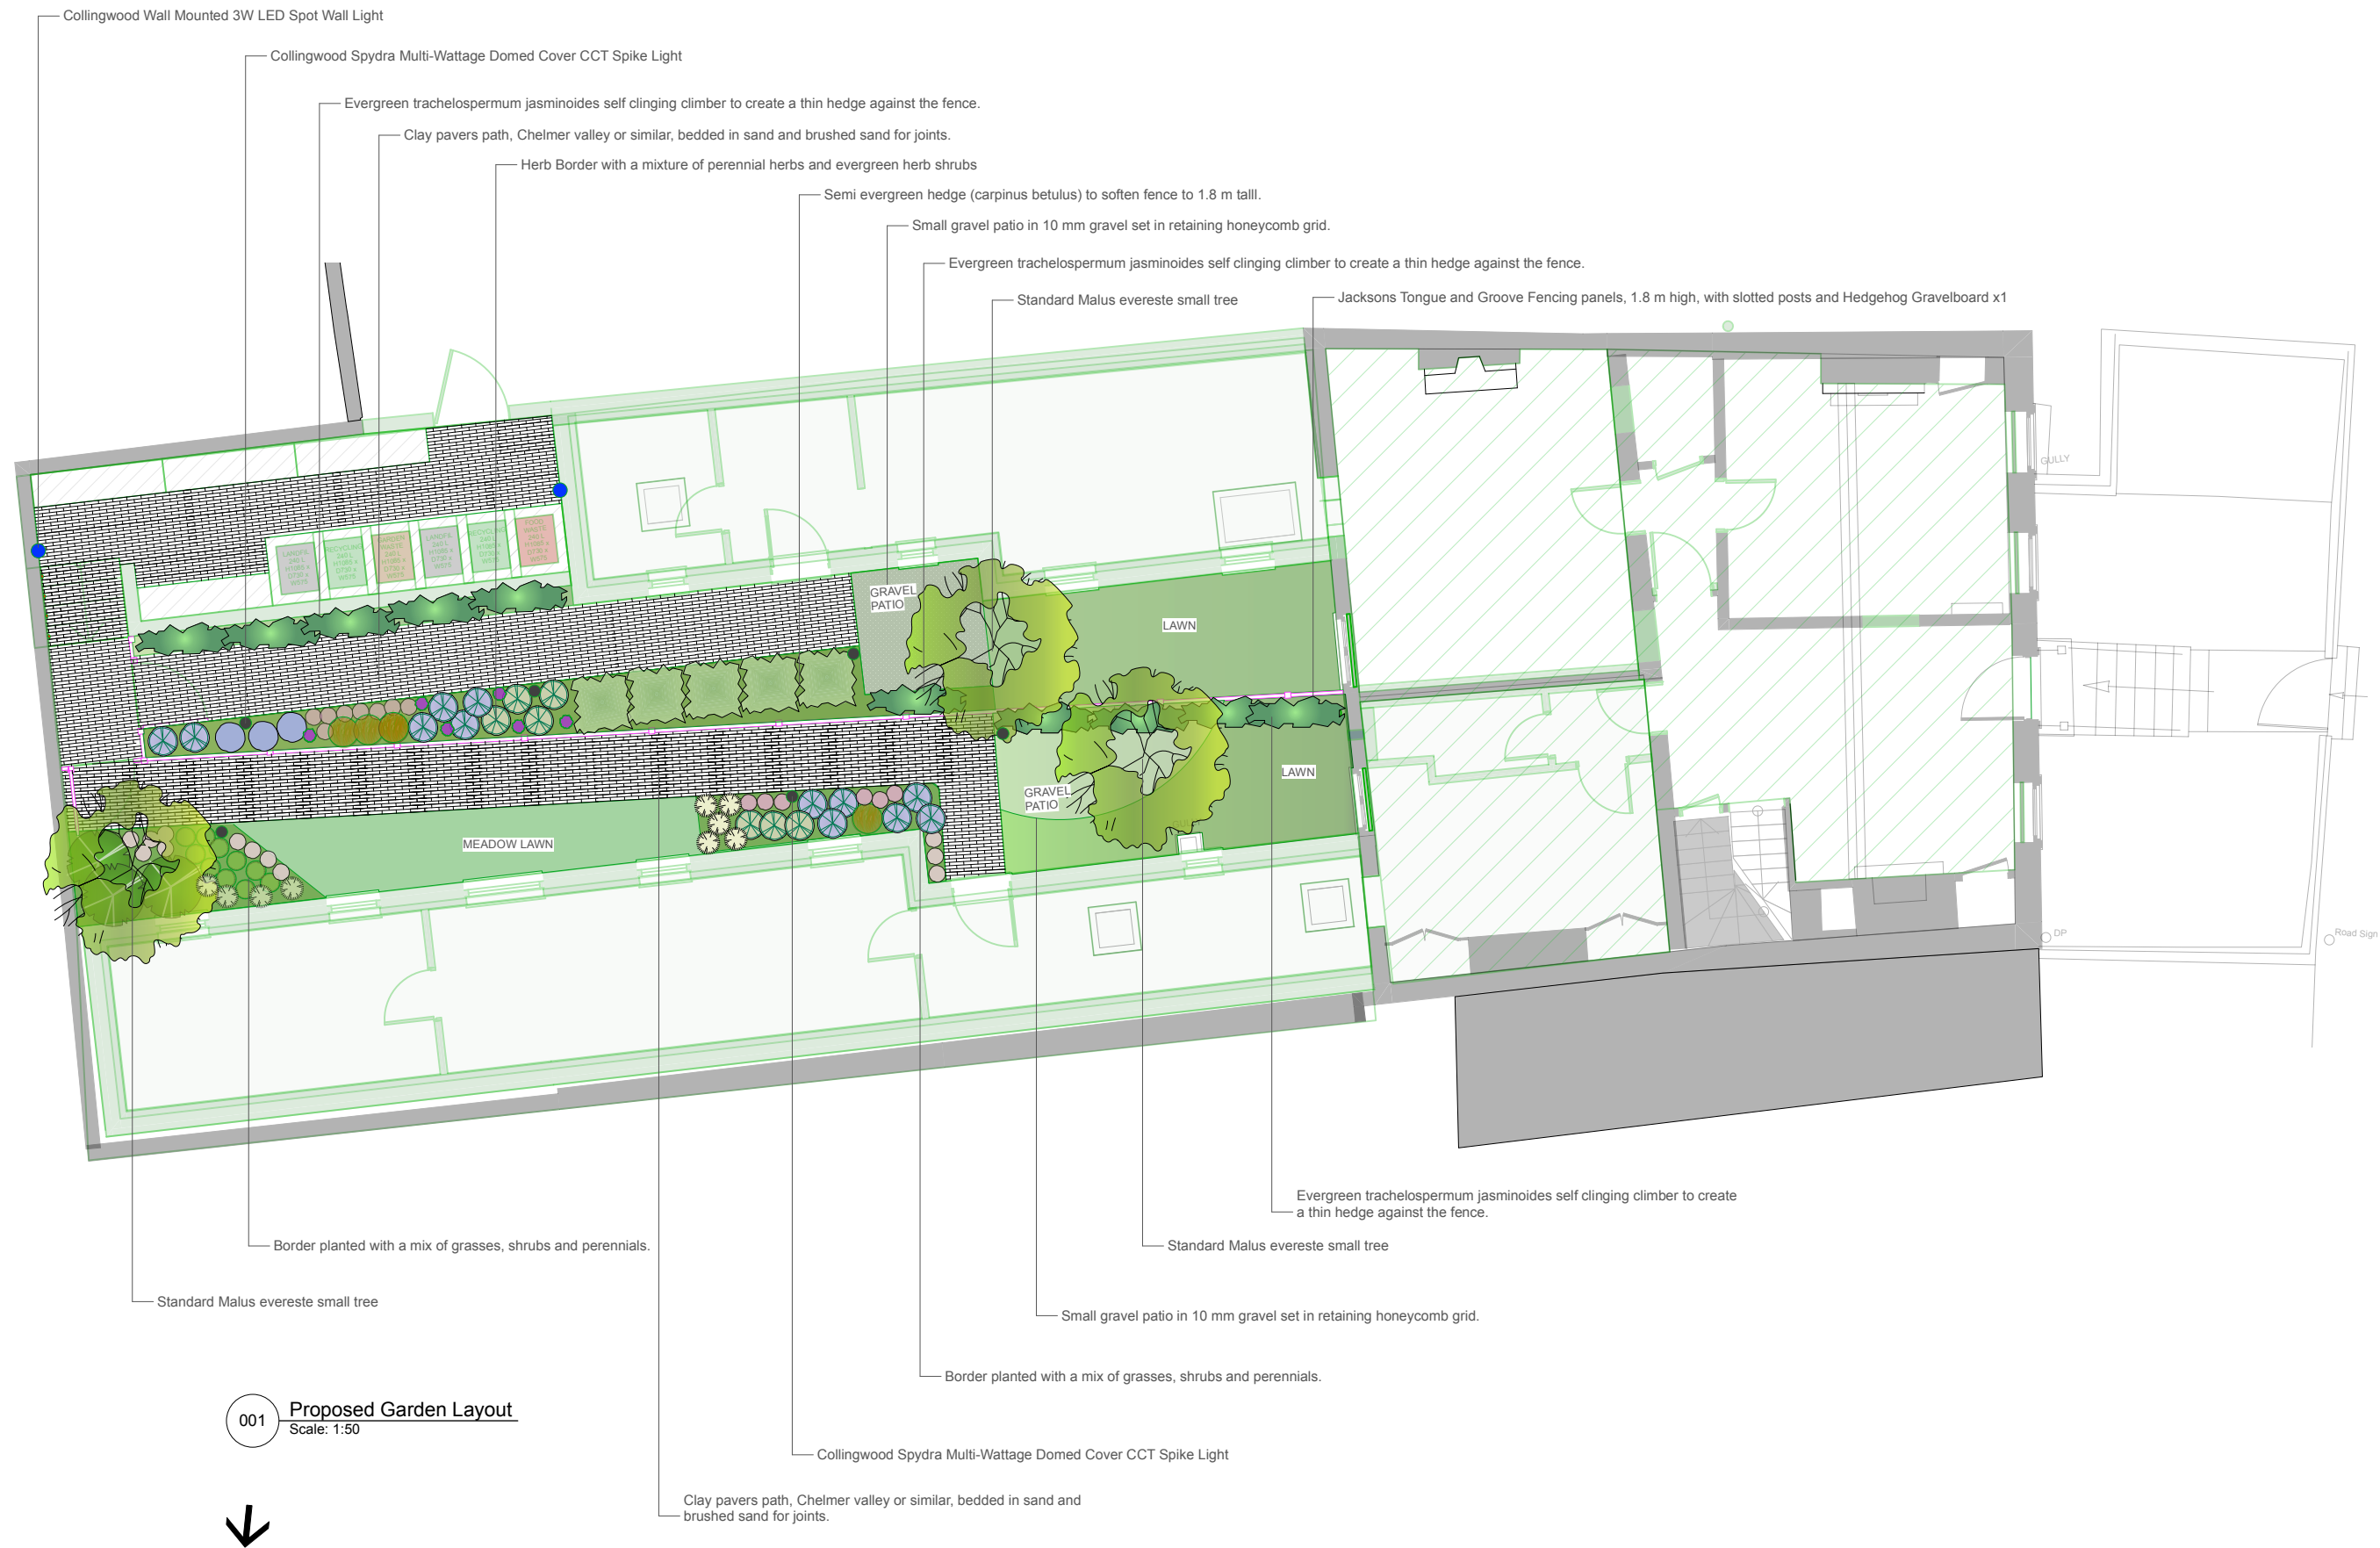

project 50 Mount Pleasant Reading	scale 1:50@A1	date 23 06 26	DRAWING STATUS A SCHEME - Outline Scheme drawings for proposals, budgets, etc. B DESIGN DEVELOPMENT - Evolving final design drawings for approvals, tenders, billing, etc. C CONSTRUCTION - Fully developed drawings issued under instruction for construction. AS Atladio Sims Garden Design Group M: 07887784244 E: bella@atladiosims.co.uk
	drawing title Proposed Garden Layout	job no. ASGS-19260001	rev. A-
DO NOT SCALE THIS DRAWING - ALL DIMENSIONS TO BE CHECKED ON SITE. ONLY STATUS 'C' DRAWINGS TO BE USED FOR CONSTRUCTION PURPOSES			