


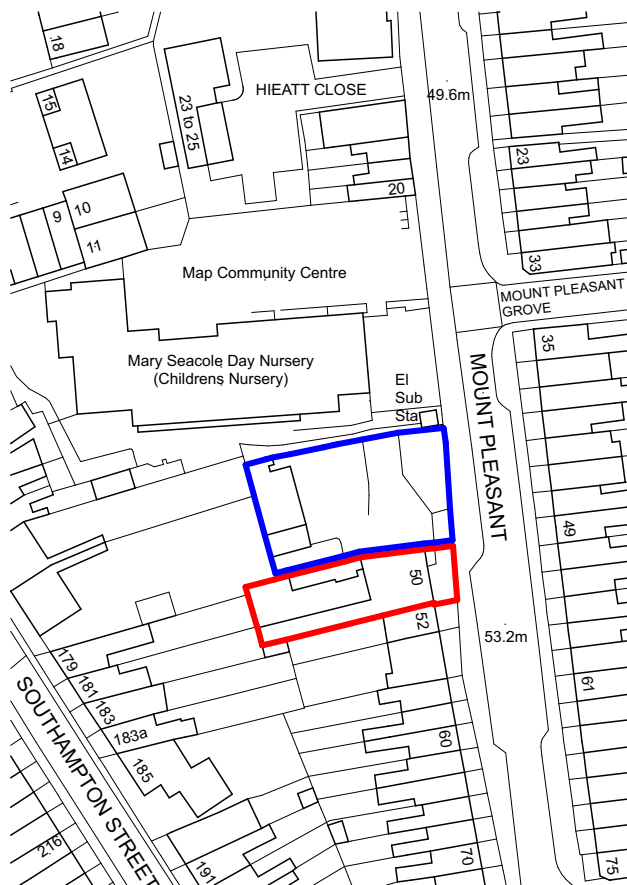

©Crown Copyright and database rights 2025 OS Licence
no. 100059809. OS licence expires October 2026

LOCATION PLAN

SCALE 1:1250

N



0 10 20 50

ORIGINAL A4

Client

BLOOMFIELD HOMES LIMITED


NOTES

NOT FOR CONSTRUCTION
THIS DRAWING IS PREPARED FOR PLANNING ONLY. THIS DRAWING IS BASED ON OS INFORMATION AND SURVEY BY MIC SURVEYS LTD. THE PROPOSAL IS SUBJECT TO PLANNING, BUILDING CONTROL, DETAILED DESIGN, CDM, LEGAL INVESTIGATIONS ETC. NO STRUCTURAL SURVEY, OR ADVICE HAS BEEN USED IN THE COMPILATION OF THESE DRAWINGS. AREAS SHOWN ARE APPROXIMATE, AND SUBJECT TO DETAILED DESIGN.

(C) COPYRIGHT HIVES ARCHITECTS LLP

Rev

07/07/2026 PLANNING ISSUE

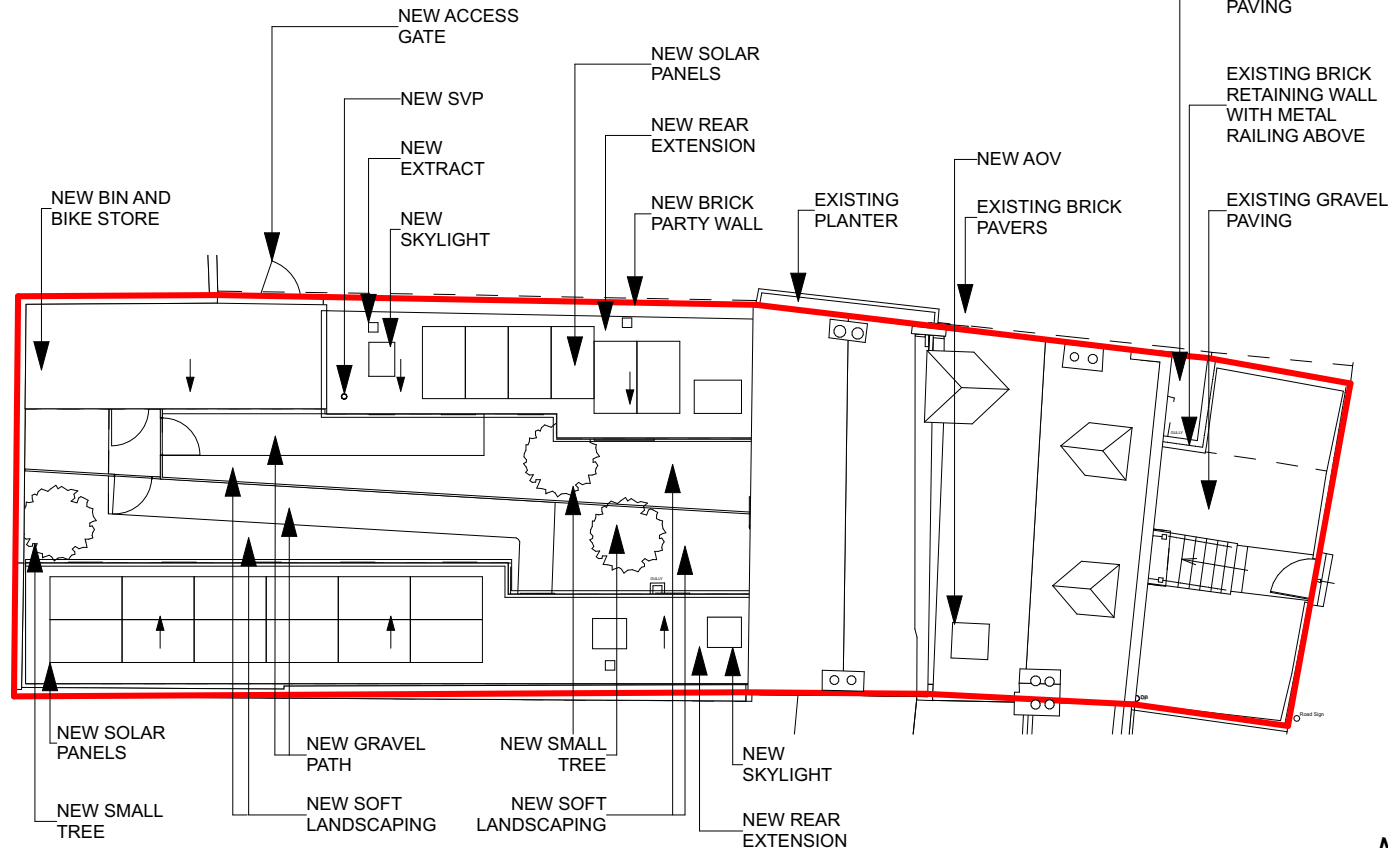

PROPOSED BLOCK PLAN

SCALE 1:200

N



0 1 2 5

Drawing Title

LOCATION AND BLOCK PLAN

Job title

**50 Mount Pleasant,
Reading, RG1 2TD**

Project Status

PLANNING

Drawn Checked

GP HW

Scale

1:1250 @A4

HIVES ARCHITECTS

SINCE 1934

Hives Architects LLP
Quadrant House
Broad Street
Reading
RG1 7QE
0118 958 7331
info@hivesarchitects.co.uk

Project Drawing Revision

2787 200P2