




PROPOSED BUILDUPS

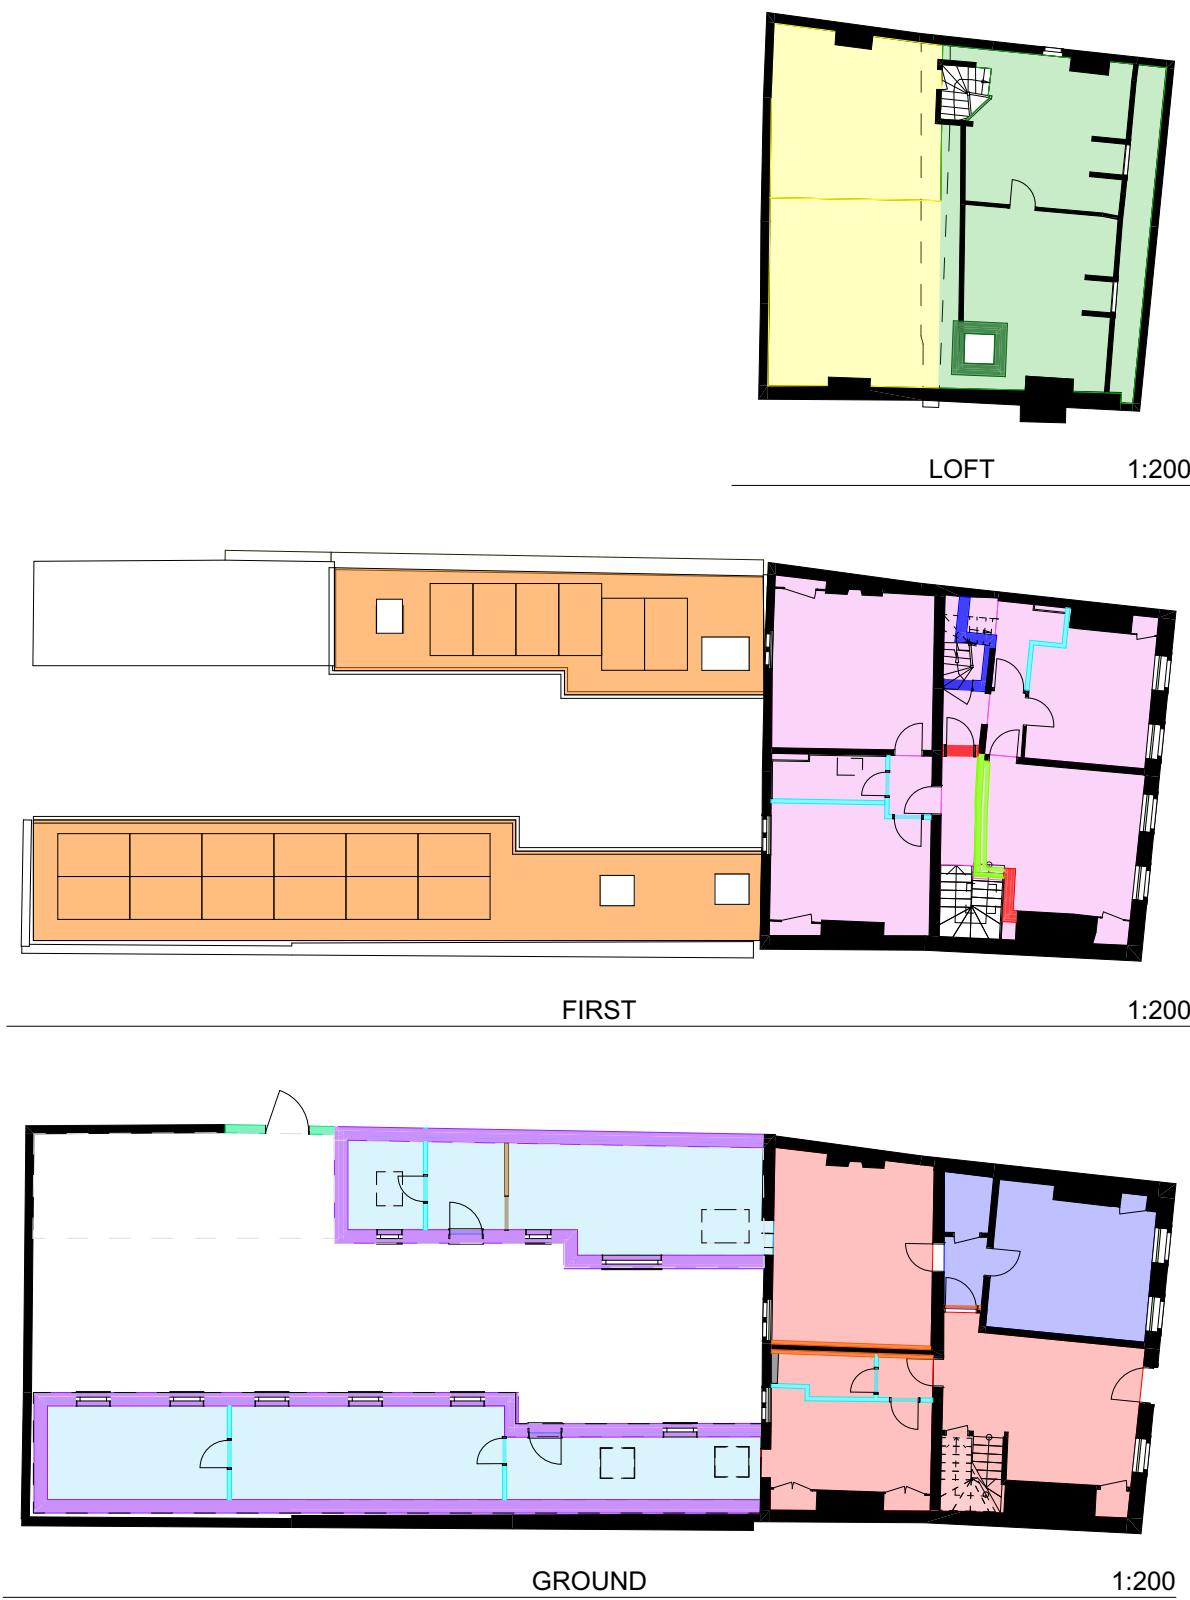


FLOORS

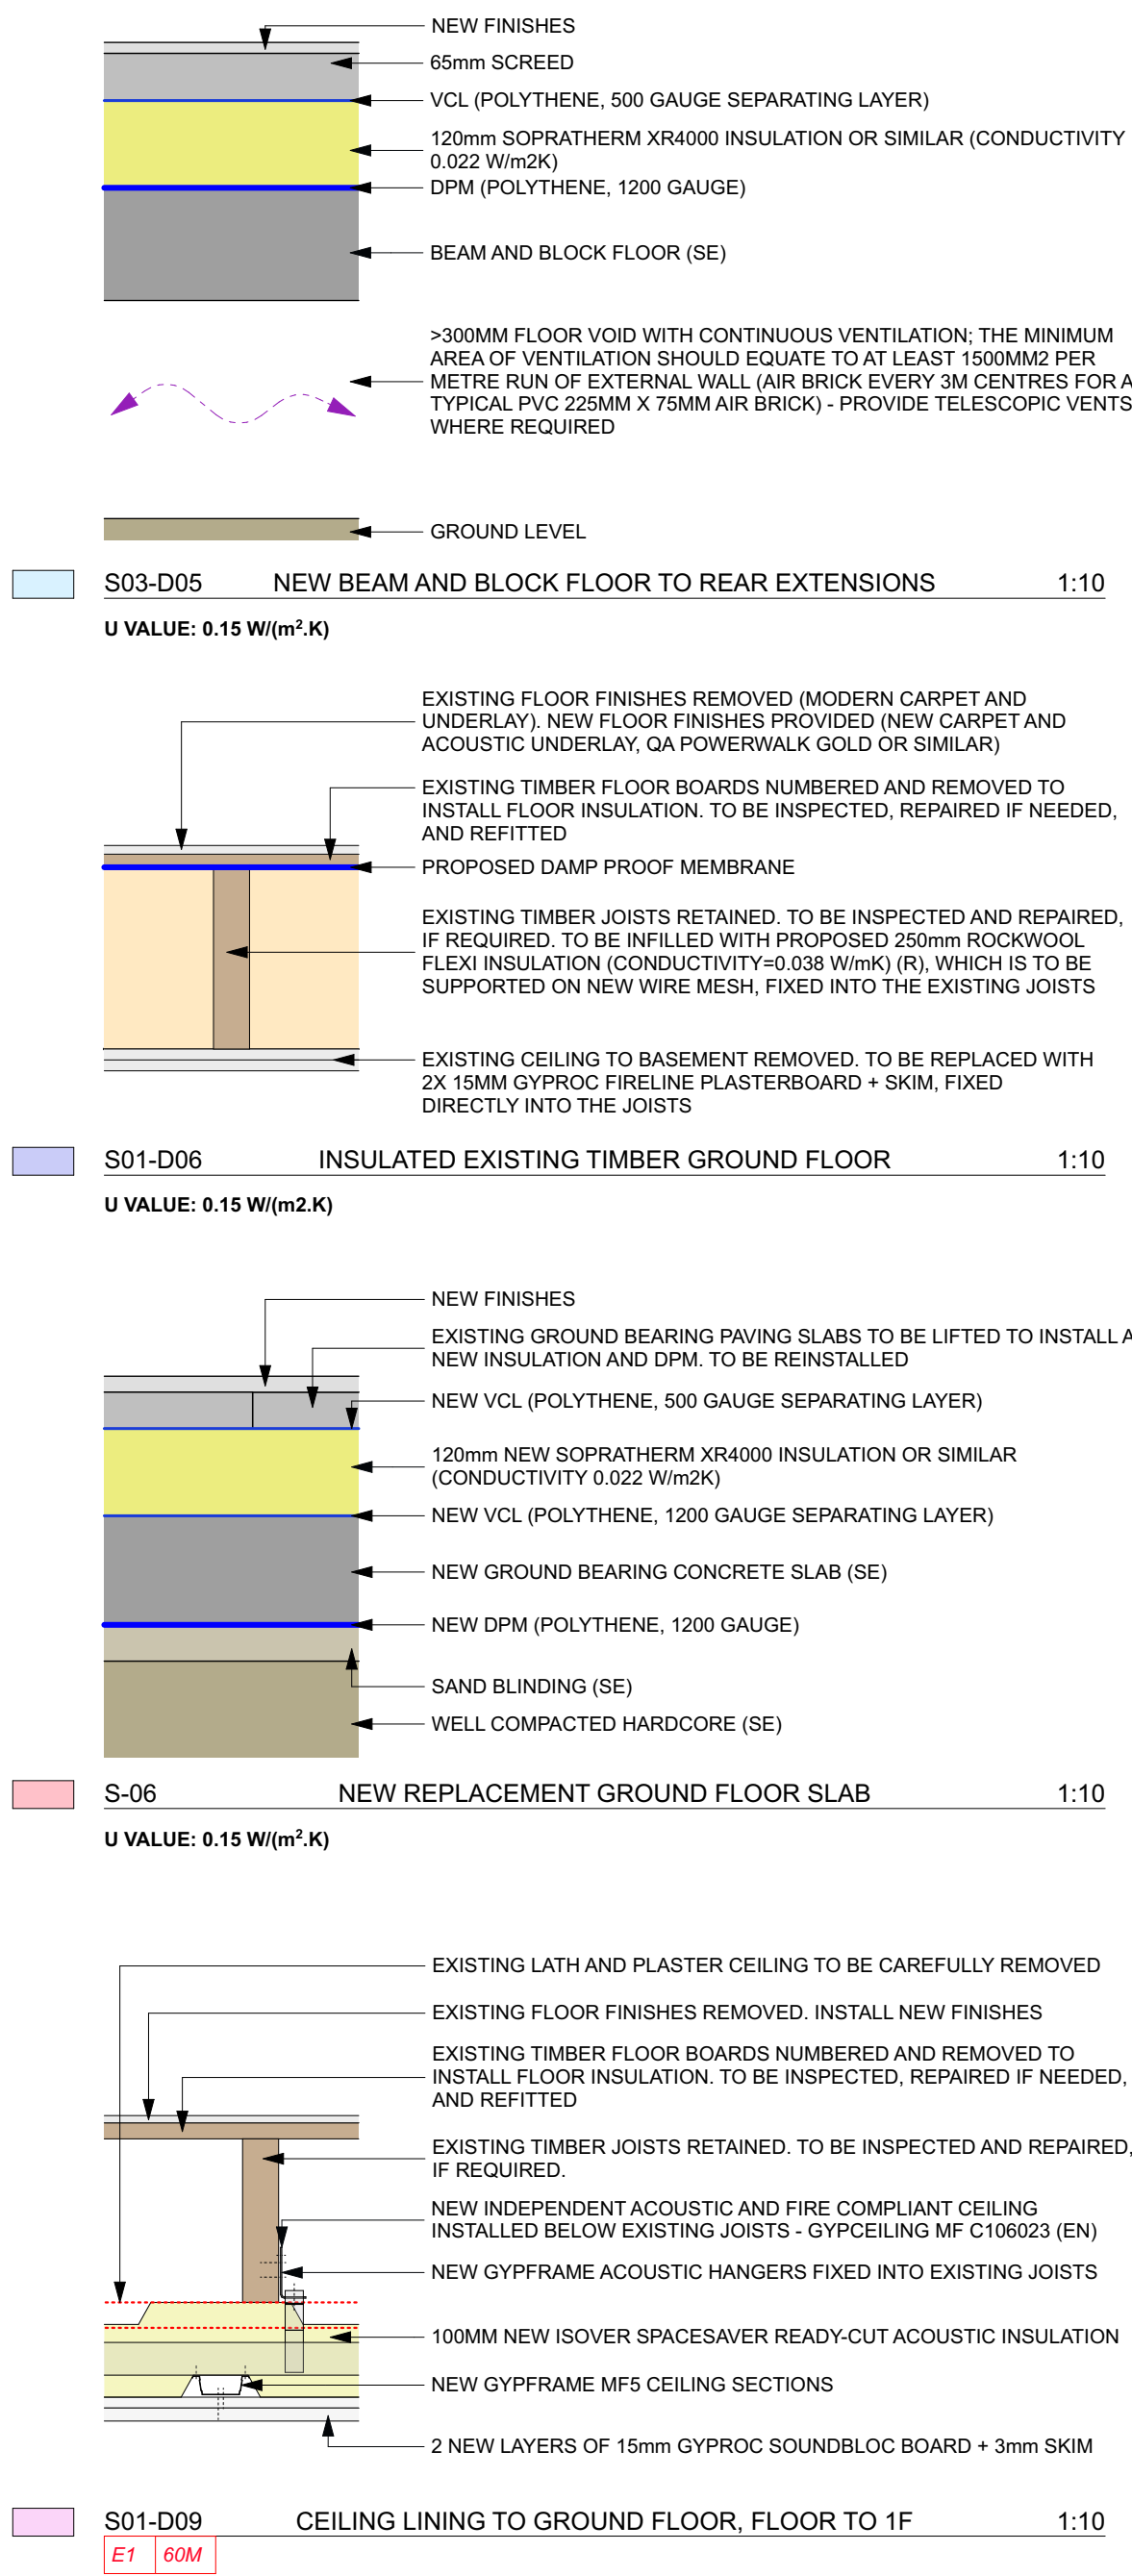


ROOFS / LOFT INSULATION

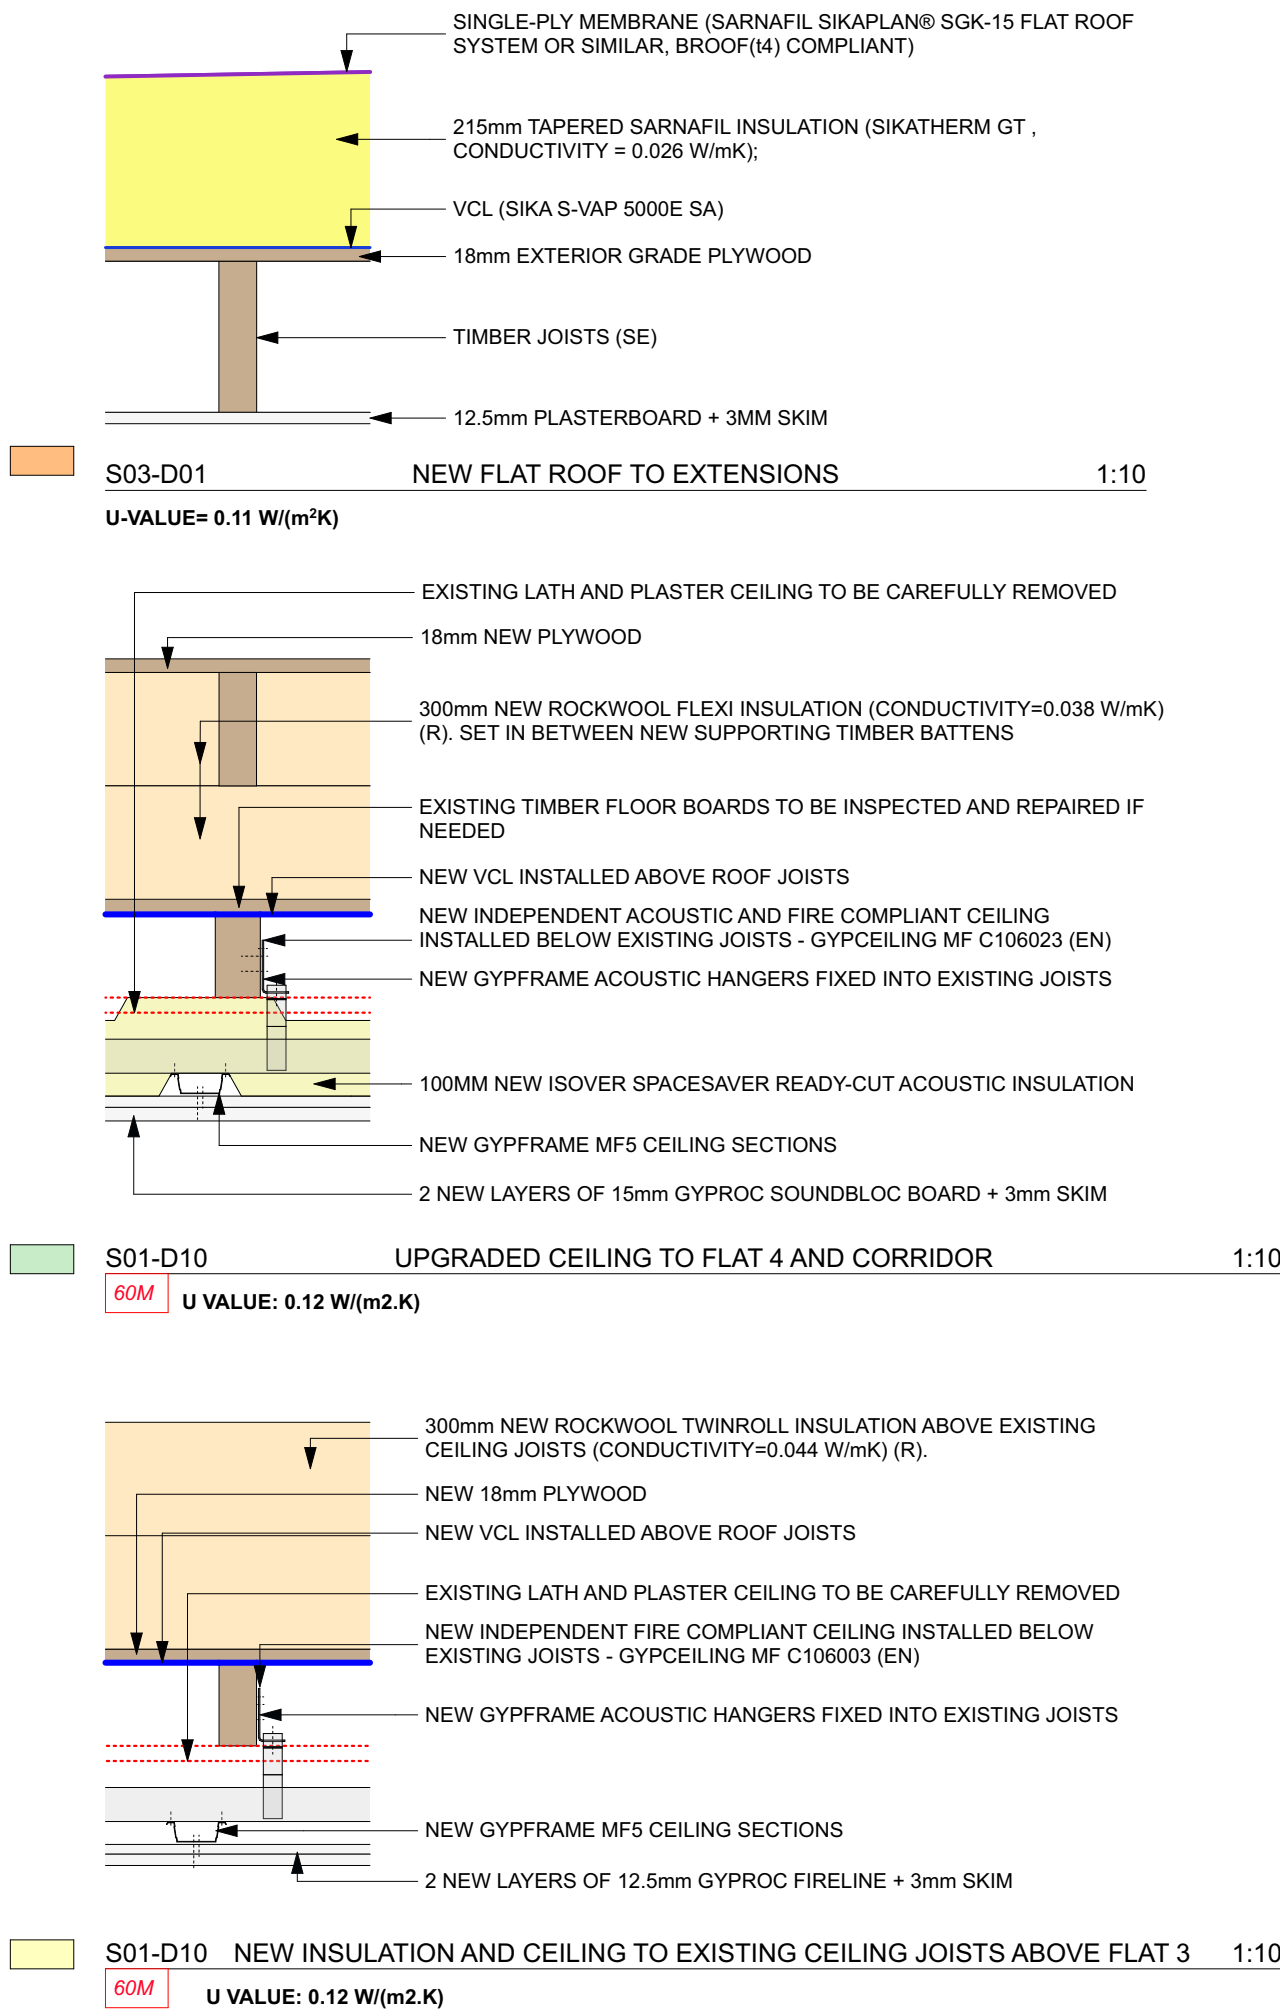

EXTERNAL WALLS

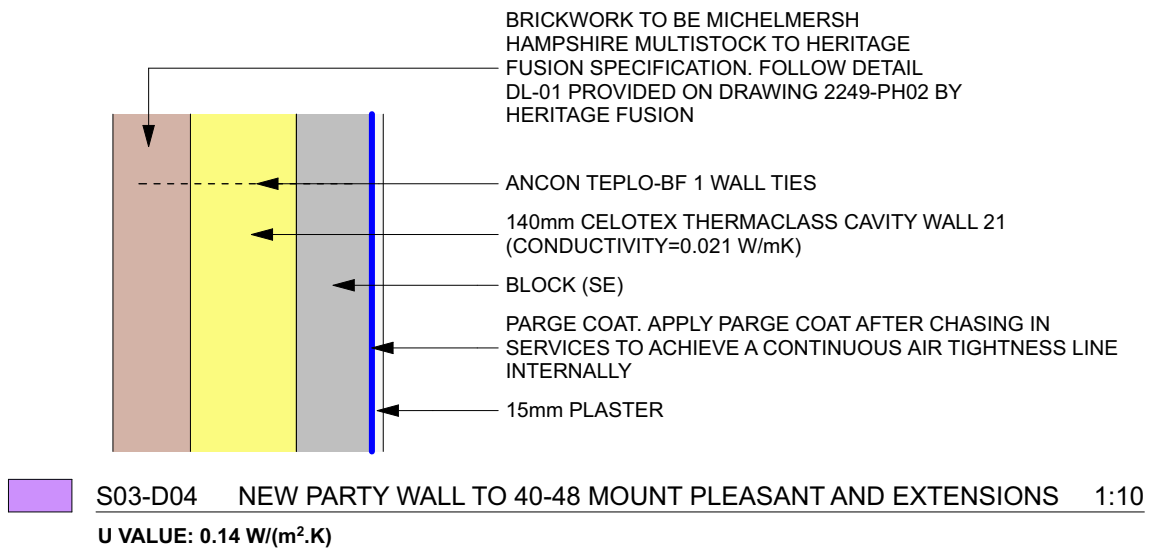

INTERNAL WALLS

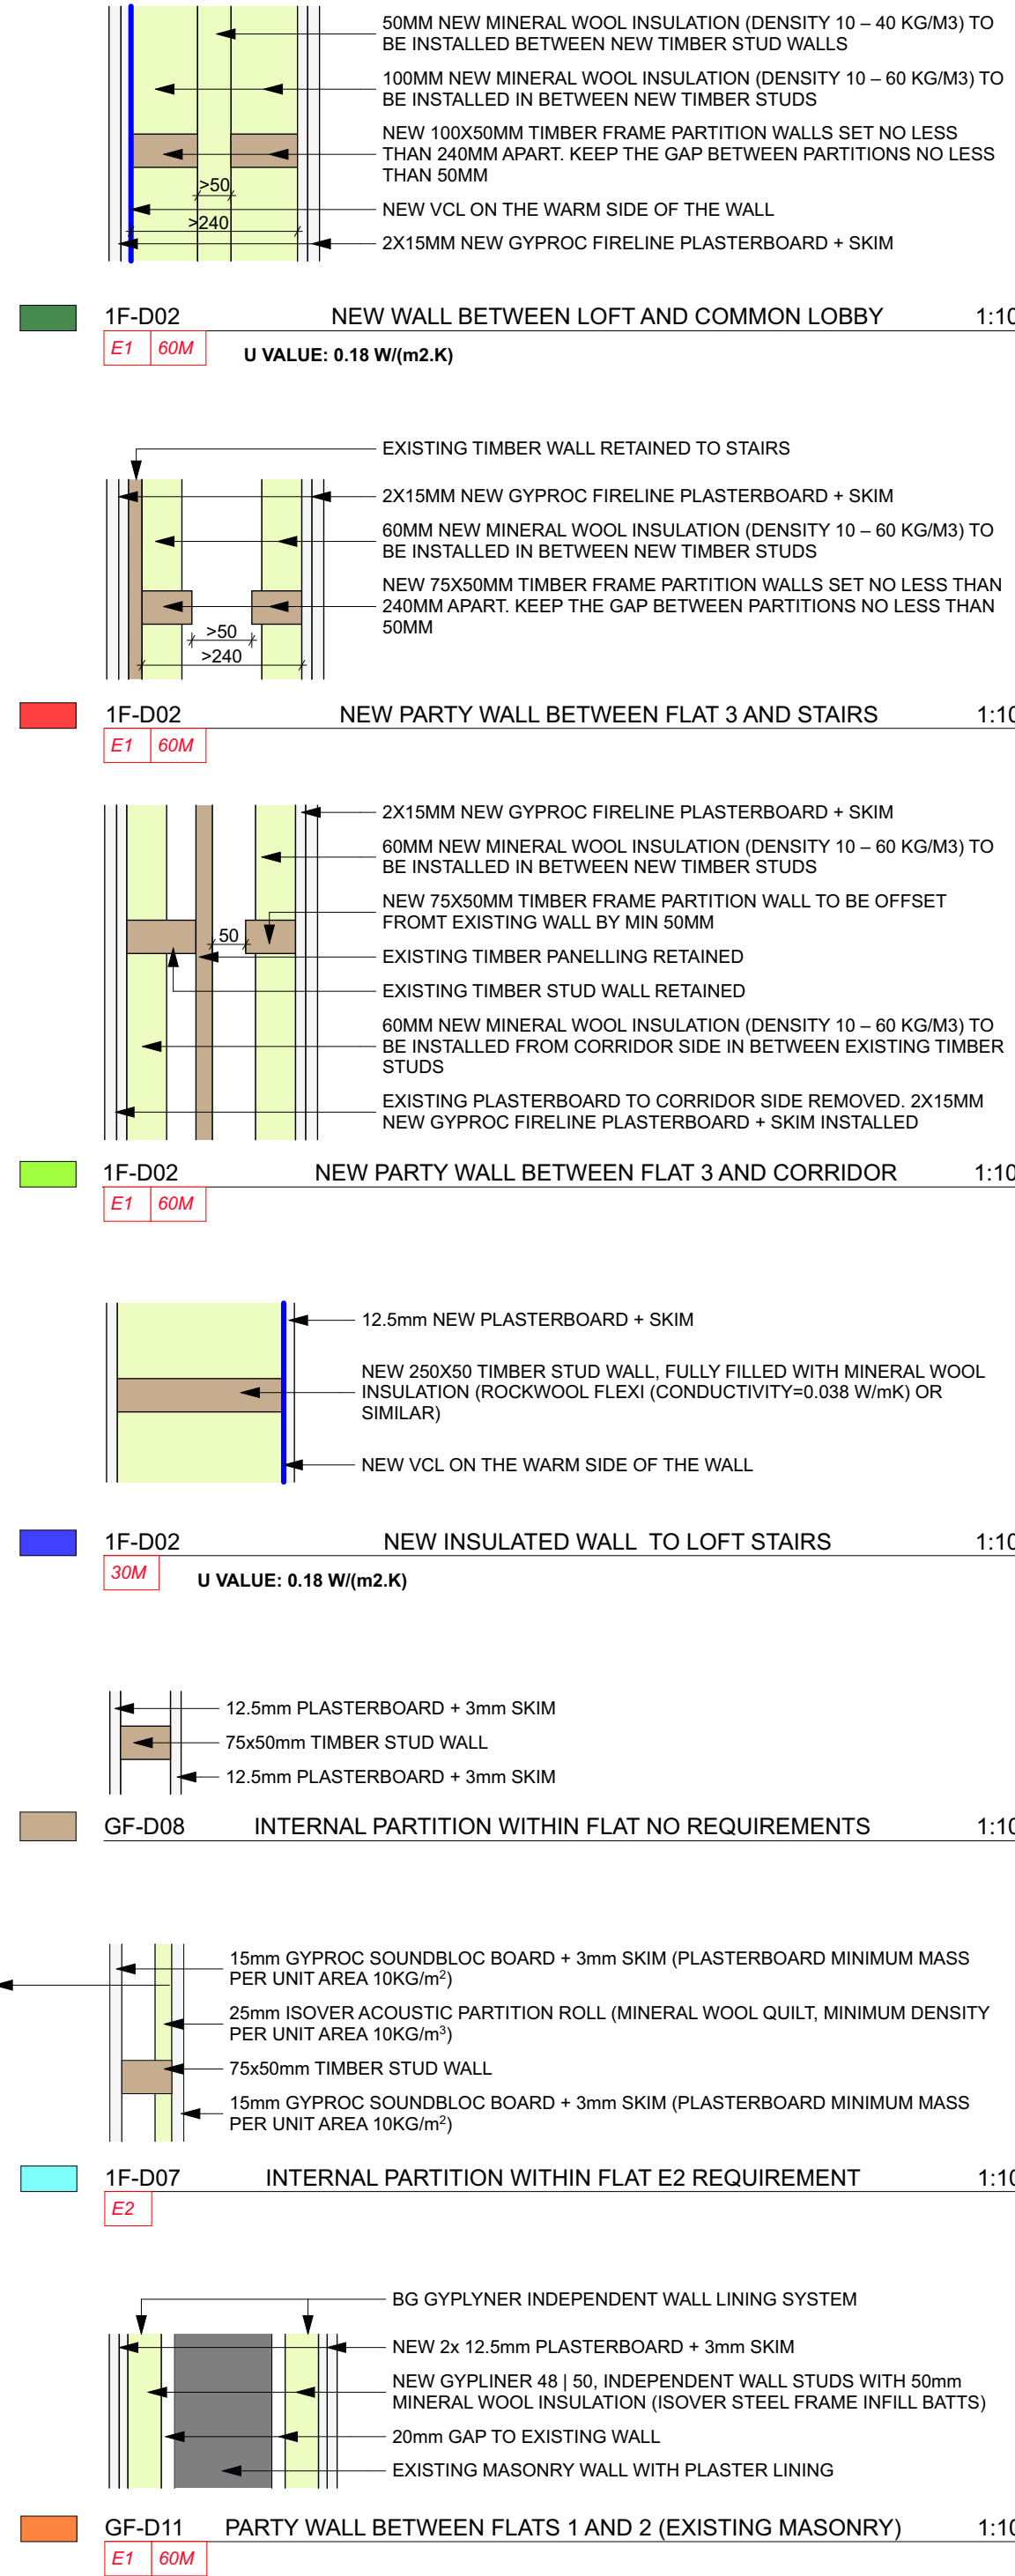

NOTES

ORIGINAL A1

NOT FOR CONSTRUCTION
THIS DRAWING IS PREPARED FOR PLANNING ONLY.
THIS DRAWING IS BASED ON OS INFORMATION AND SURVEY BY MIC SURVEYS LTD. THE PROPOSAL IS SUBJECT TO PLANNING, BUILDING CONTROL, DETAILED DESIGN, CDM, LEGAL INVESTIGATIONS ETC. NO STRUCTURAL SURVEY, OR ADVICE HAS BEEN USED IN THE COMPILATION OF THESE DRAWINGS. AREAS SHOWN ARE APPROXIMATE, AND SUBJECT TO DETAILED DESIGN.

(C) COPYRIGHT HIVES ARCHITECTS LLP

E1 APPROVED DOCUMENT E, E1 ACOUSTIC REQUIREMENT

E2 APPROVED DOCUMENT E, E2 ACOUSTIC REQUIREMENT


60M 60 MIN REI FIRE RESISTANT CONSTRUCTION REQUIREMENT

30M 30 MIN REI FIRE RESISTANT CONSTRUCTION REQUIREMENT

FOR FURTHER DETAIL ON REPAIRS REFER TO DRAWINGS 2249-PH01, 2249-PH02 AND 2249-PH03 BY HERITAGE FUSION

FOR INTERIOR FINISHES REFER TO DRAWING 2787 205

FOR FIRE REPORT REFER TO DOCUMENT FIRE STRATEGY - 50 MOUNT PLEASANT RG1 2TD - V1.1 PREPARED BY FSSE

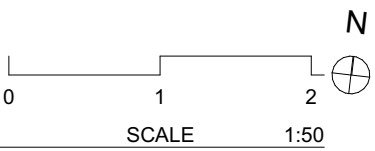

07/07/2026 DRAFT CLIENT ISSUE
Rev
Client

BLOOMFIELD HOMES LIMITED

Site
50 Mount Pleasant, Reading, RG1 2TD

Drawing title
PROPOSED WALL, ROOF AND FLOOR TYPES

Scale @ Drawing Size
1:100, 1:50, 1:10, 1:200 @A1
Drawn GP
Checked HW

Status
PLANNING

HIVES ARCHITECTS
SINCE 1934

Hives Architects LLP
Quadrant House, Broad Street, Reading, RG1 7QE
0118 958 7331, info@hivesarchitects.co.uk

Project Drawing Revision

2787 107P2