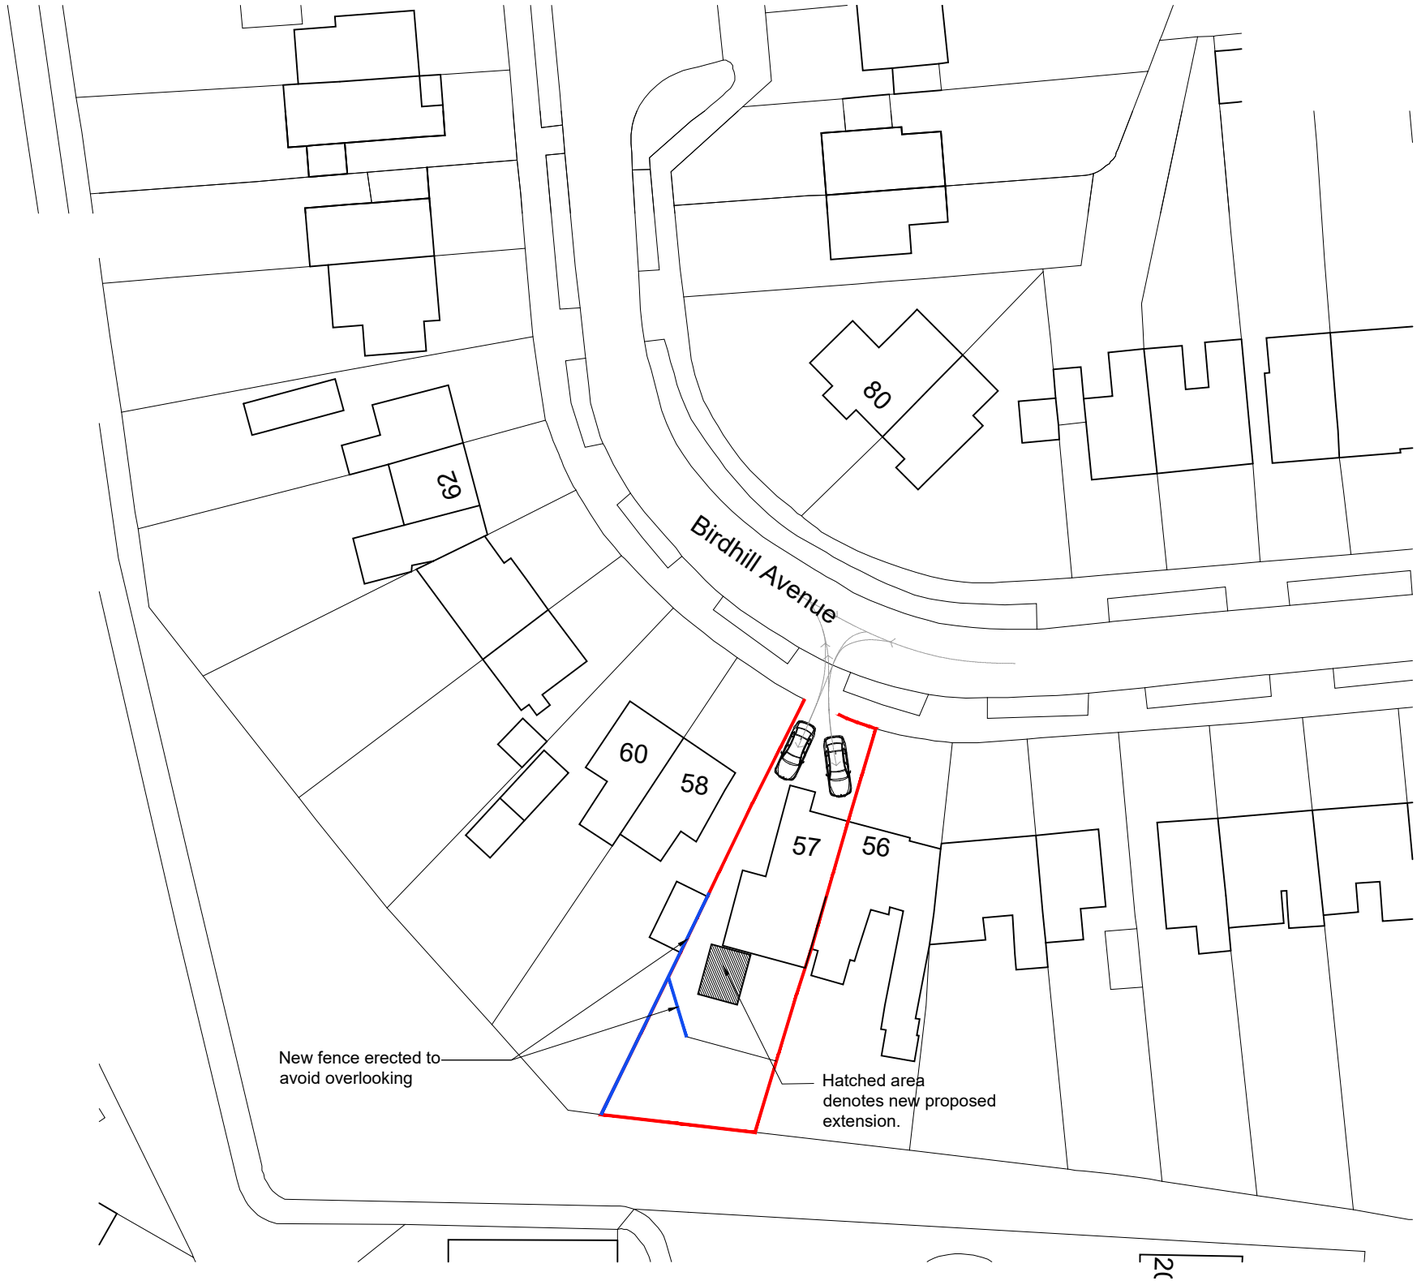


# BLOCK PLAN

SCALE 1 : 500

10m 50m

# LOCATION PLAN

SCALE 1 : 1250

10m 50m

N

NOTES

© *SK Design consultants* - THIS DRAWING AND DESIGN REMAINS THE COPYRIGHT AND INTELLECTUAL PROPERTY OF SK CONSULTANTS AND SHALL NOT BE COPIED IN ANY FORMAT WITHOUT APPROVAL.

THIS DRAWING IS TO BE READ IN CONJUNCTION WITH ALL OTHER DRAWINGS AND DOCUMENTS PROVIDED. THE CONTRACTOR MUST CHECK ALL DIMENSIONS ON SITE BEFORE PLACING ORDERS FOR MATERIALS OR SHOP FABRICATIONS OR COMMENCING WORKS ON SITE.
ANY DISCREPANCIES SHOULD BE NOTIFIED BEFORE PROCEEDING.

SK Design Consultants
22 Netley close
Caversham
Reading RG4 6SR
Tel : 07821111602

Client:
Mrs JASPREET KAUR

Project:
Single storey rear Outbuilding, change in the ground level & a new fence .

Location:
57 Birdhill Avenue, Reading RG2 7JU

Drawing Title:
LOCATION & BLOCK PLAN

| Date: | Sheet Size: | Drawn: |
|---|---|---|
| JUL 2026 | A3 | SK |

Drawing No:
P1258B-01

Revision:
.