



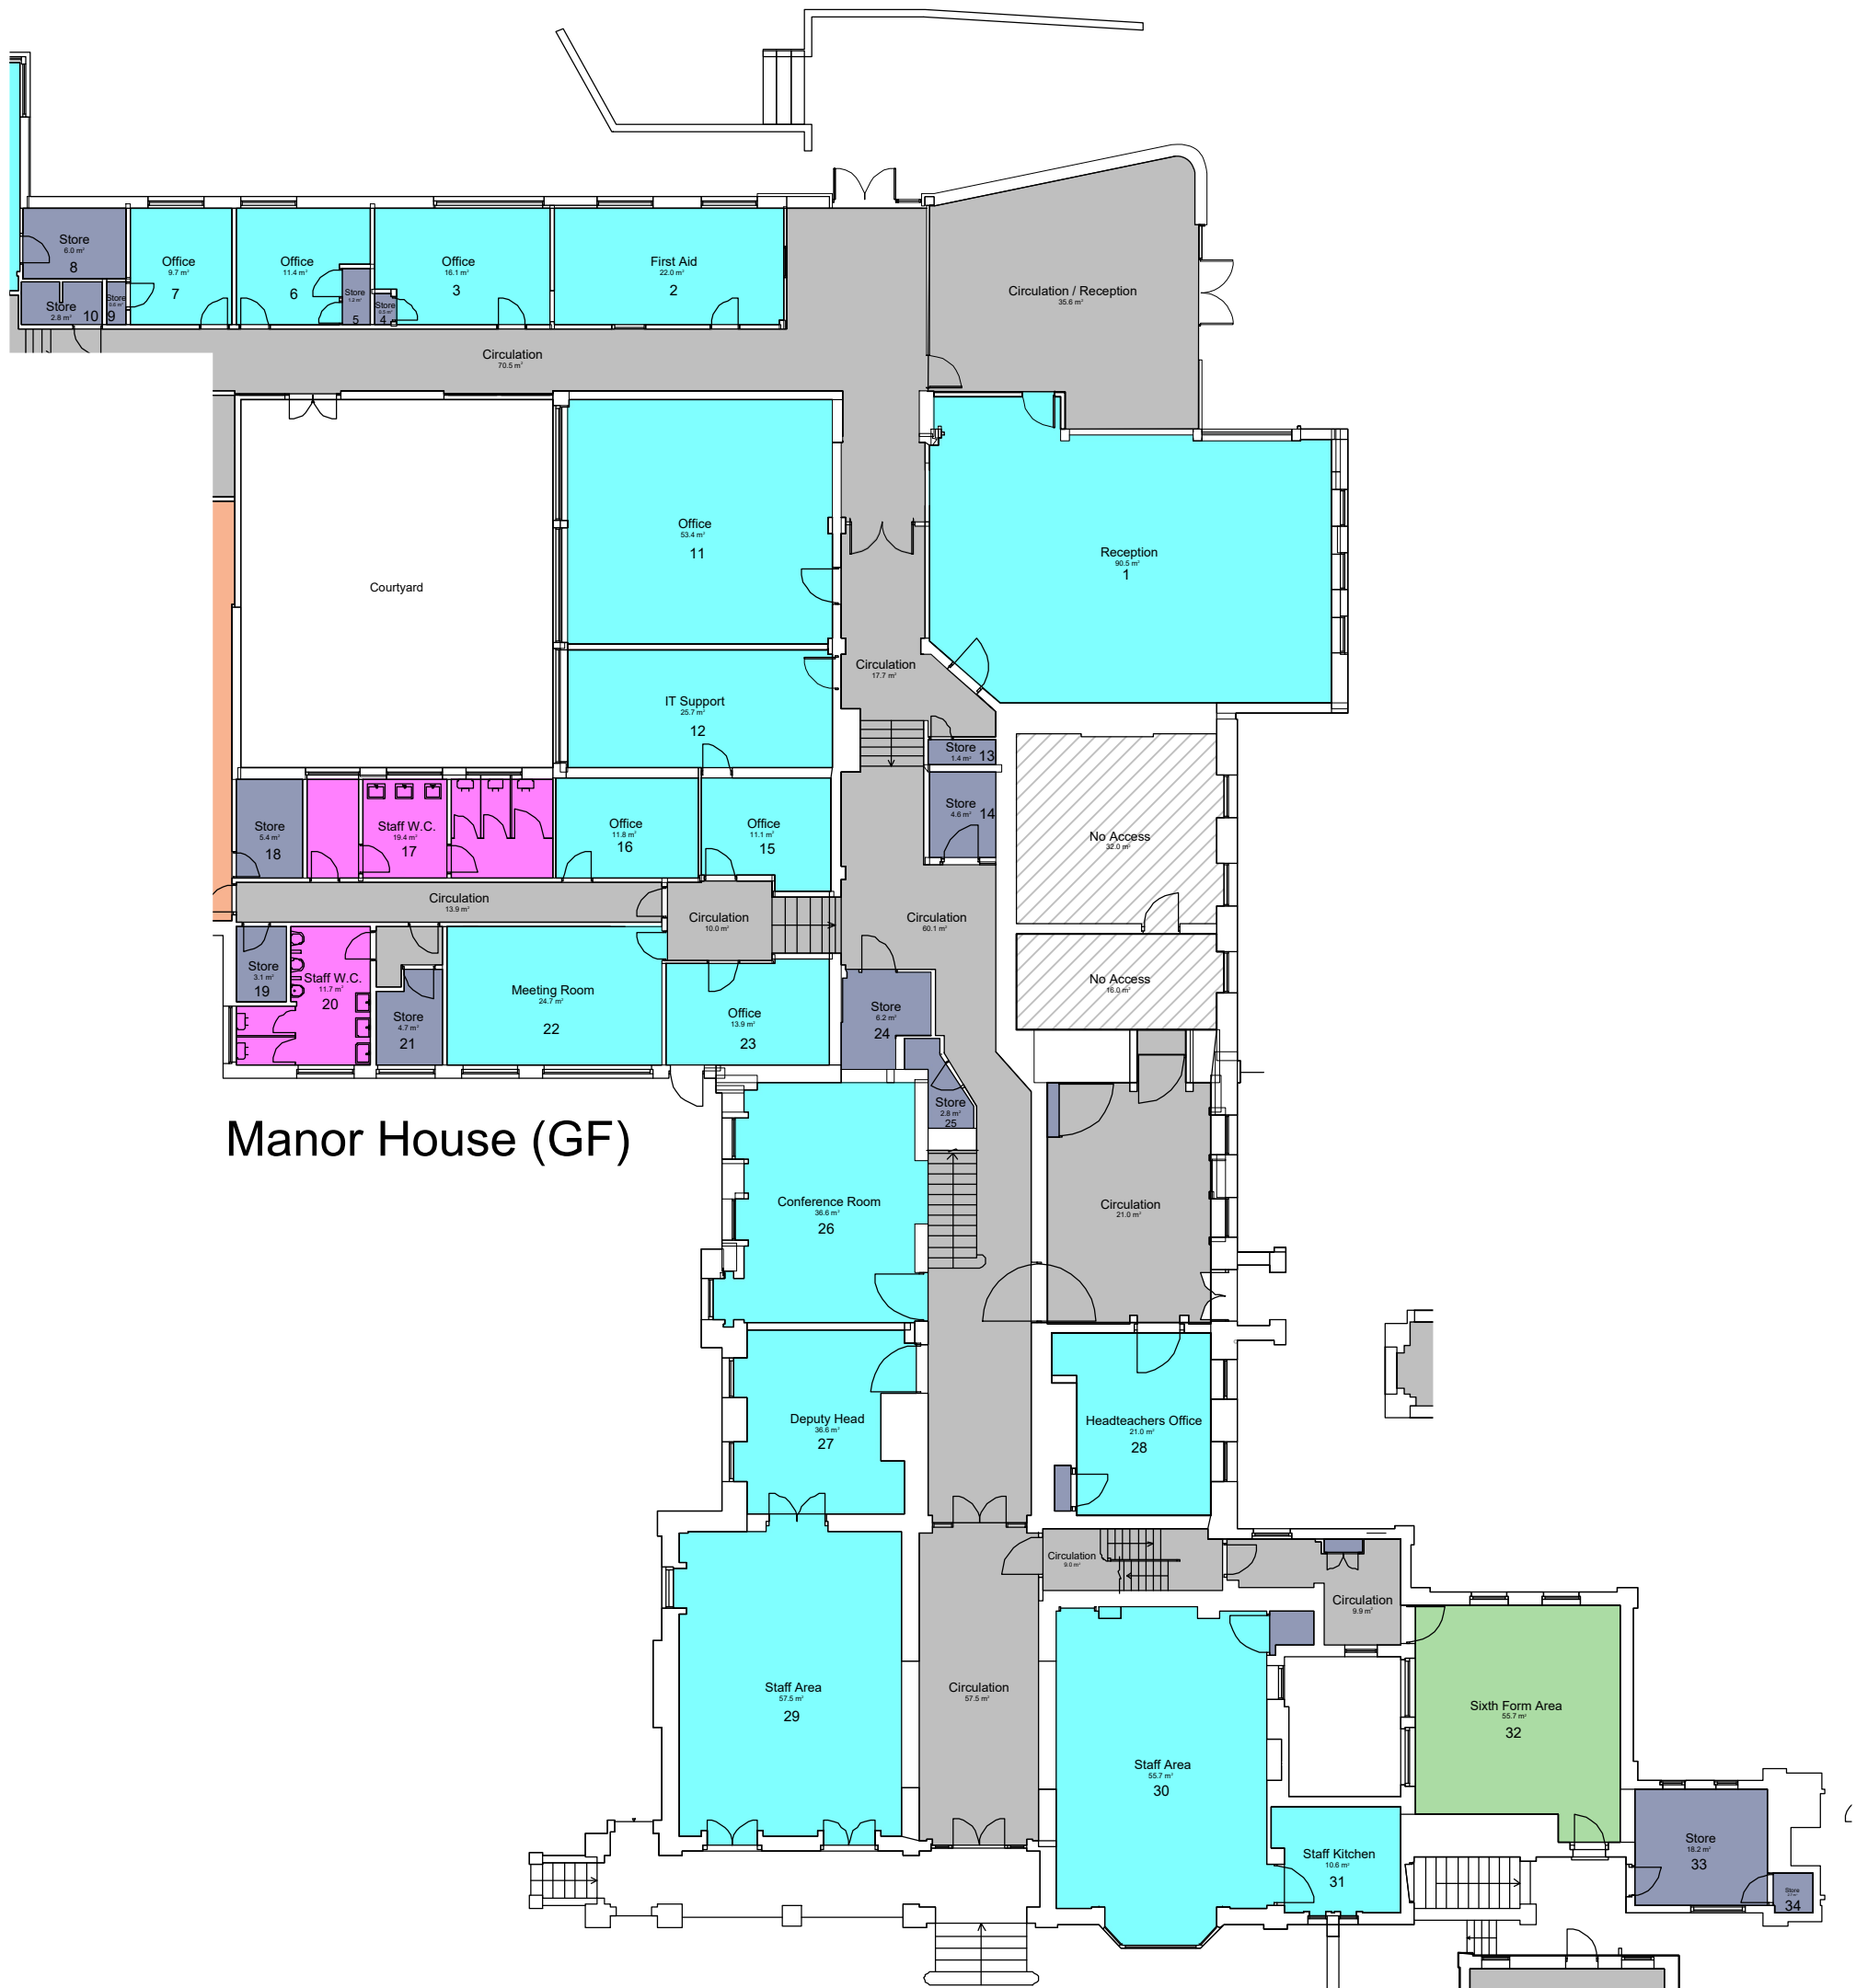

- Basic Teaching Area
- Hall, Dining & P.E.
- Learning Resource Zone
- Staff & Admin. Zone
- Storage
- Toilet Facilities
- Circulation / Non - Net Area
- No Access - Layout Assumed

Highdown Secondary School and Sixth Form

Manor House

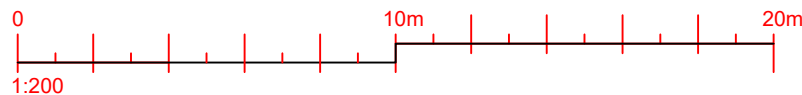

CLIENT NAME GLF Schools				PROJECT Highdown School Measured Survey			
PROJECT ADDRESS 69 Surley Row Emmer Green, Reading RG4 8LX				TITLE Manor House			
SCALE 1:200				SUITABILITY CODE Measured Survey			
PROJ/NO	AUTHOR	VOLUME	LEVEL	DRAWN	DRAWN	DATE	DATE
36192	BGR	A1	XX	DR	AT	007	01



LONDON HEAD OFFICE
146-148 ELTHAM HILL,
LONDON SE8 5DY
t: 020 8294 1000
e: general@bailygarner.co.uk