


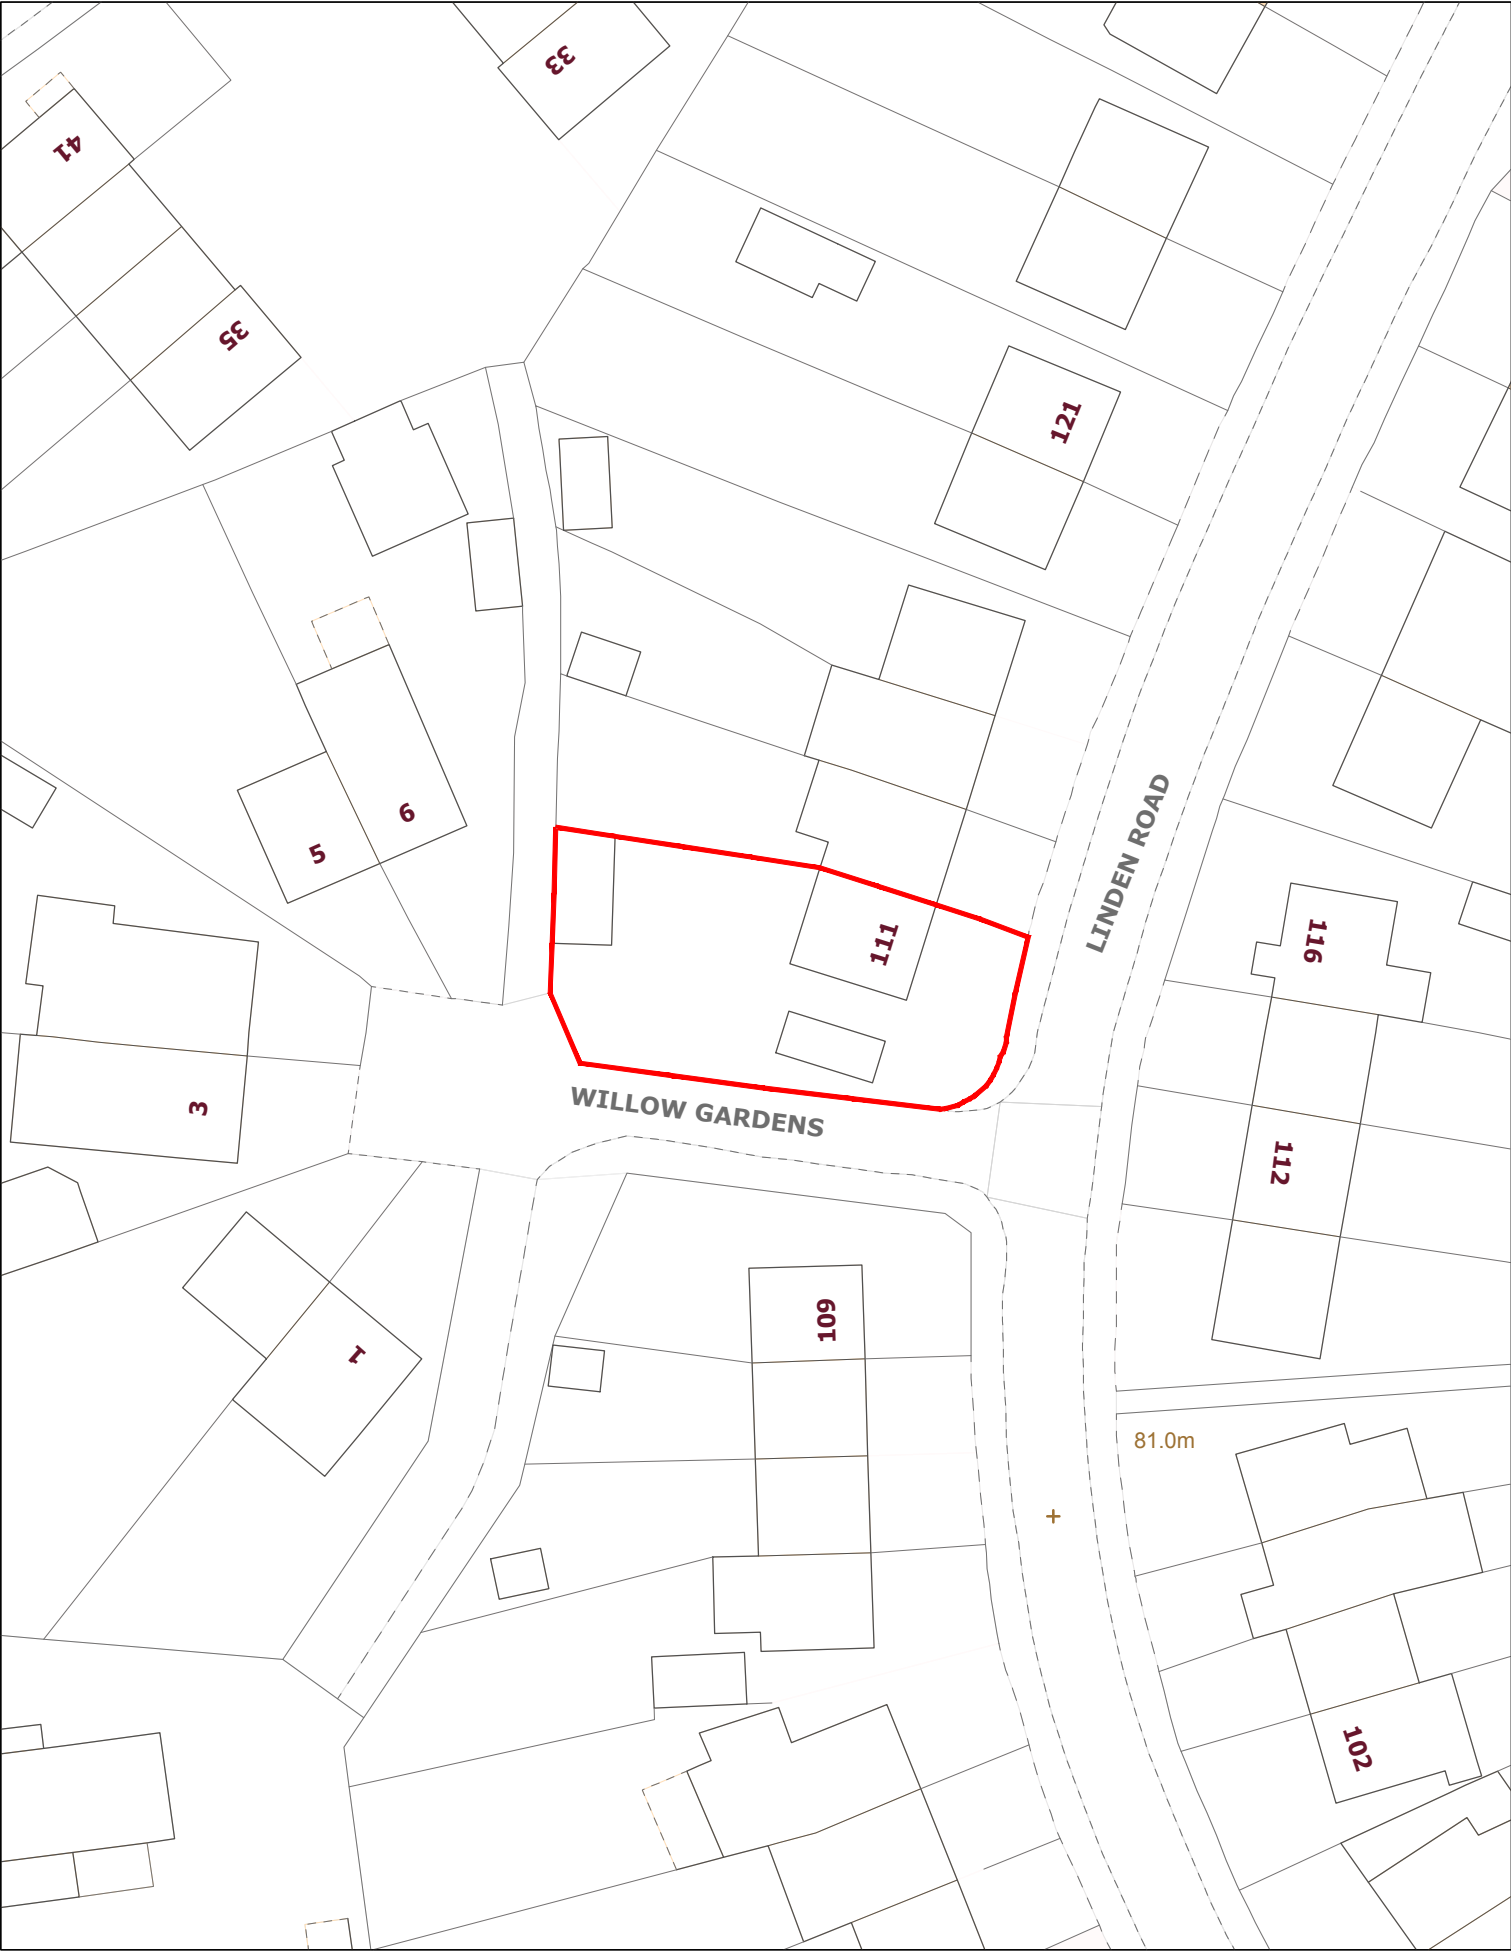

111 Linden Road - Site Block Plan - Scale 1:500

 Site Boundary

