



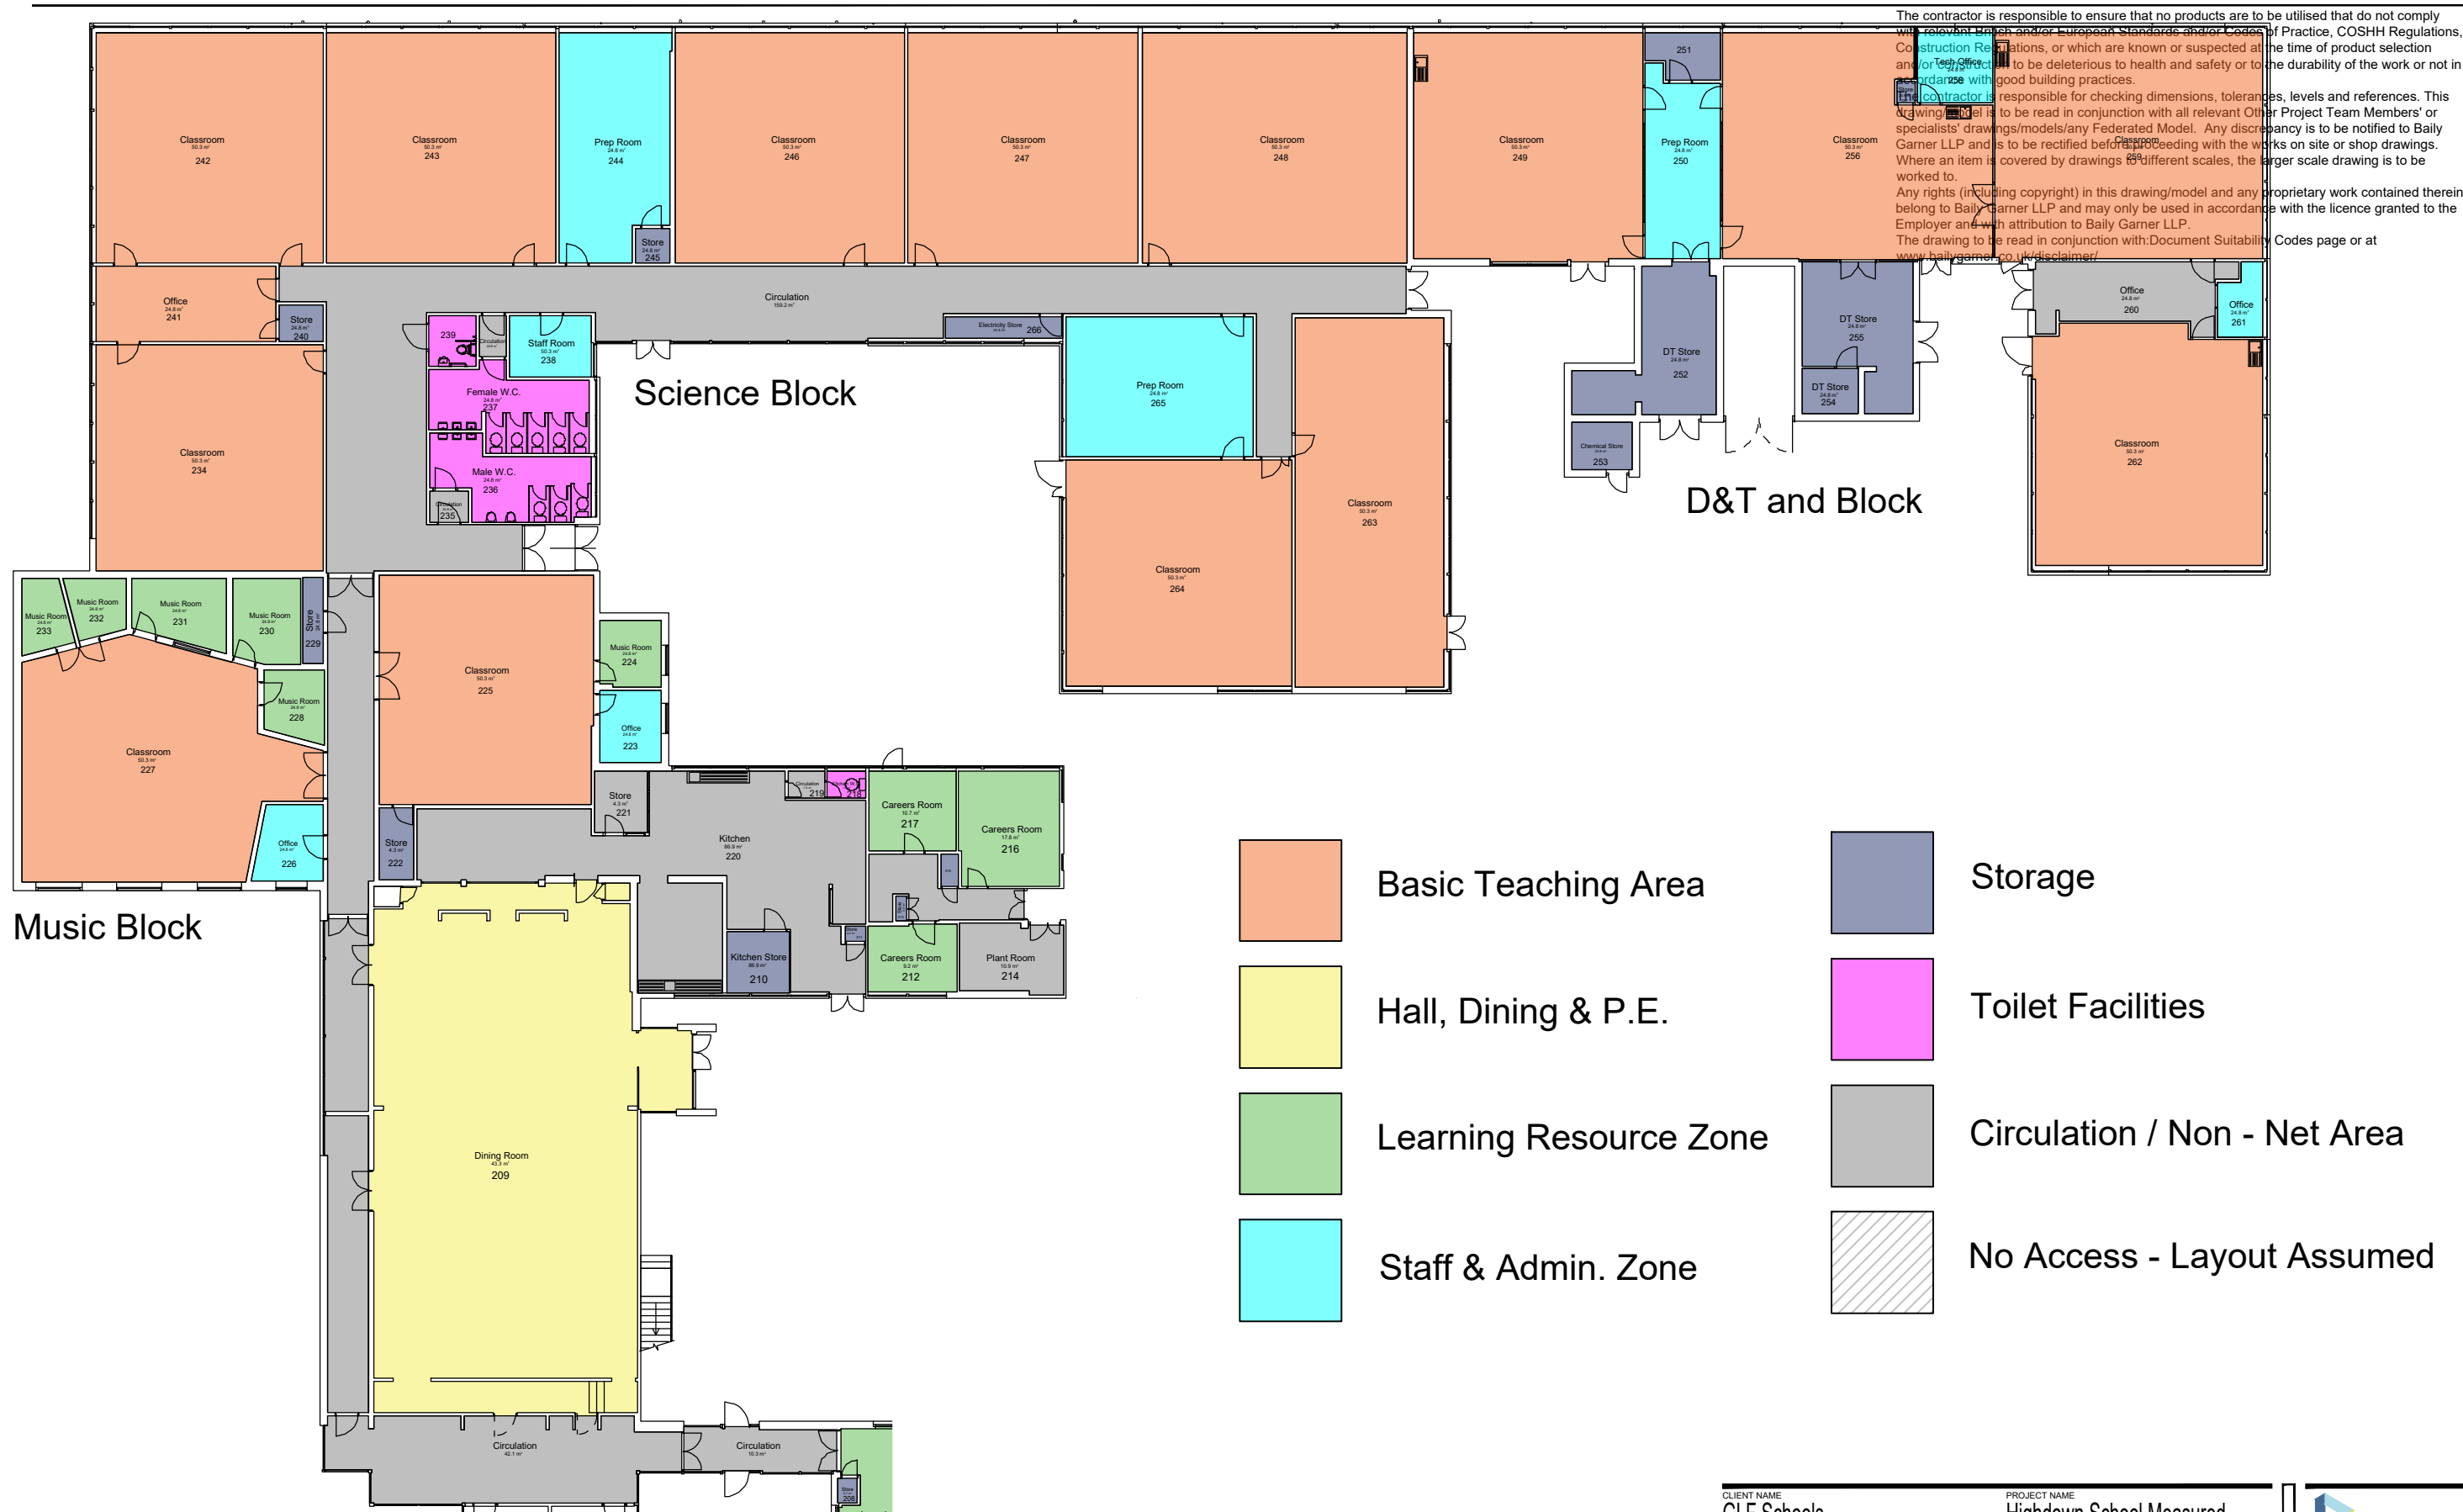

Highdown Secondary School and Sixth Form

Science Block

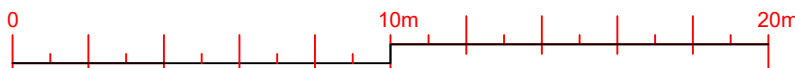

CLIENT NAME GLF Schools	PROJECT NAME Highdown School Measured Survey	BAILY GARNER LONDON HEAD OFFICE 146-148 ELTHAM HILL LONDON SE9 5DY	
PROJECT ADDRESS 69 Surley Row Emmer Green, Reading RG4 8LX	DRAWING TITLE Science Block		
SCALE 1:250	DRAWN OT	APPROVED SF	DATE 09/2025