





NOTES

© SK Design consultants - THIS DRAWING AND DESIGN REMAINS THE COPYRIGHT AND INTELLECTUAL PROPERTY OF SK CONSULTANTS AND SHALL NOT BE COPIED IN ANY FORMAT WITHOUT APPROVAL.

THIS DRAWING IS TO BE READ IN CONJUNCTION WITH ALL OTHER DRAWINGS AND DOCUMENTS PROVIDED. THE CONTRACTOR MUST CHECK ALL DIMENSIONS ON SITE BEFORE PLACING ORDERS FOR MATERIALS OR SHOP FABRICATIONS OR COMMENCING WORKS ON SITE. ANY DISCREPANCIES SHOULD BE NOTIFIED BEFORE PROCEEDING.

BLOCK PLAN

SCALE 1 : 500

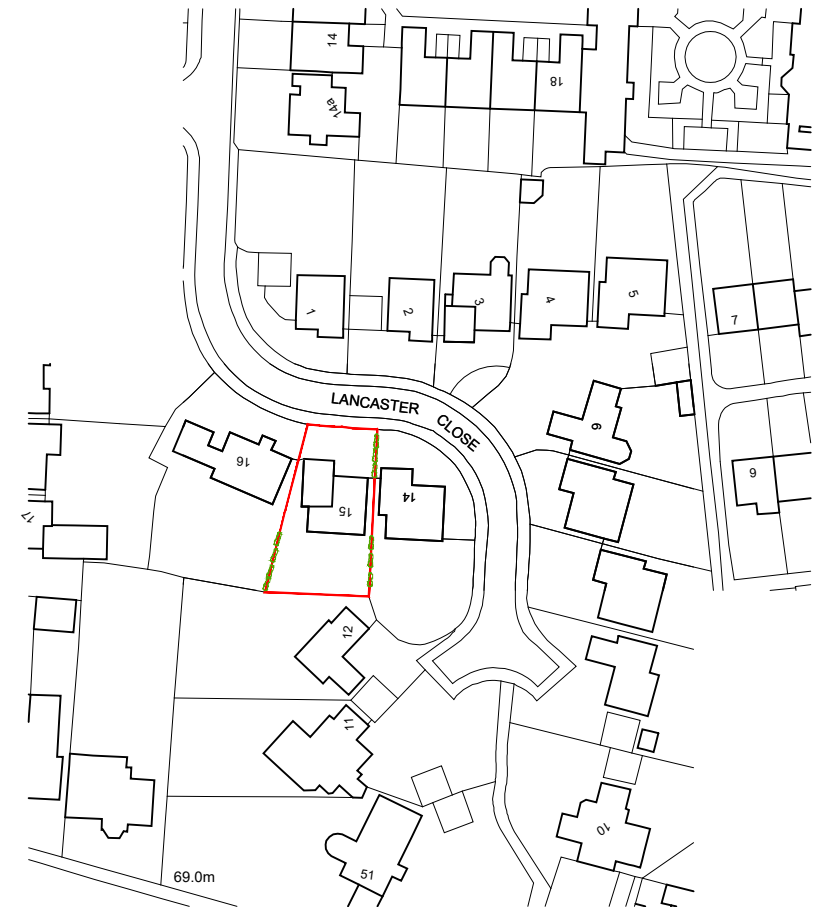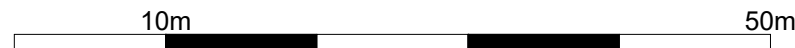

LOCATION PLAN

SCALE 1 : 1250



C 09/07/2026 Added as per Planners review SK

Client:
Mr Taha Gani Mohamed

Project:
Garage conversion , Part first floor front addition and a Porch conversion.

Location:
15 Lancaster Close, READING, Berkshire, RG1 5HB

Drawing Title:
LOCATION & BLOCK PLAN

Date: MAR 2026 Sheet Size: A3 Drawn: SK

Drawing No: P1728- 01 Revision: C

SK Design Consultants
22 Netley close
Caversham
Reading RG4 6SR
Tel : 07821111602