



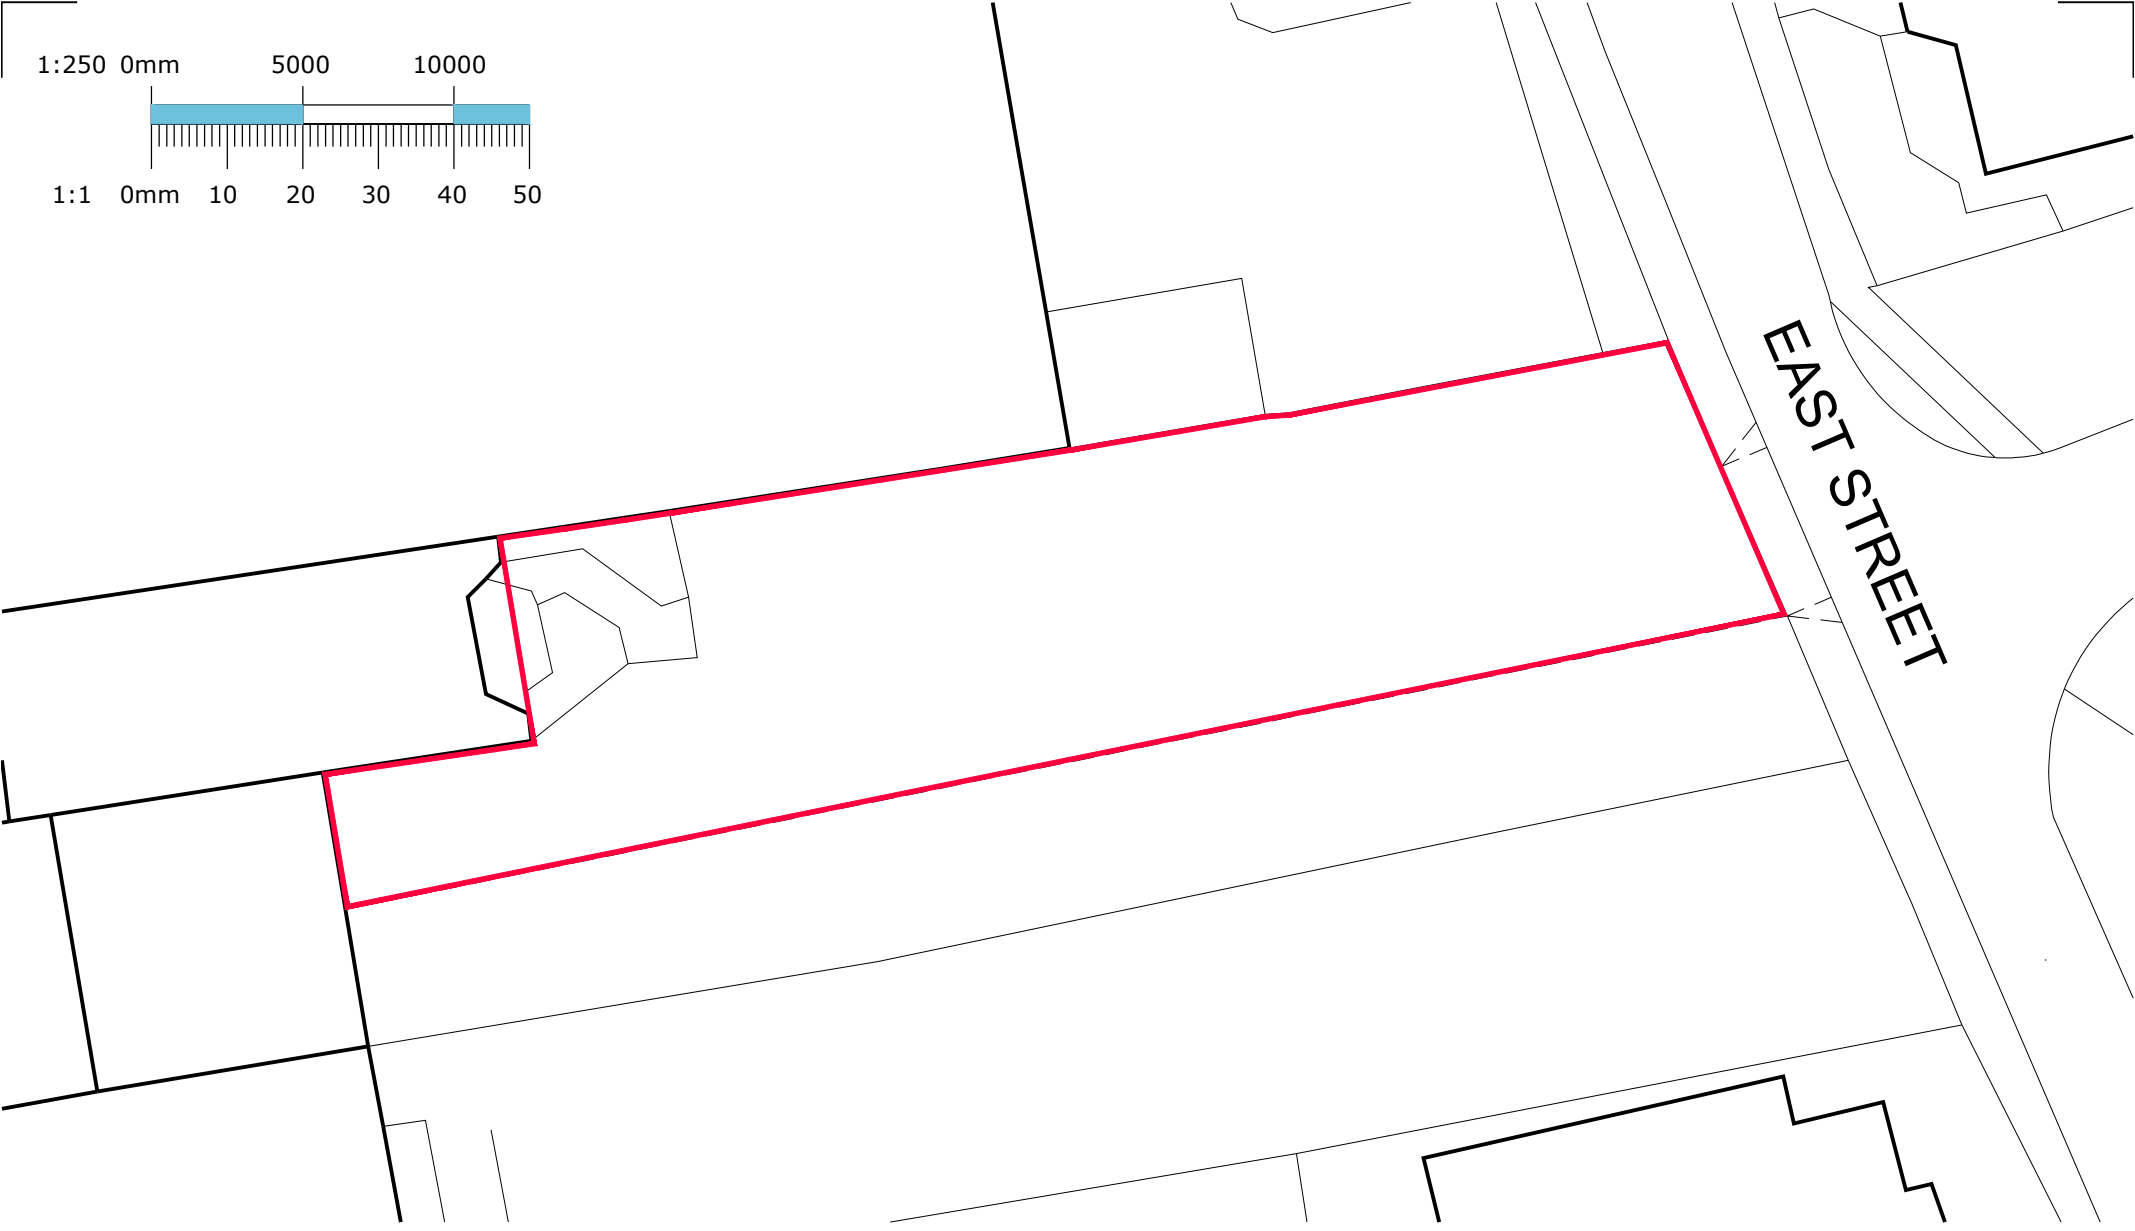

Site Layout as Existing

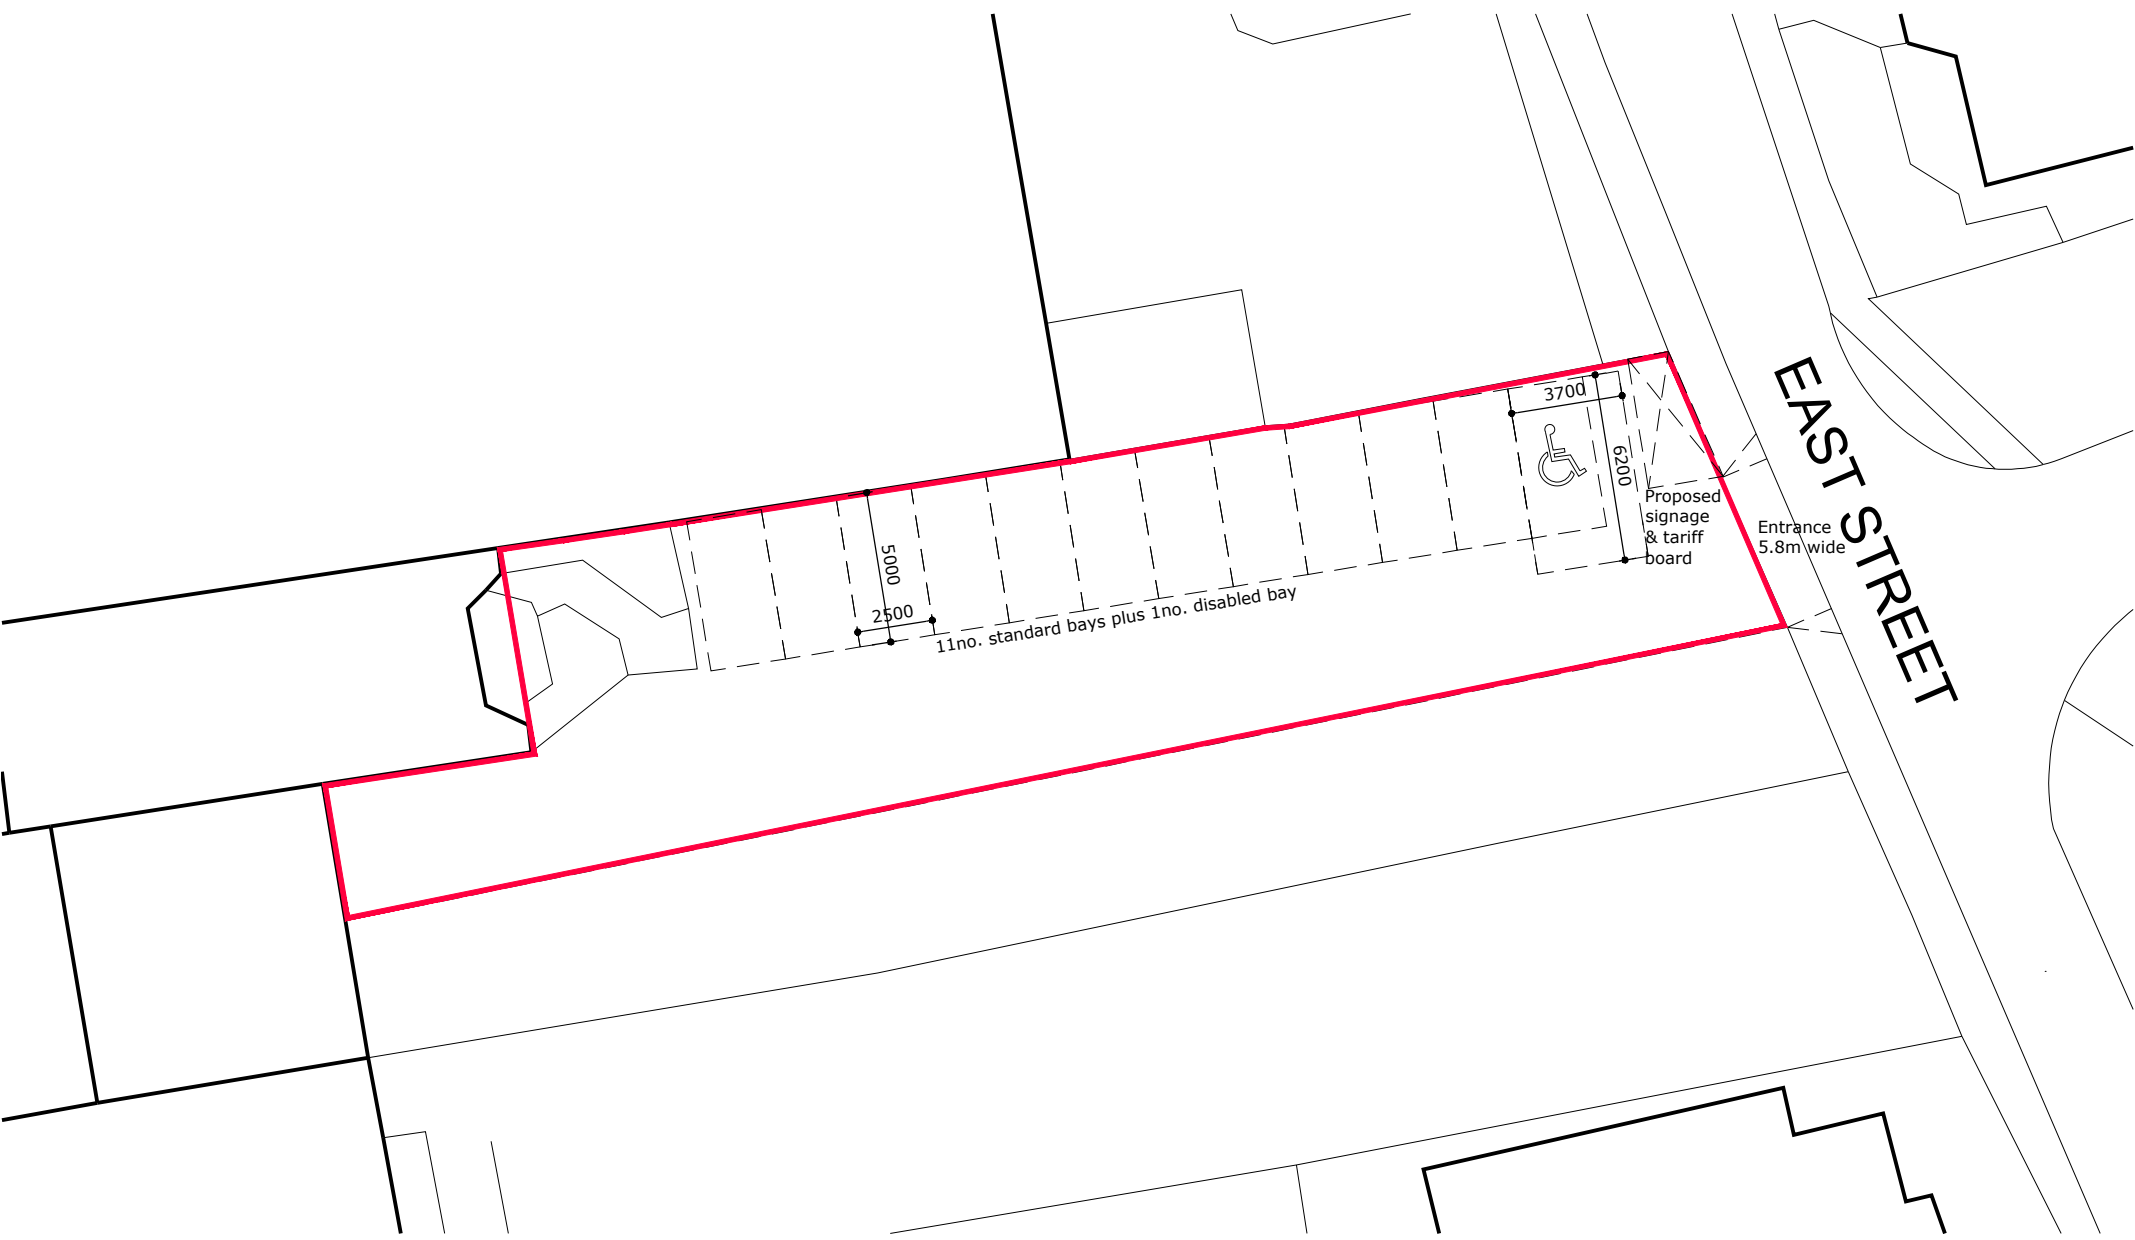

Site Layout as Proposed

Rev A 02/07/26 Planning issue DRB

issued for: **PLANNING**

project: **Proposed Car Park**
Land Rear of 81 London St Reading

project number: **7520**



drawing: **Site Layout as Existing & Proposed**
scale: **1:250** paper size: **A3** drawn by: **DRB** date: **Jul 26**

drawing number: **PL02** revision: **A**
checked: date:

sursham tompkins

architectural services & project management

est 1961

cottage farm

sywell

northampton

NN6 0BJ

t: 01604 64 65 66

f: 01604 64 63 62

e: info@surshamtompkins.co.uk

w: www.surshamtompkins.co.uk