




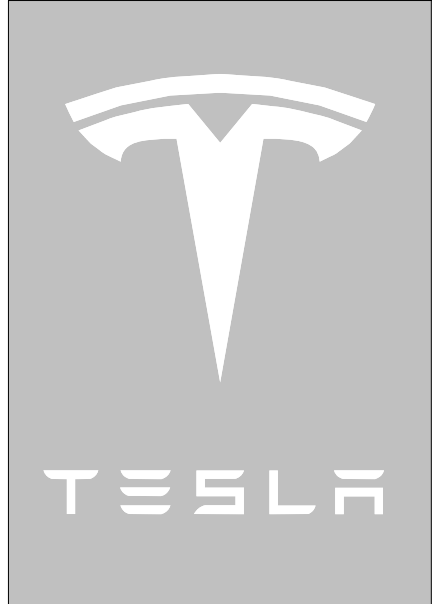


Revision Schedule		
No.	Description	Date

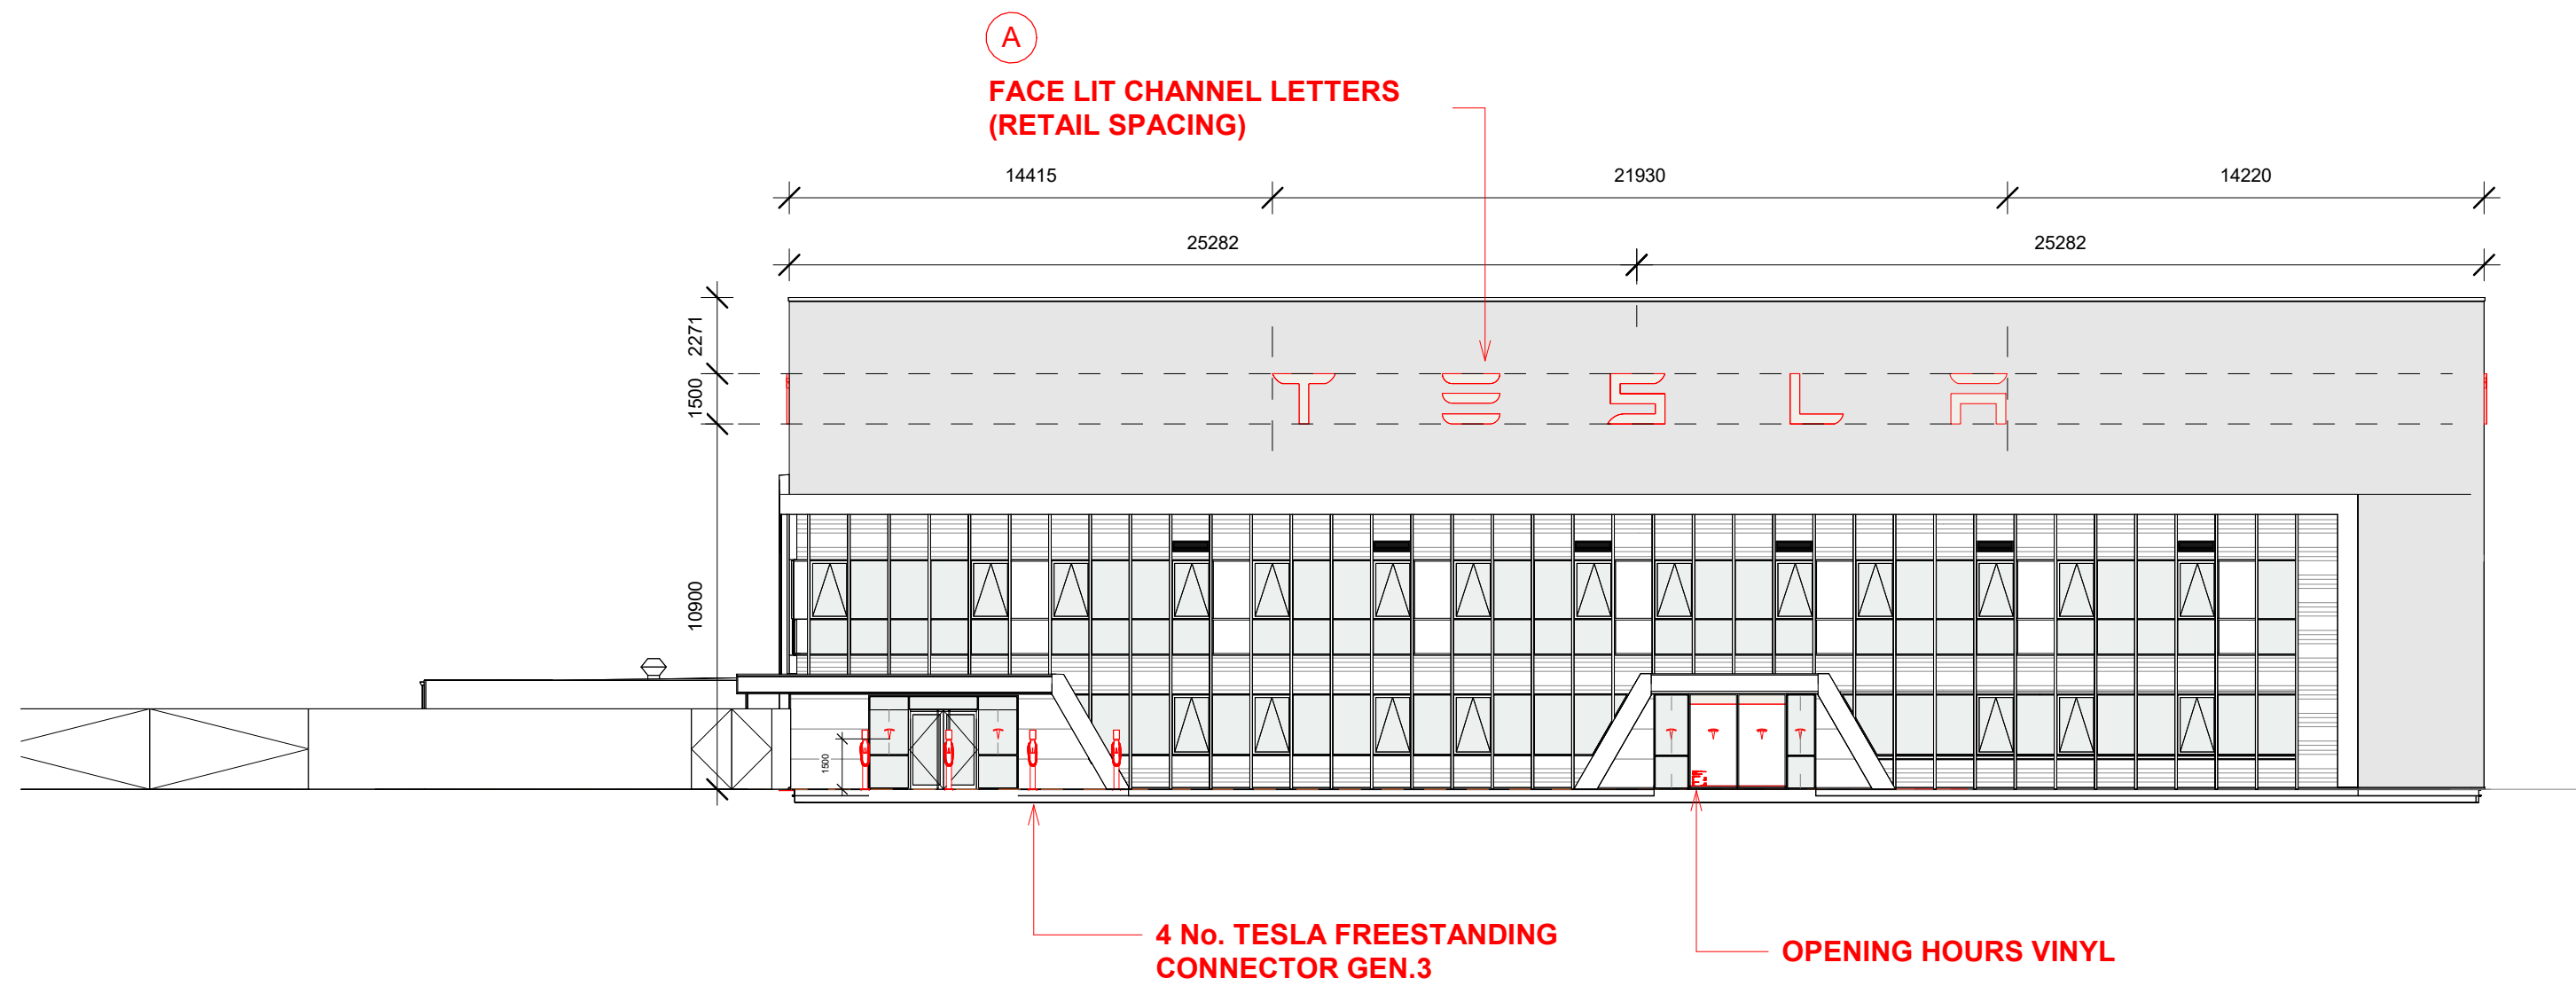


1 Elevation - South East.
1 : 200

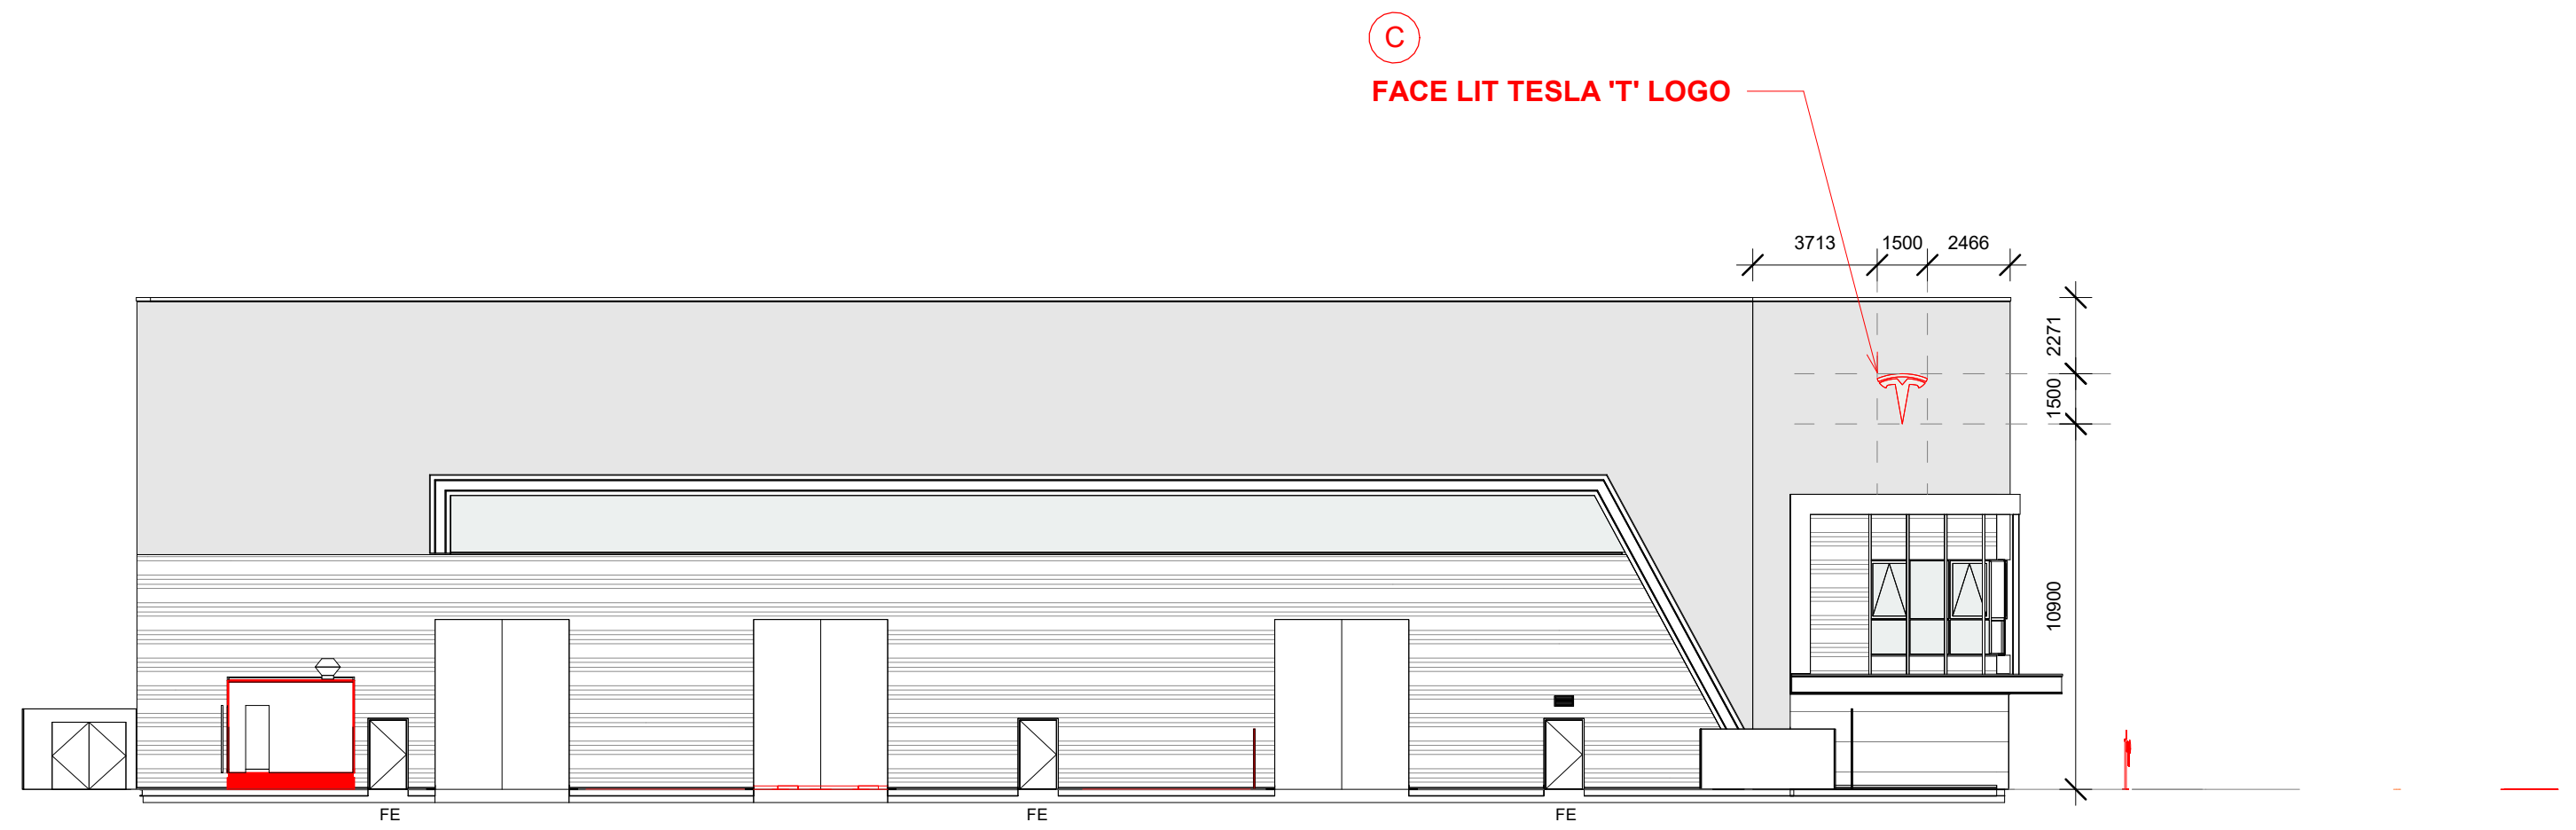

2 Elevation - South West.
1 : 200

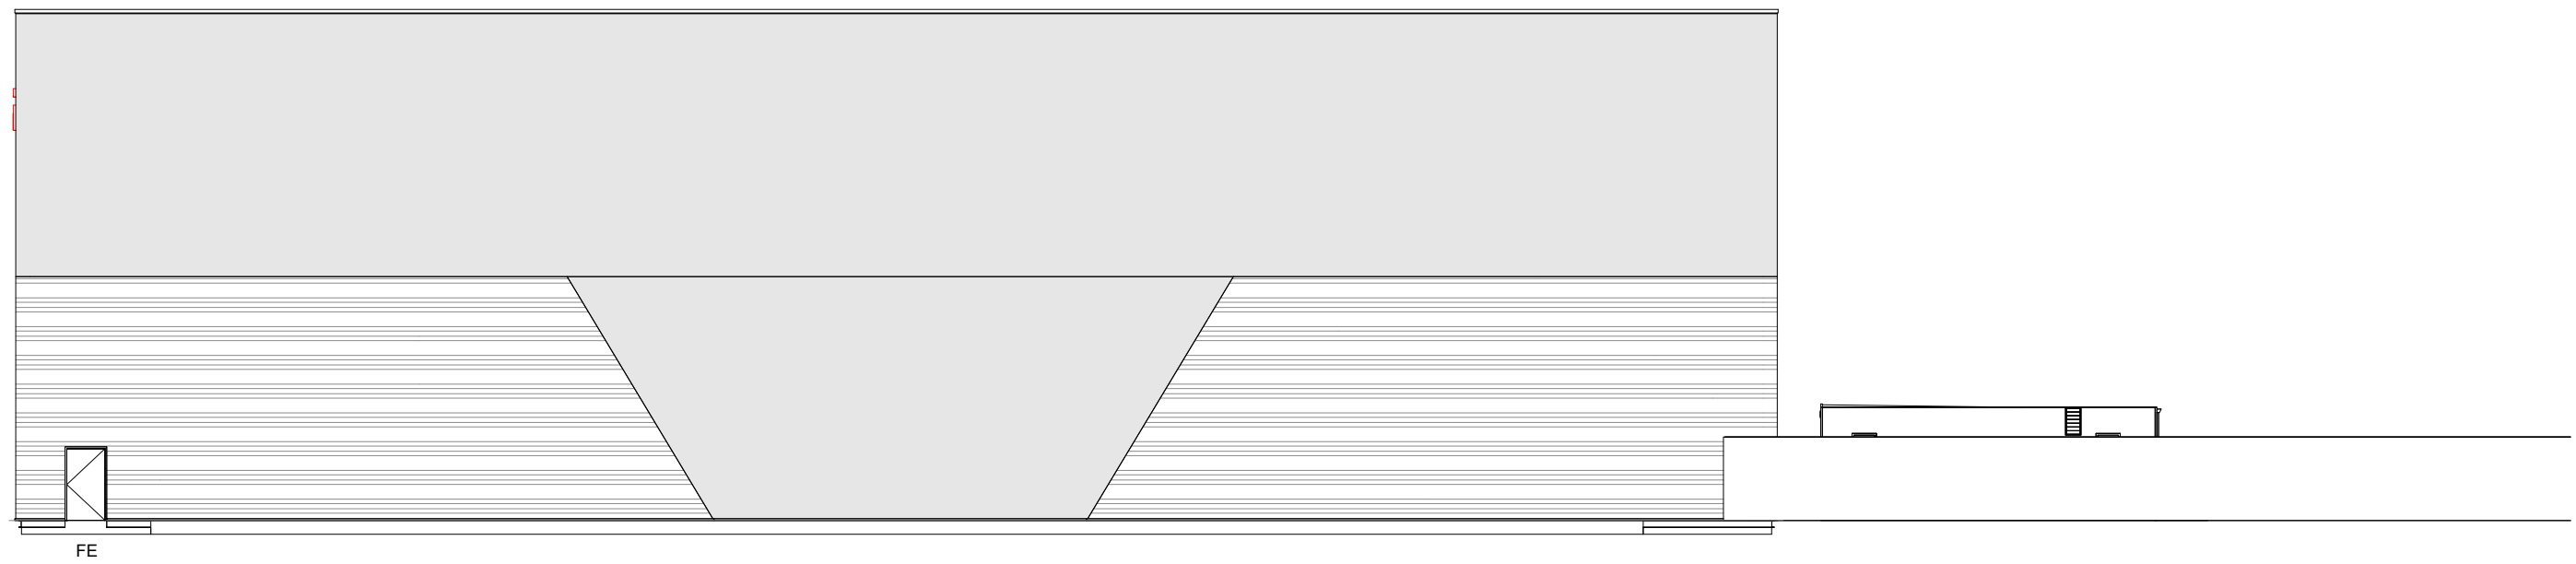

3 Elevation - North West.
1 : 200

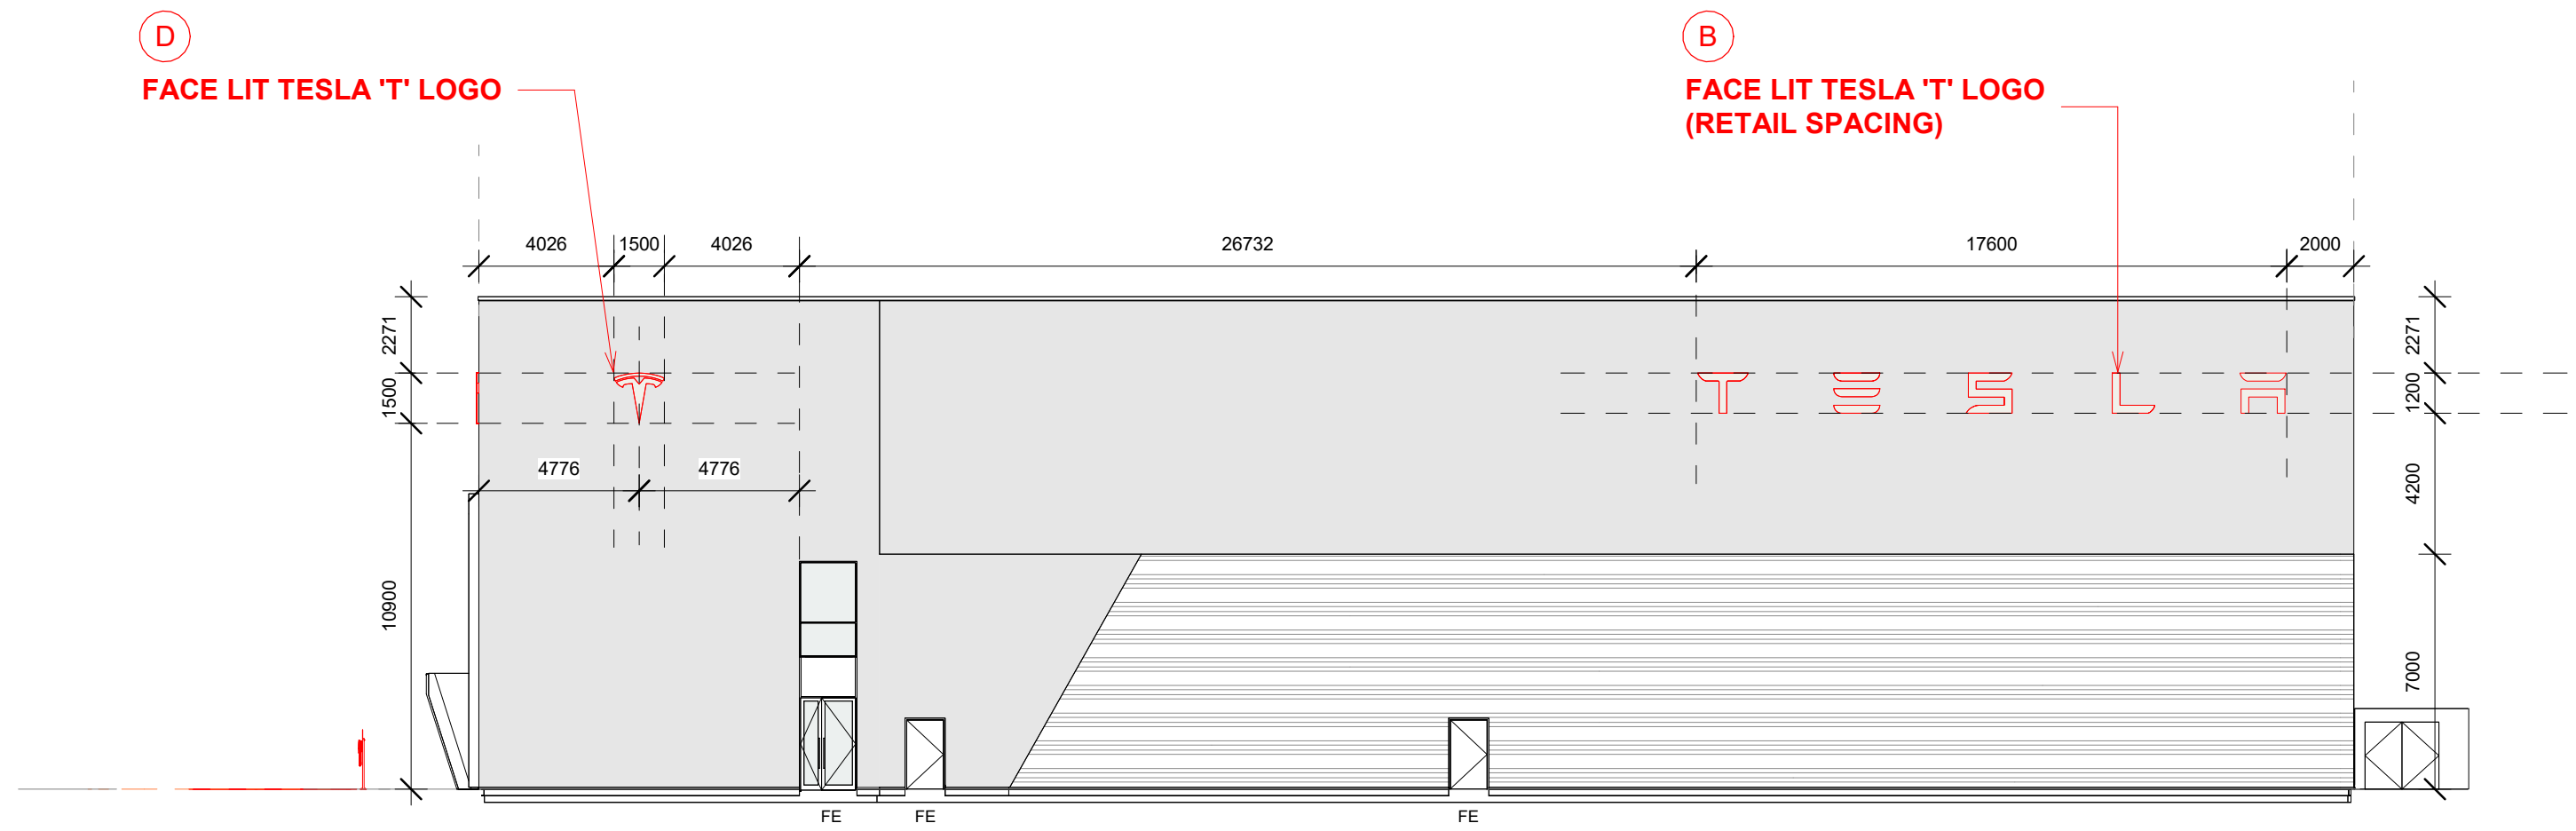

4 Elevation - North East.
1 : 200

(A) FACE LIT CHANNEL LETTERS (RETAIL SPACING)
ILLUMINATED - WHITE LED 800CD/SM
MATERIAL -18G DESCALED STAINLESS STEEL LETTER
TRAYS PAINTED CHANTILLY LACE (RAL9016) 5MM OPAL
ACRYLIC FACE WITH PT3 WROUGHT IRON PERFORATED VINYL.
SIZE: 21930 x 1500mm (LETTERS EQUALLY SPACED)

(B) FACE LIT CHANNEL LETTERS (RETAIL SPACING)
ILLUMINATED - WHITE LED 800CD/SM
MATERIAL -18G DESCALED STAINLESS STEEL LETTER
TRAYS PAINTED CHANTILLY LACE (RAL9016) 5MM OPAL
ACRYLIC FACE WITH PT3 WROUGHT IRON PERFORATED VINYL.
SIZE: 17600 x 1200mm (LETTERS EQUALLY SPACED)

(C) FACE LIT TESLA 'T' LOGO
ILLUMINATED - WHITE LED 800CD/SM
MATERIAL - 18G DESCALED STAINLESS STEEL LETTER
TRAYS PAINTED CHANTILLY LACE (RAL9016) 5MM OPAL
ACRYLIC FACE WITH PT3 WROUGHT IRON PERFORATED VINYL.
SIZE: 1500 x 1500mm

(D) FACE LIT TESLA 'T' LOGO
ILLUMINATED - WHITE LED 800CD/SM
MATERIAL - 18G DESCALED STAINLESS STEEL LETTER
TRAYS PAINTED CHANTILLY LACE (RAL9016) 5MM OPAL
ACRYLIC FACE WITH PT3 WROUGHT IRON PERFORATED VINYL.
SIZE: 1500 x 1500mm

Phasing Legend

Existing	Existing
Demolished	Demolished
Proposed	Proposed
Relocation	Relocation

READING 2.0 | SSD

Reading International Logistic Park, Unit 1,
Basingstoke Rd, Reading, United Kingdom

Proposed Elevations

Project Number:	463803
Scale:	1 : 200 / A0
Rev:	
Date:	05/05/2025 14:52:54