





FACE-LIT SIGN WITH PERFORATED VINYL
(EXAMPLE)

NOTE:
PROVIDED BY THIRD PARTY VENDOR, GC
TO ENSURE ADEQUATE SUB STRUCTURE
TO MOUNT ONTO AND ALSO PROVIDE
ELECTRICAL CONNECTIONS.


FACE-LIT LETTERS:
ILLUMINANCE 800cd/sm
DIMMER CONVERTER TO BE PROVIDED
FOR ALL UK PROJECTS

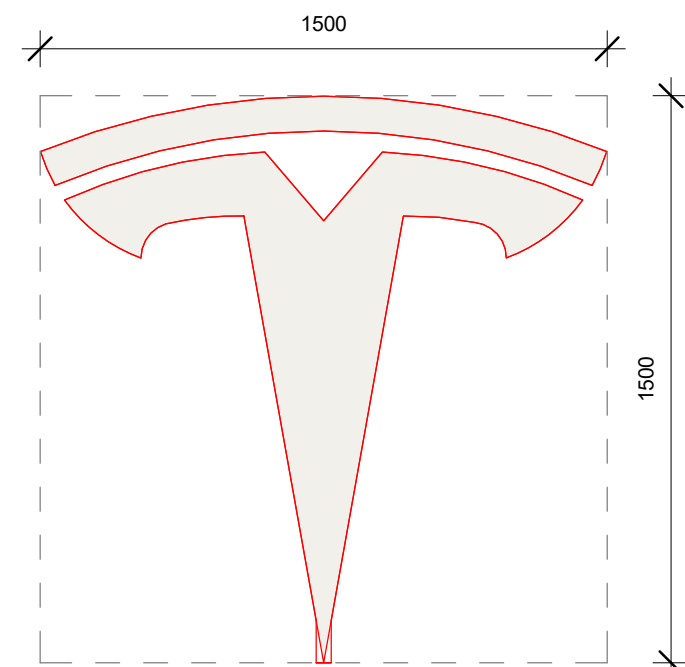


TESLA 'T' ELEVATION
1:20@A0

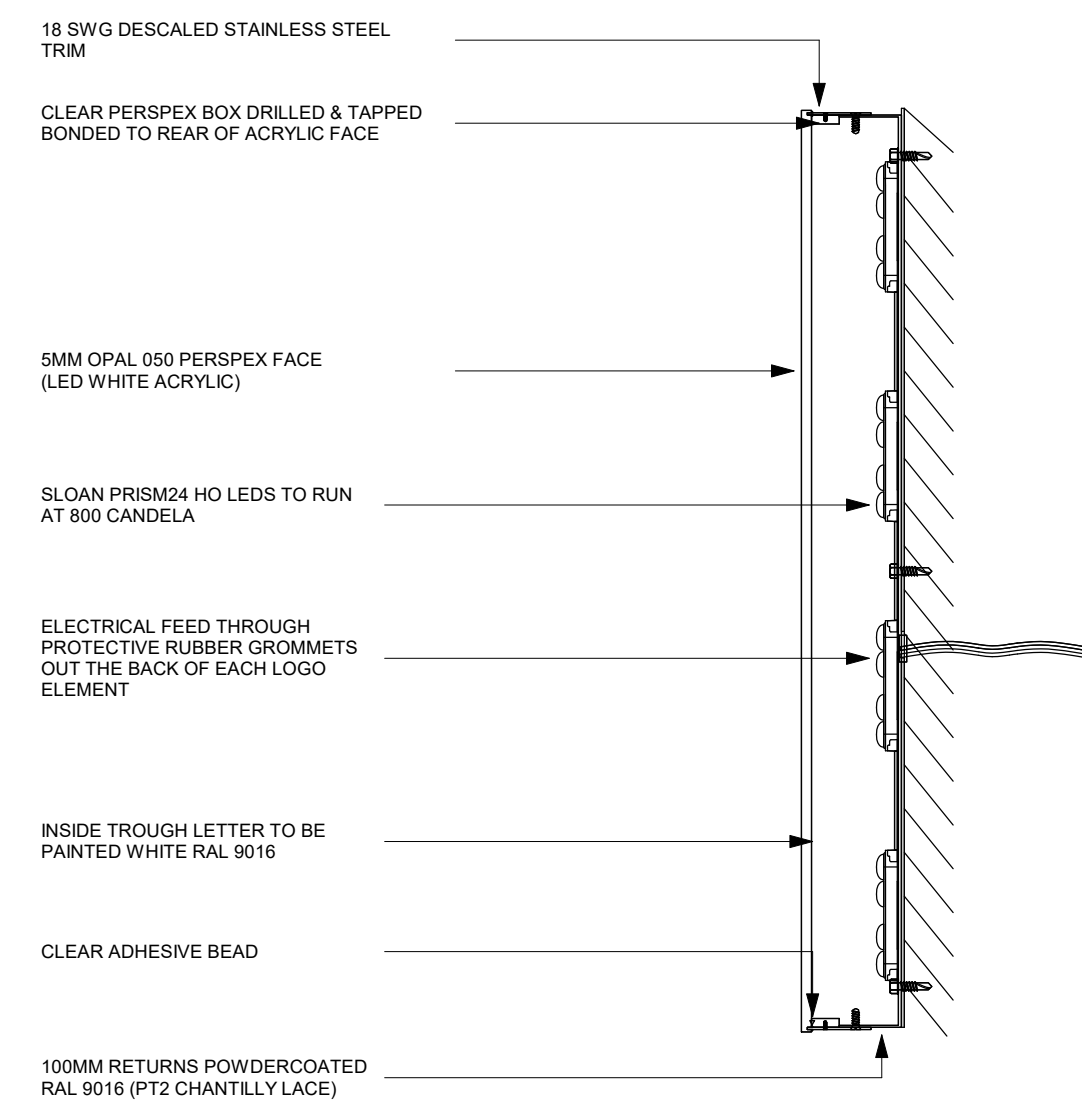



EXTERIOR FACE-LIT SECTION DETAIL
NTS@A0

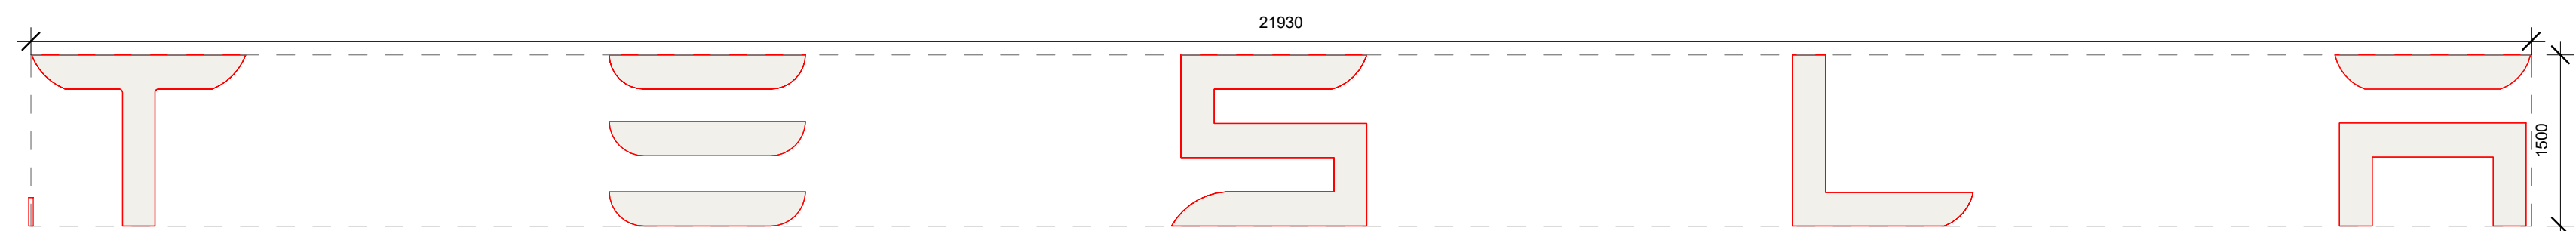


TESLA LETTERS ELEVATION
1:50@A0

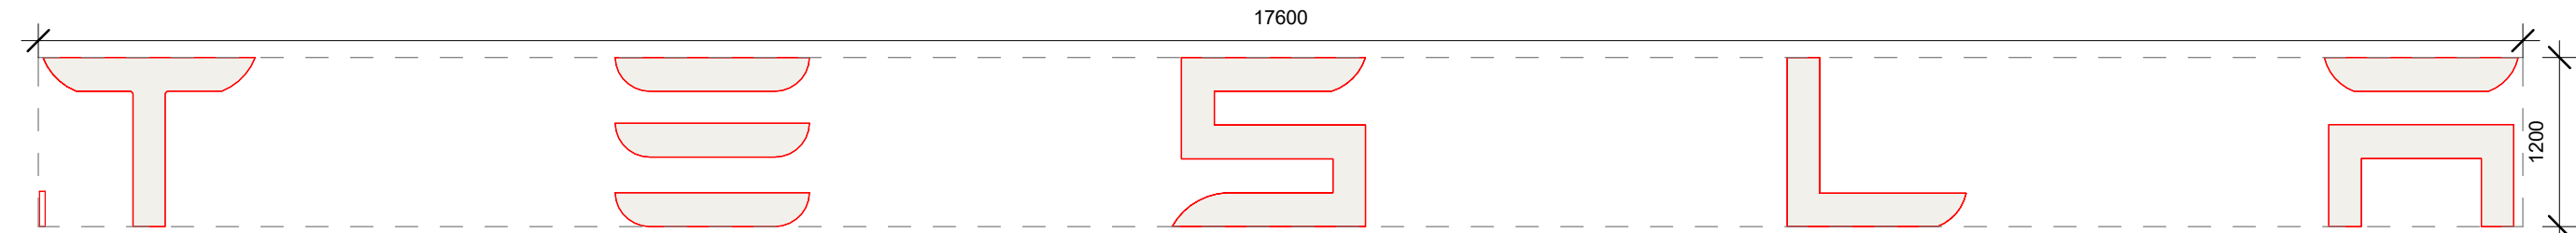

TESLA LETTERS ELEVATION
1:50@A0

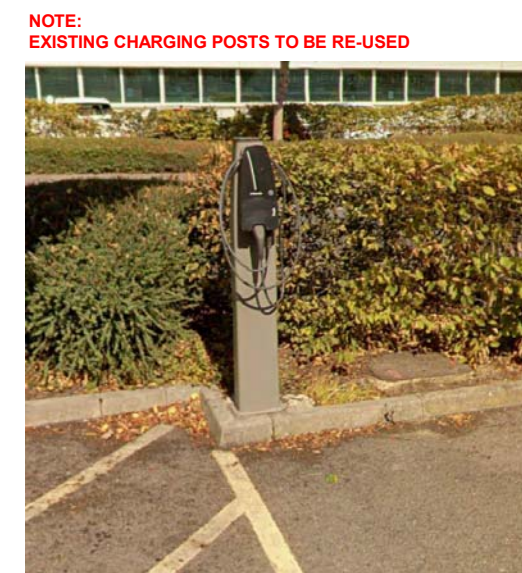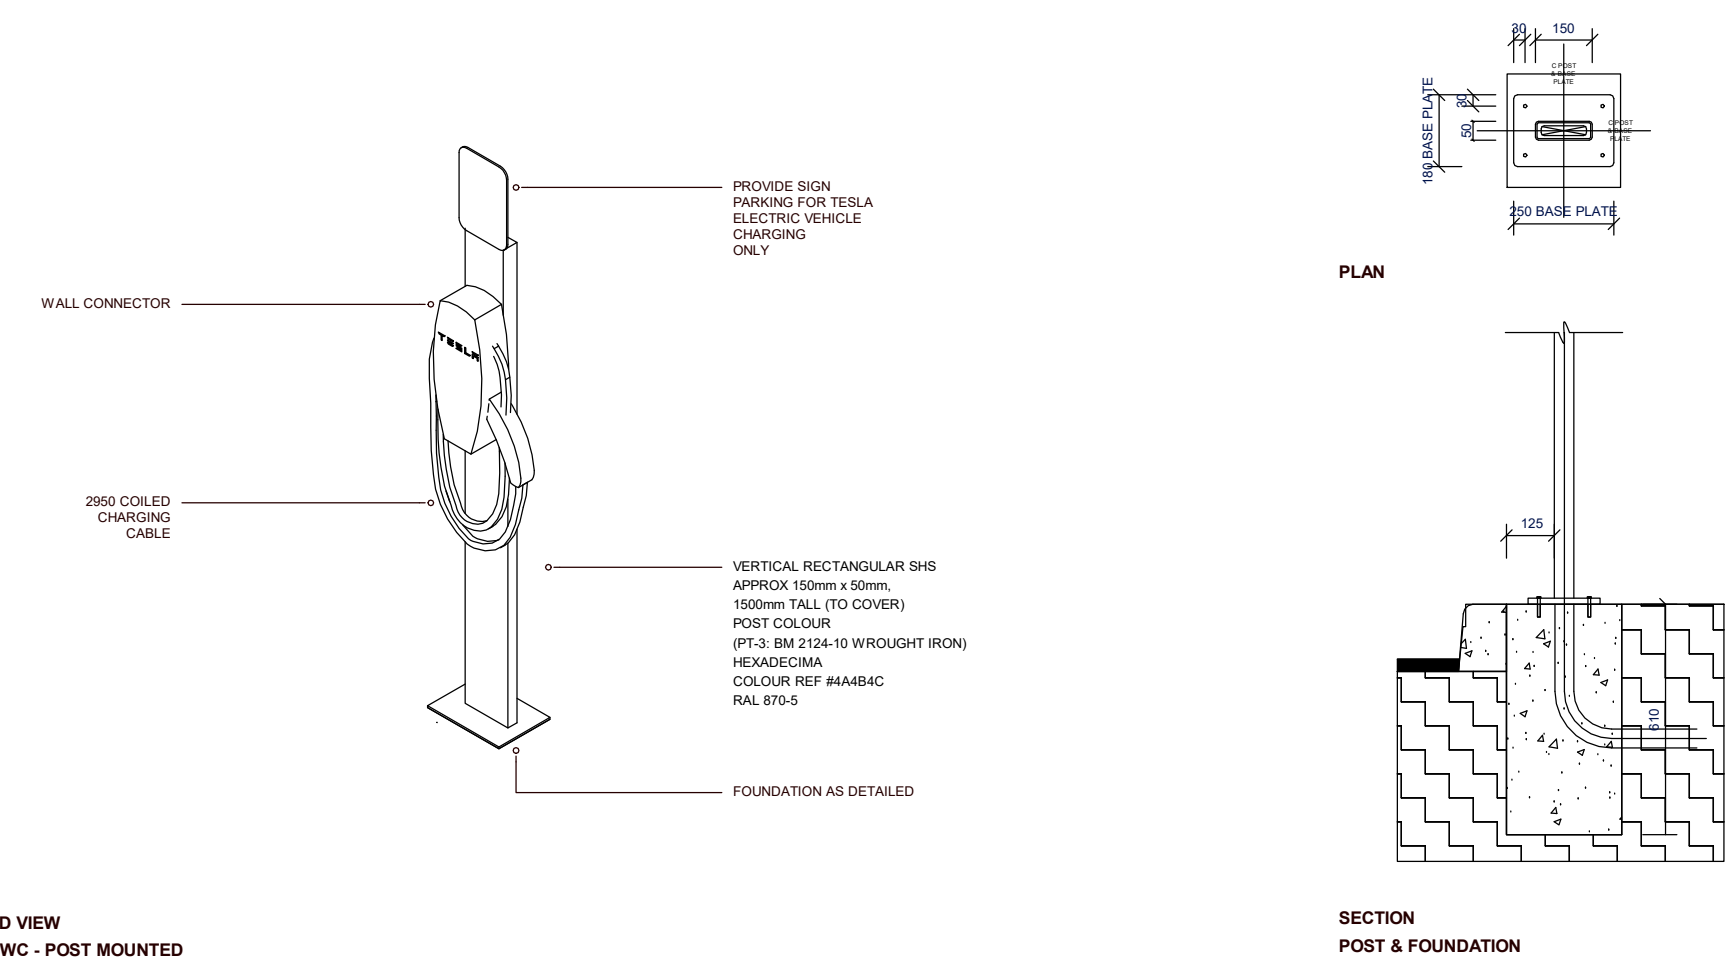


NOTE:
EXISTING CHARGING PORTS TO BE RE-USED

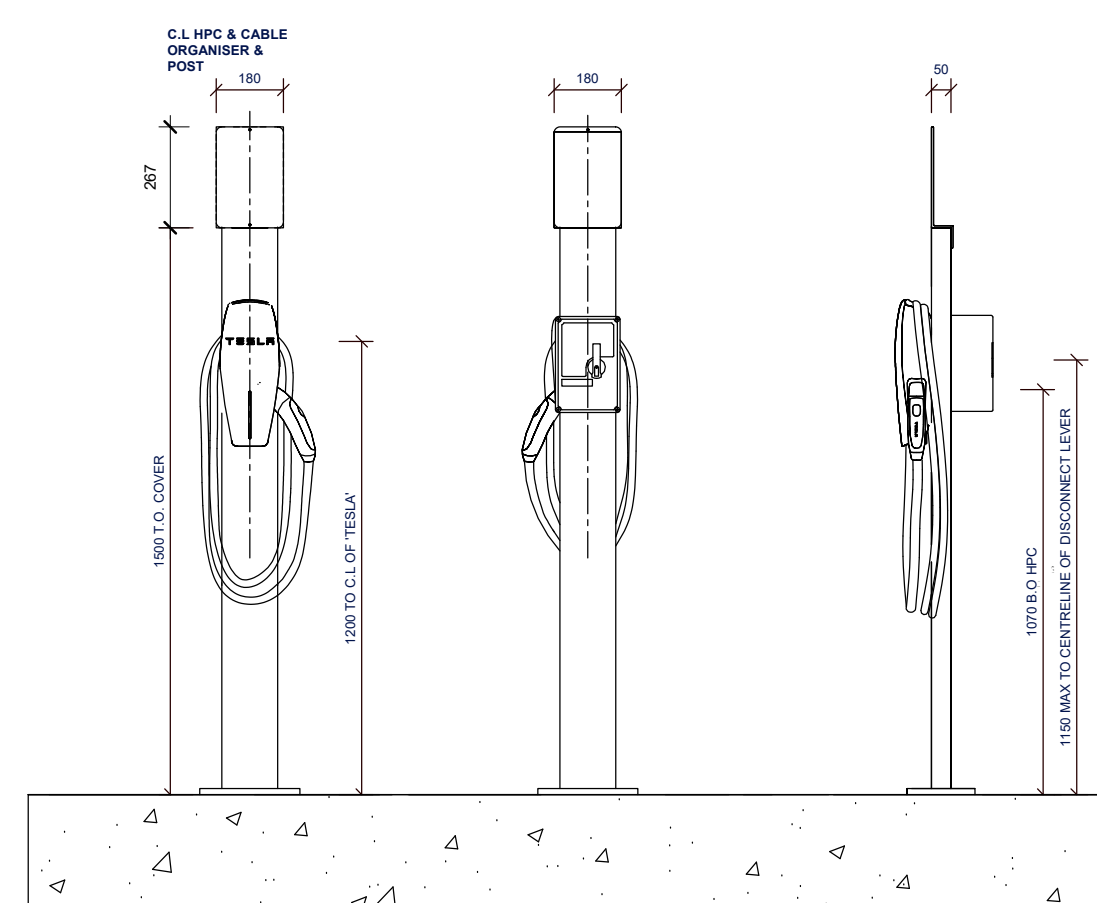

ELEVATIONS
TWC - POST MOUNTED

POST MOUNTED CHARGER - TYPICAL DETAIL
1:20@A0

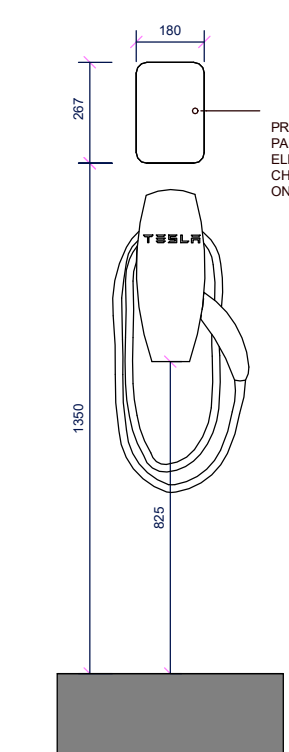


ELEVATION
WALL MOUNTED CHARGER

WALL MOUNTED CHARGER - TYPICAL DETAIL
1:20@A0




TESLA POLE MOUNTED SITE WAYFINDING



MATERIAL - 18G DESCALED STAINLESS STEEL
PAINTED D3 NEUTRAL BLACK WITH P9 WHITE
PAINT SATIN FINISH LETTERING.
SIZE: 1220 x 1625mm
(APPROX - TO FIT EXISTING SIGN)

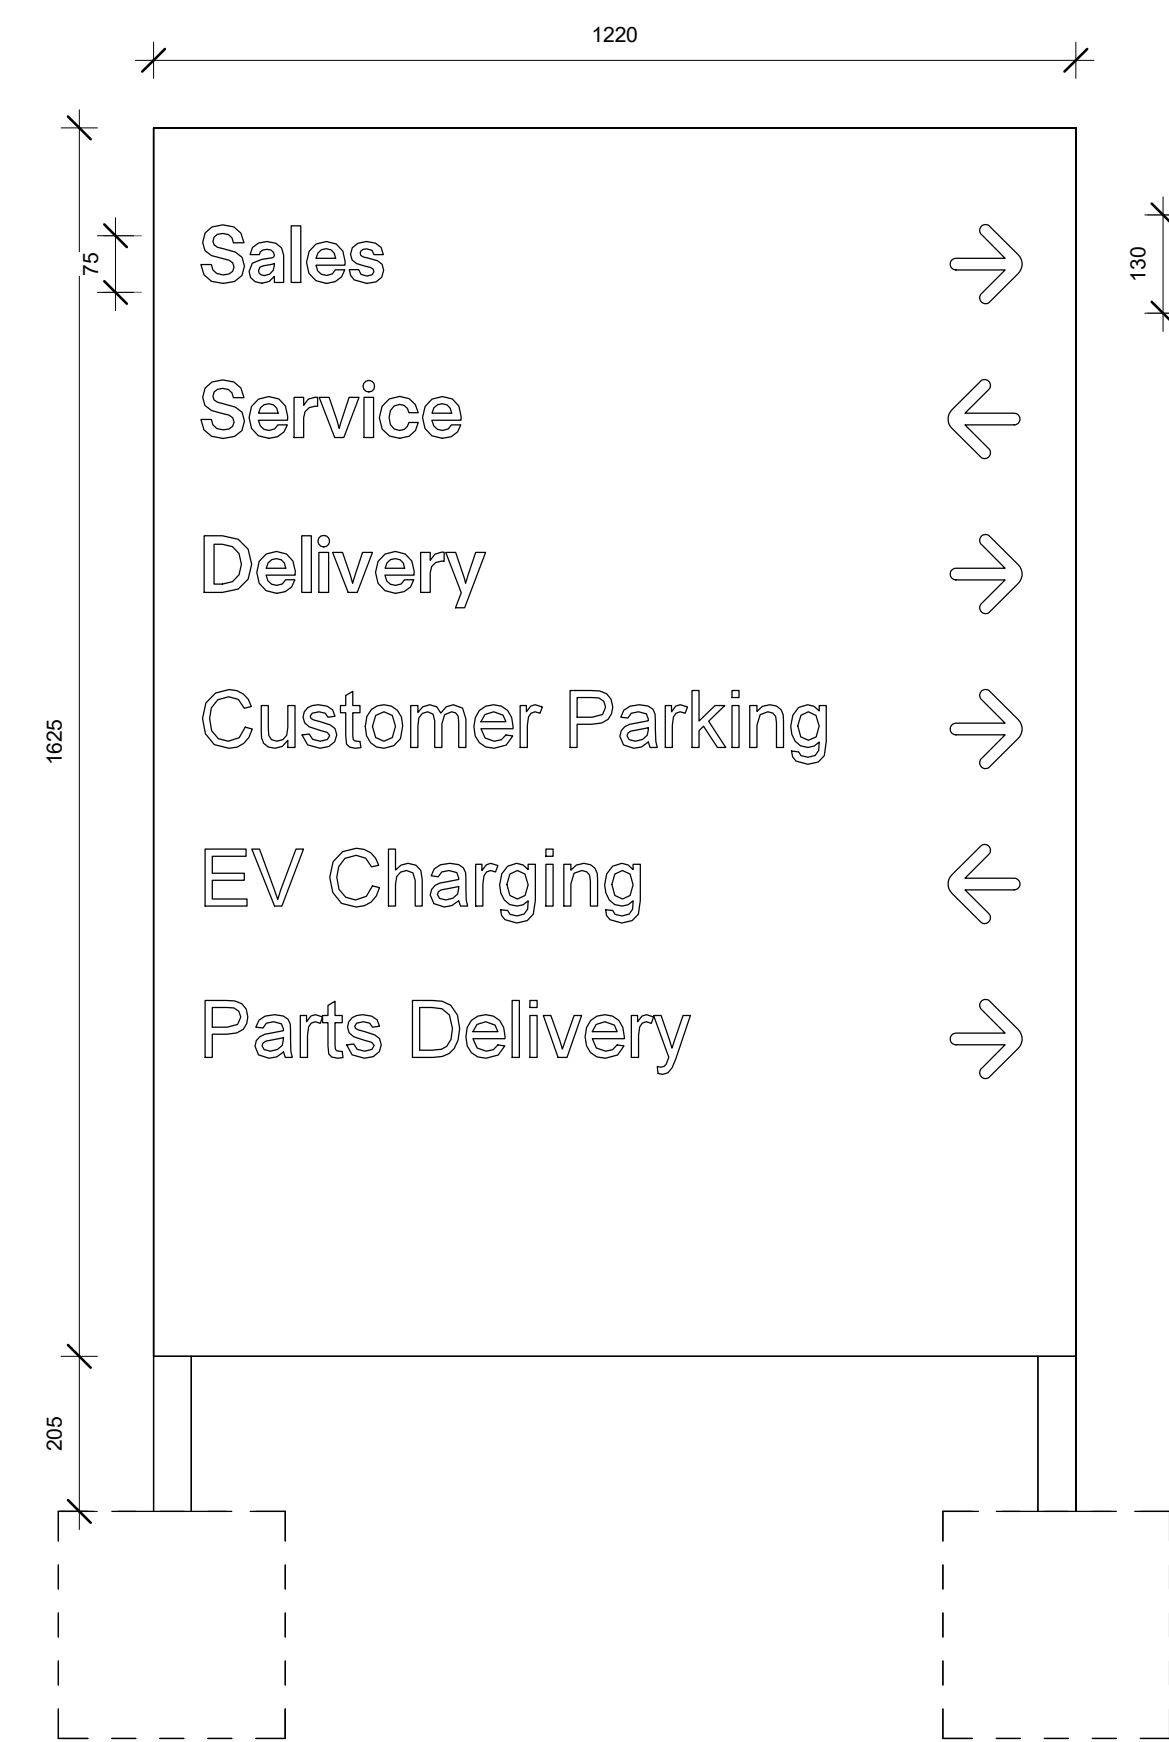

WAY FINDING SIGN DETAILS
1:10@A0

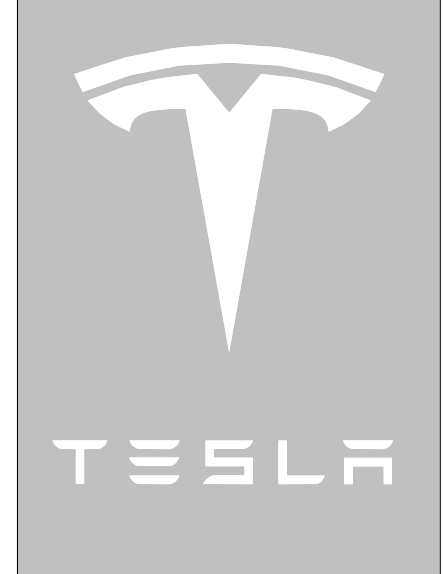

Revision Schedule		
No.	Description	Date

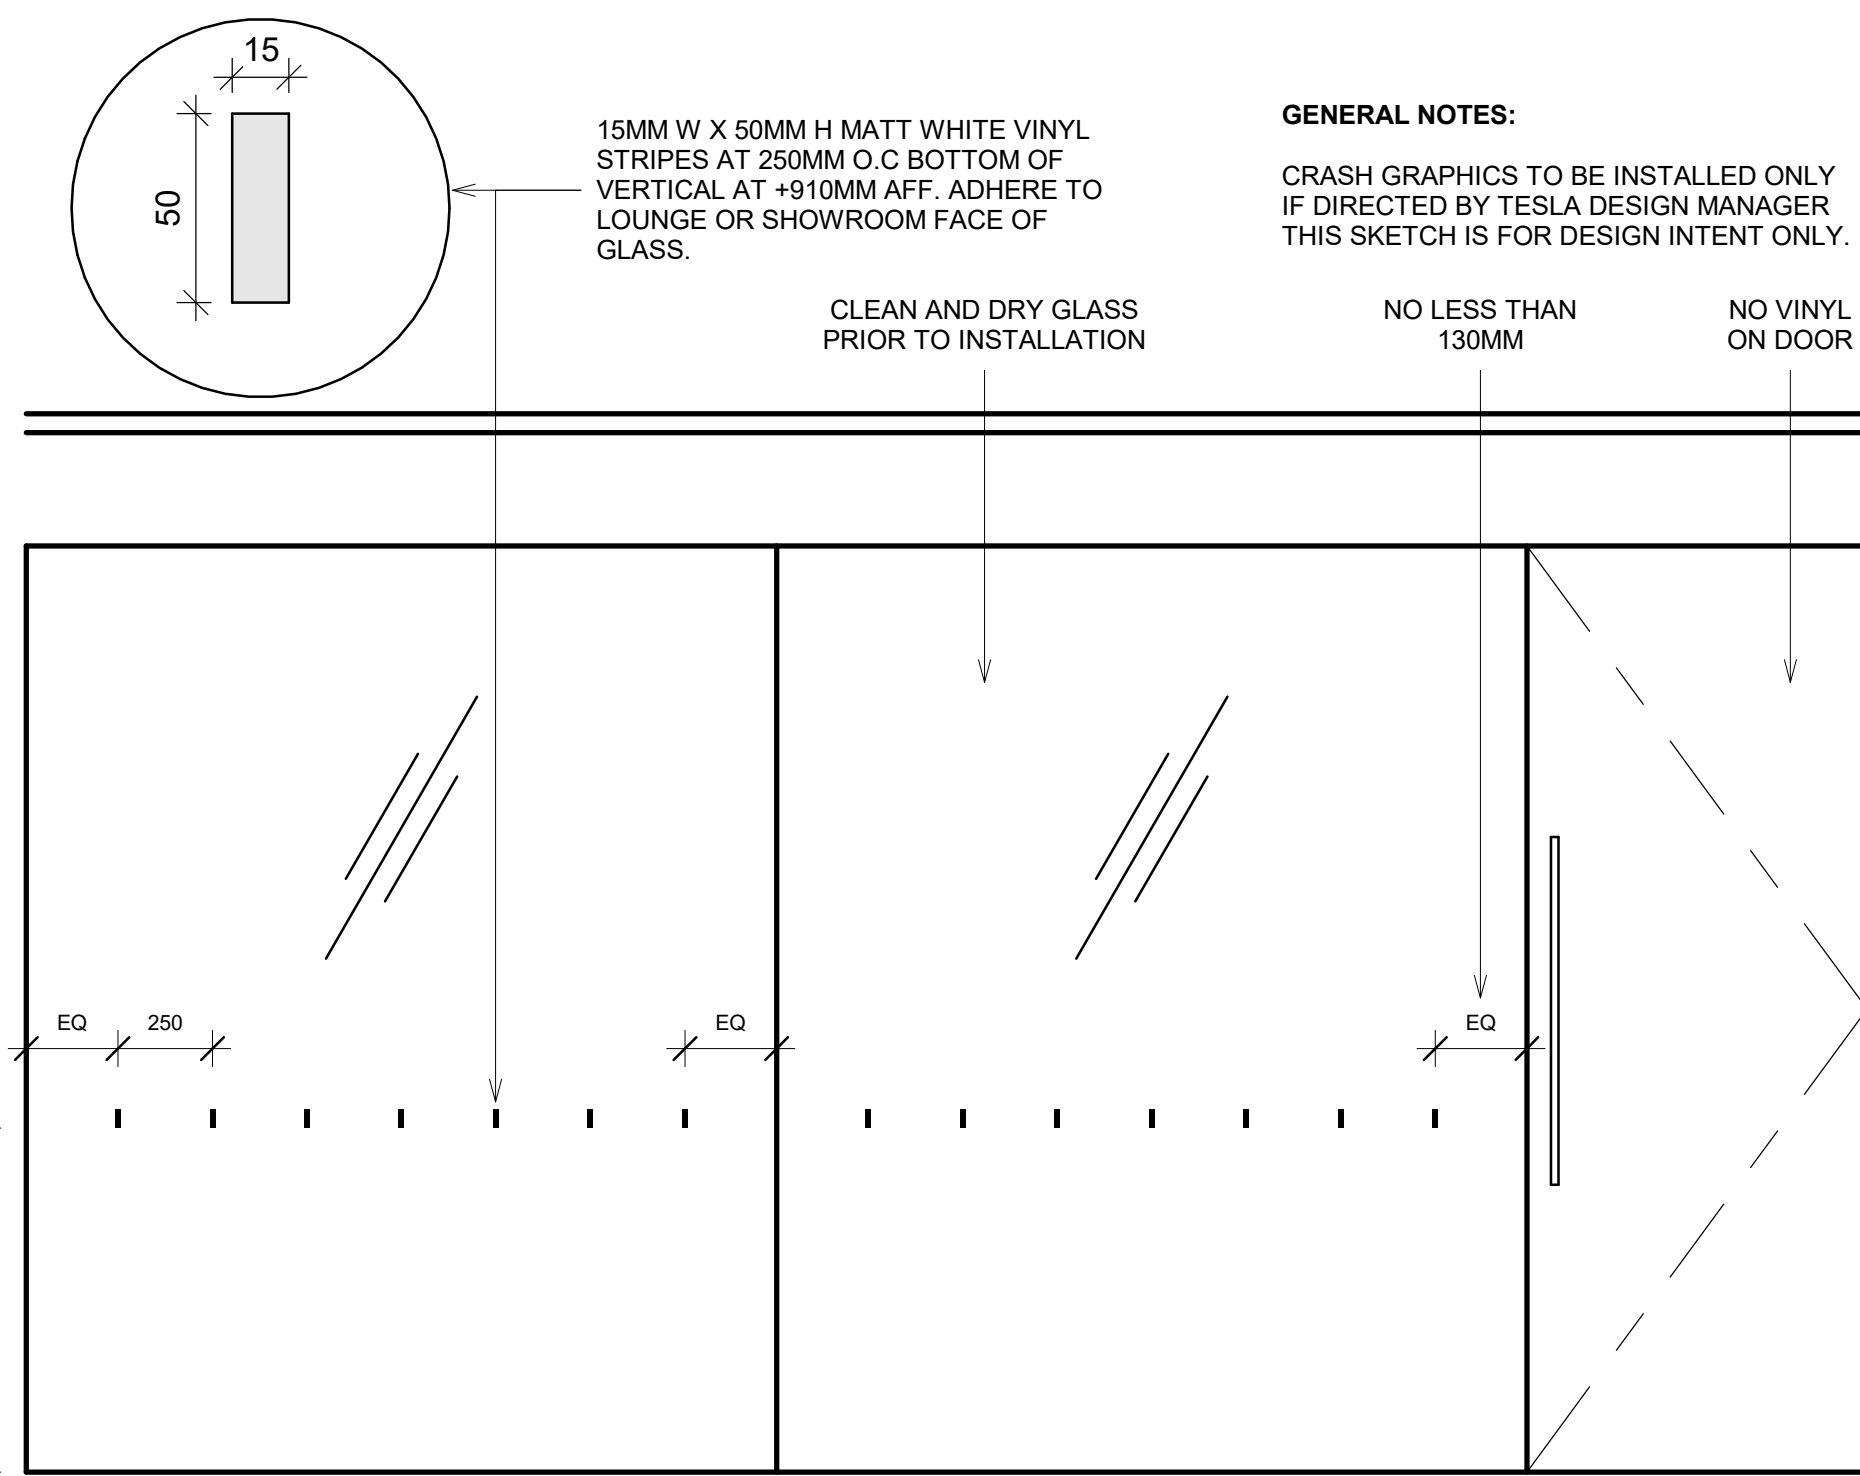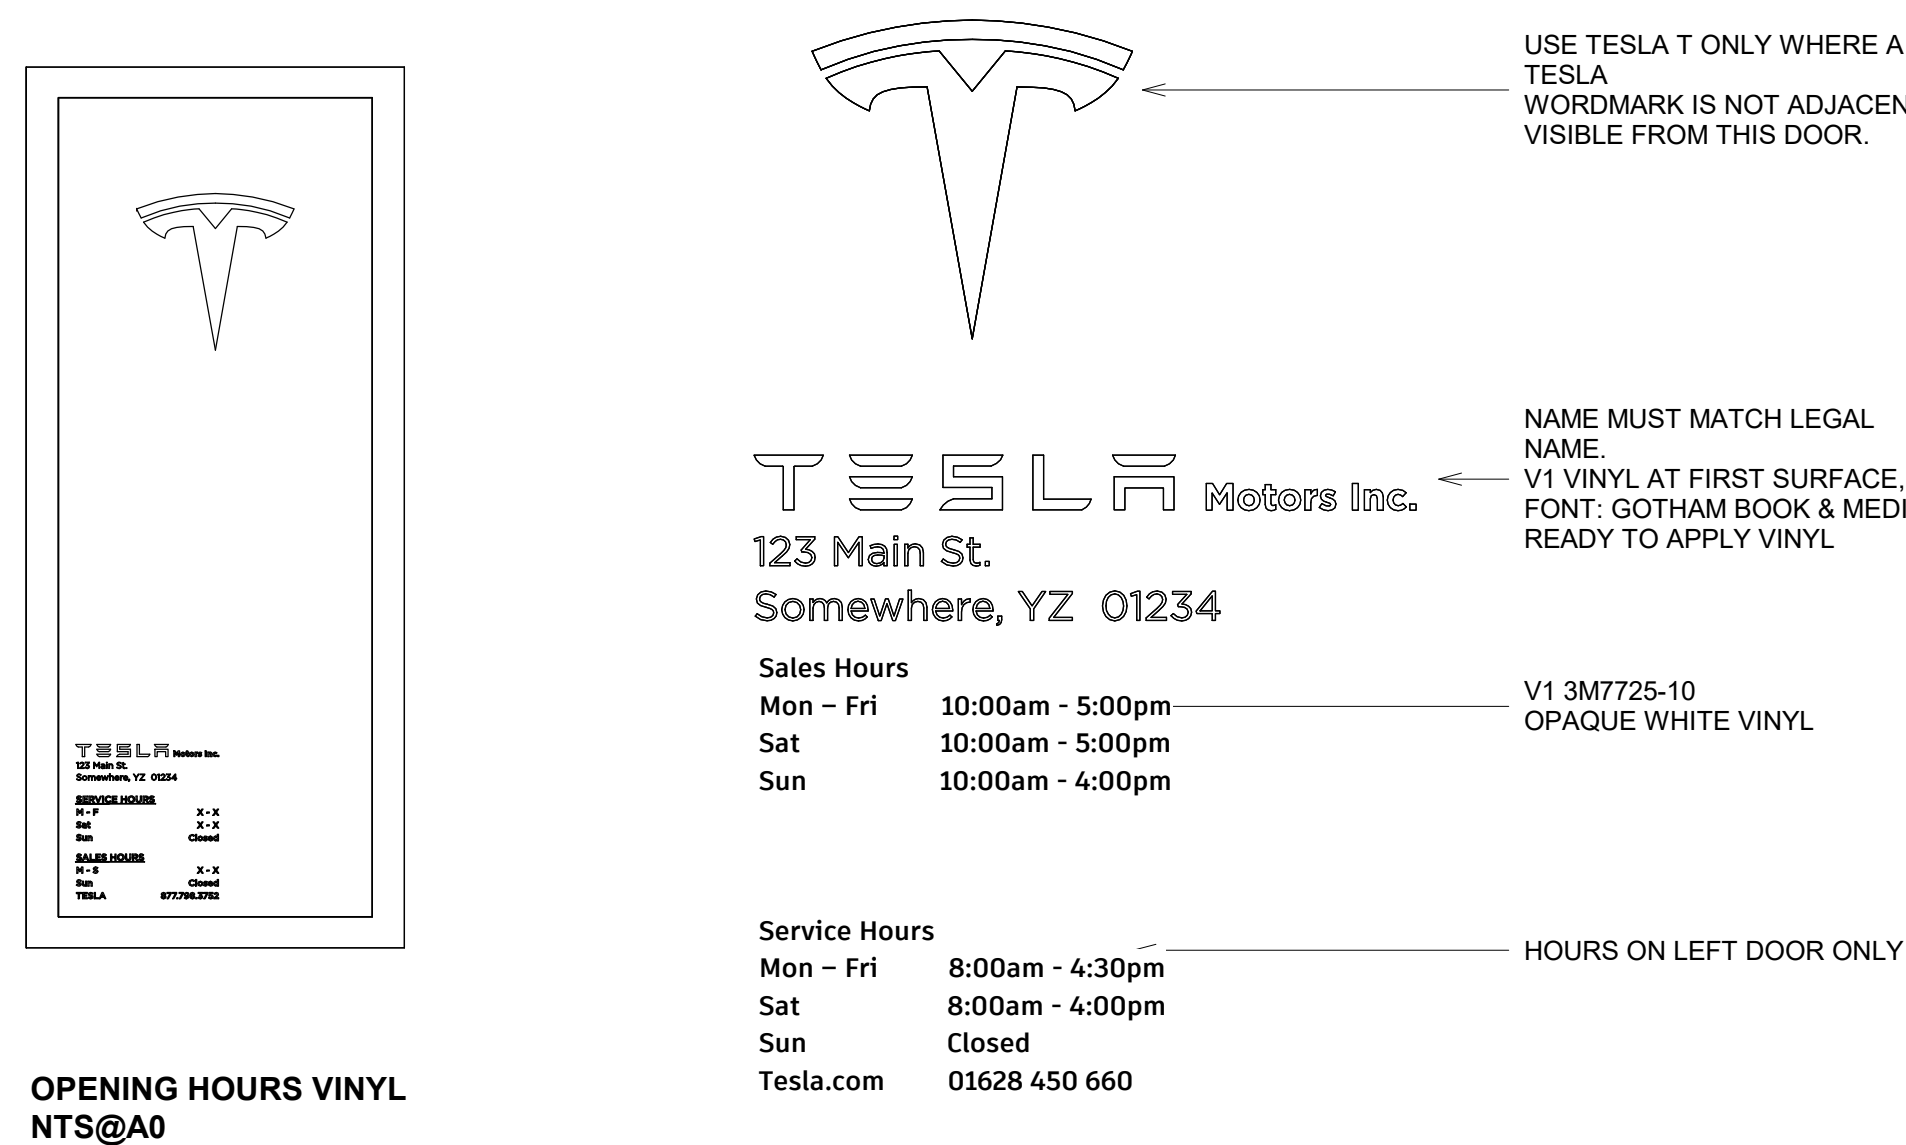


MANIFESTATIONS - TESLA STANDARD DETAIL
1:20@A0

GENERAL NOTES:

MANIFESTATIONS TO ALL GLAZED PANELS TO BE AS PER UK APPROVED BUILDING REGULATIONS.

***THIN RECTANGULAR DASH* AS PER ELEVATION**

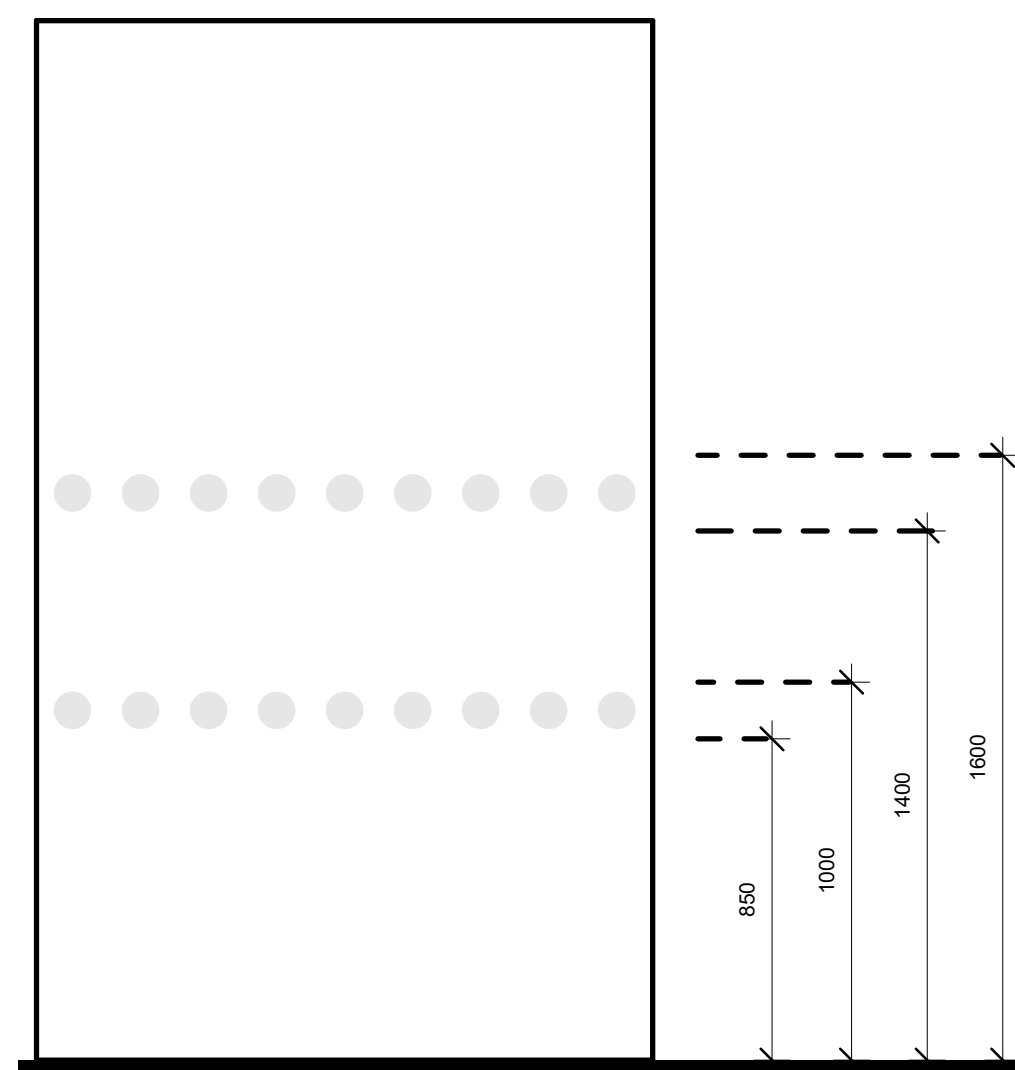

MANIFESTATIONS AS PER UK BUILDING REGS
1:20@A0



Phasing Legend

	Existing
	Demolished
	Proposed
	Relocation

READING 2.0 |
SSD

Reading International Logistic Park, Unit
1,
Basingstoke Rd, Reading, United
Kingdom

Signage Details

Project Number:	463803
Scale:	As indicated / A0
Rev.:	
Date:	05/05/2026 15:09:06