No.	Revision	Date
P1	First floor extension and change to render to avoid mismatch of new facework and cover up of mis guaged brick coursing new to old	05/26
P2	elevations clarified	05/26
P3	windows clarified, render removed	07/26

this drawing based upon and with the permission of Weston-Co Architects

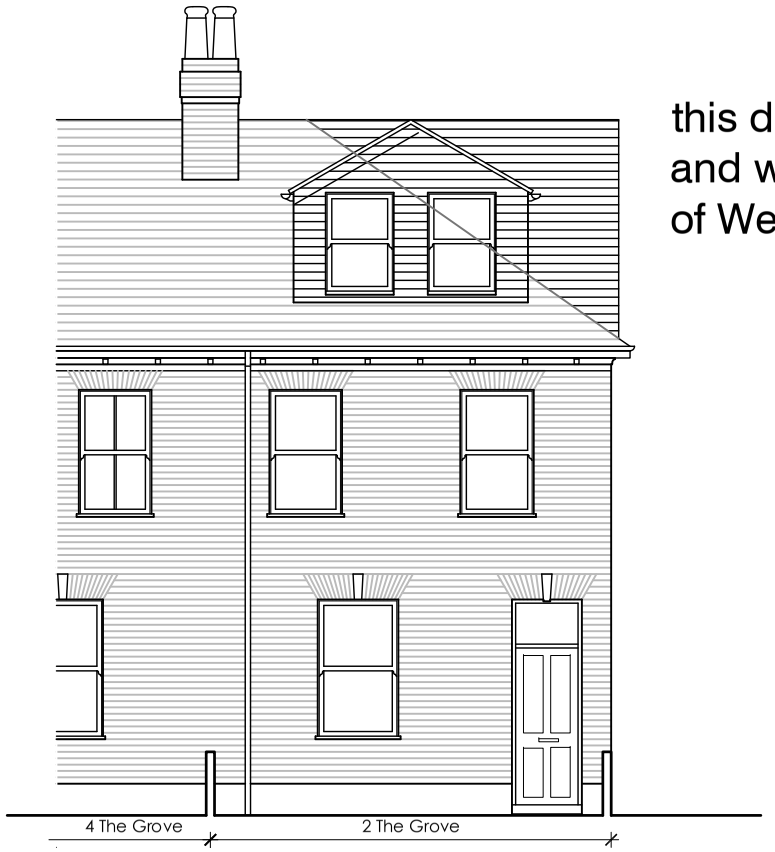

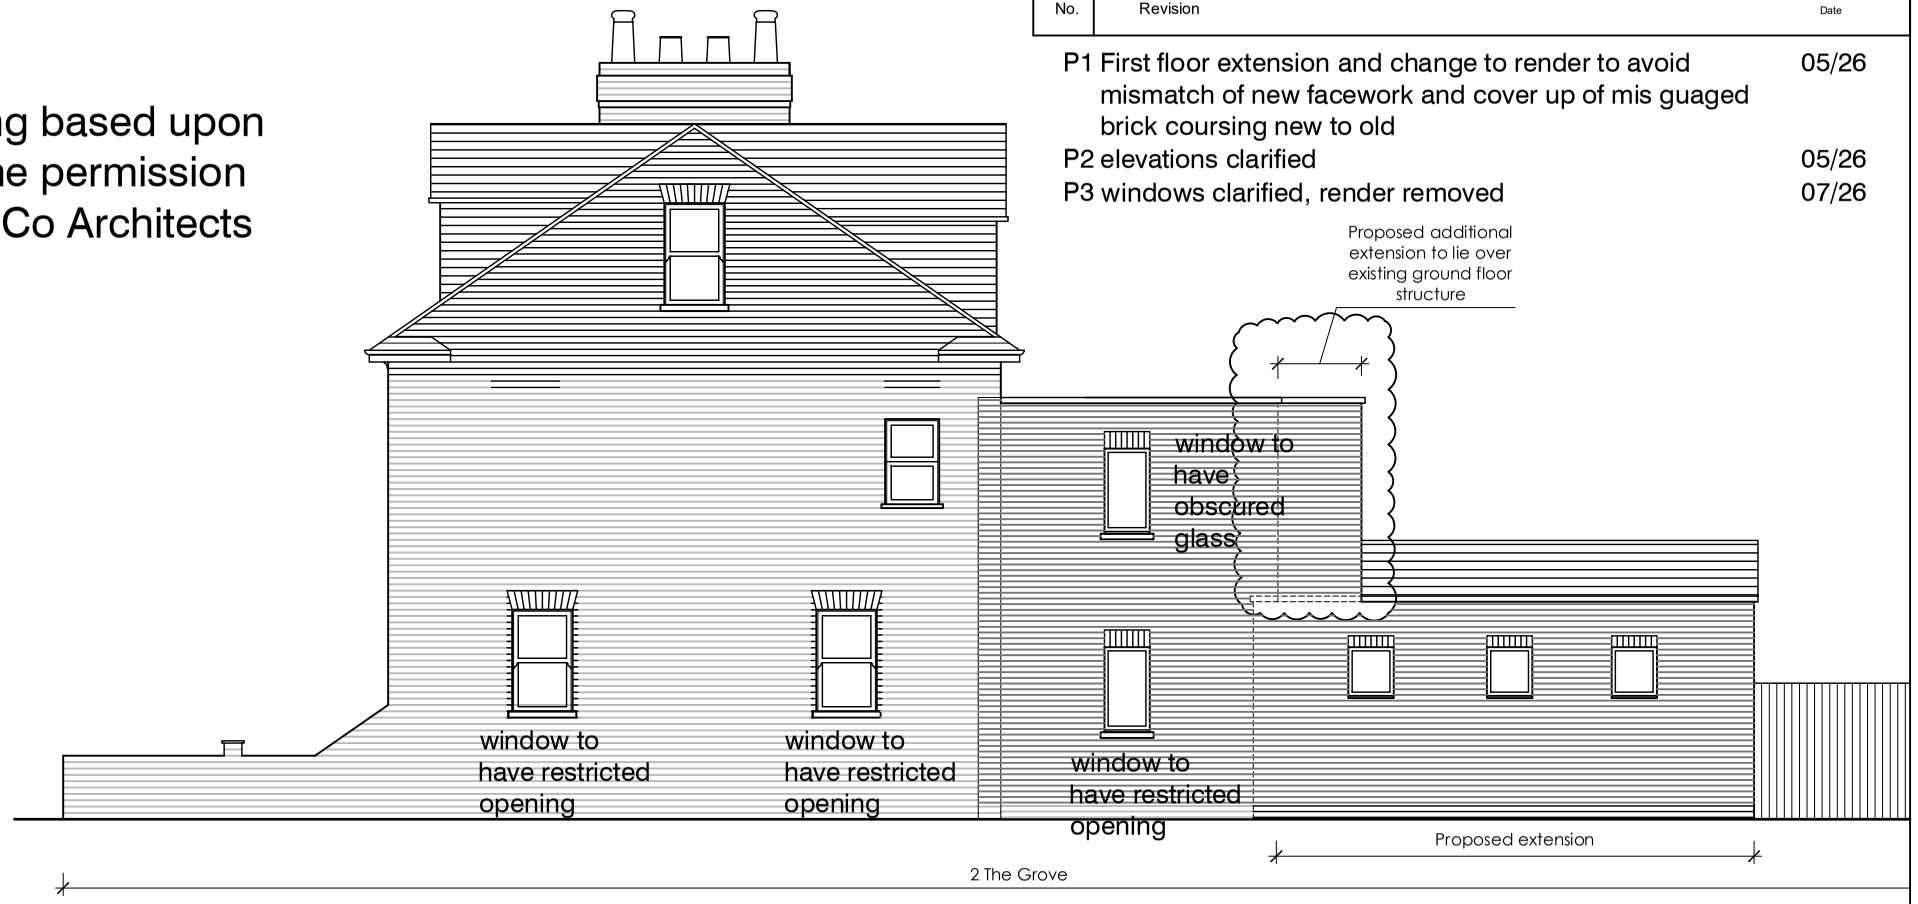

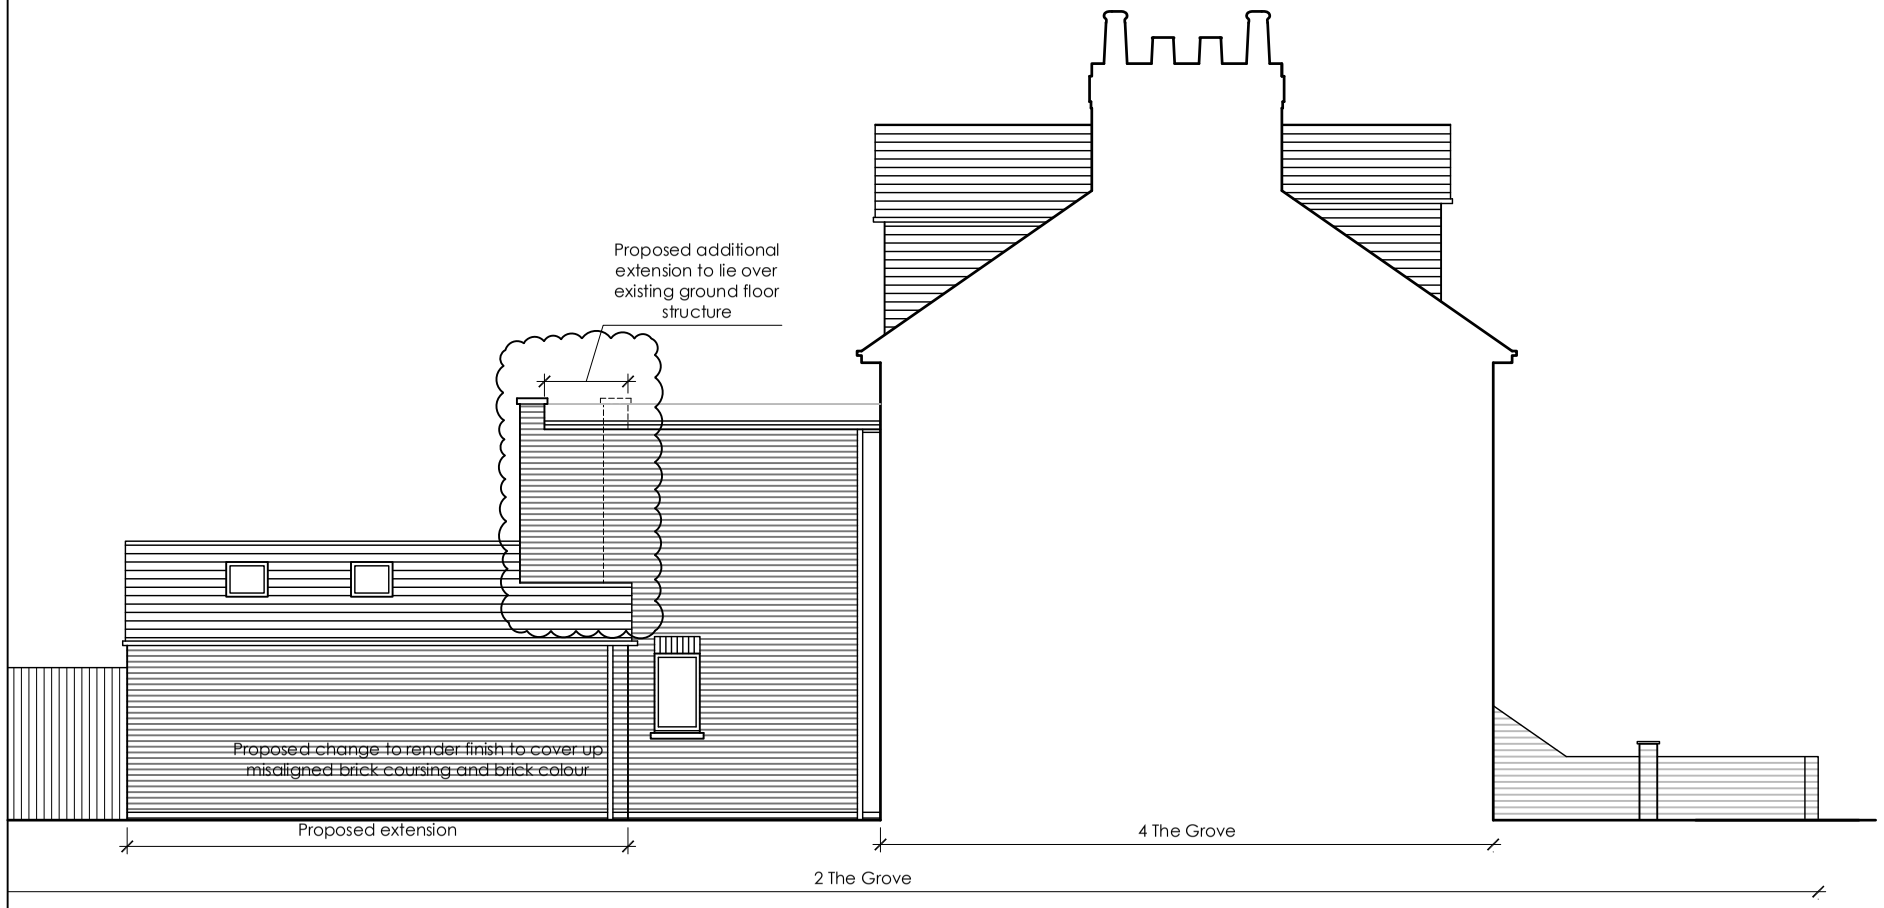

RAMMURTI DESIGN LTD
ARCHITECTURAL & PLANNING SERVICES
268 TILEHURST ROAD, READING RG30 2NE
TEL/FAX:01189510628 MOB:07799883574

0m 1 2 3 4 5 6 7 8 9 10m

Revised proposals for the extensions to existing dwelling to replicate approved scheme for extensions ref: 211869
-retaing the use to a single dwelling
at 2 The Grove, Reading RG1 4RB
for Mr Khatter

ELEVATIONS AS PROPOSED

Scale: 1:100

Date: December 2025

TGR02:005 Rev P3