


0 1 2 3 4 5m

SCALE BARR

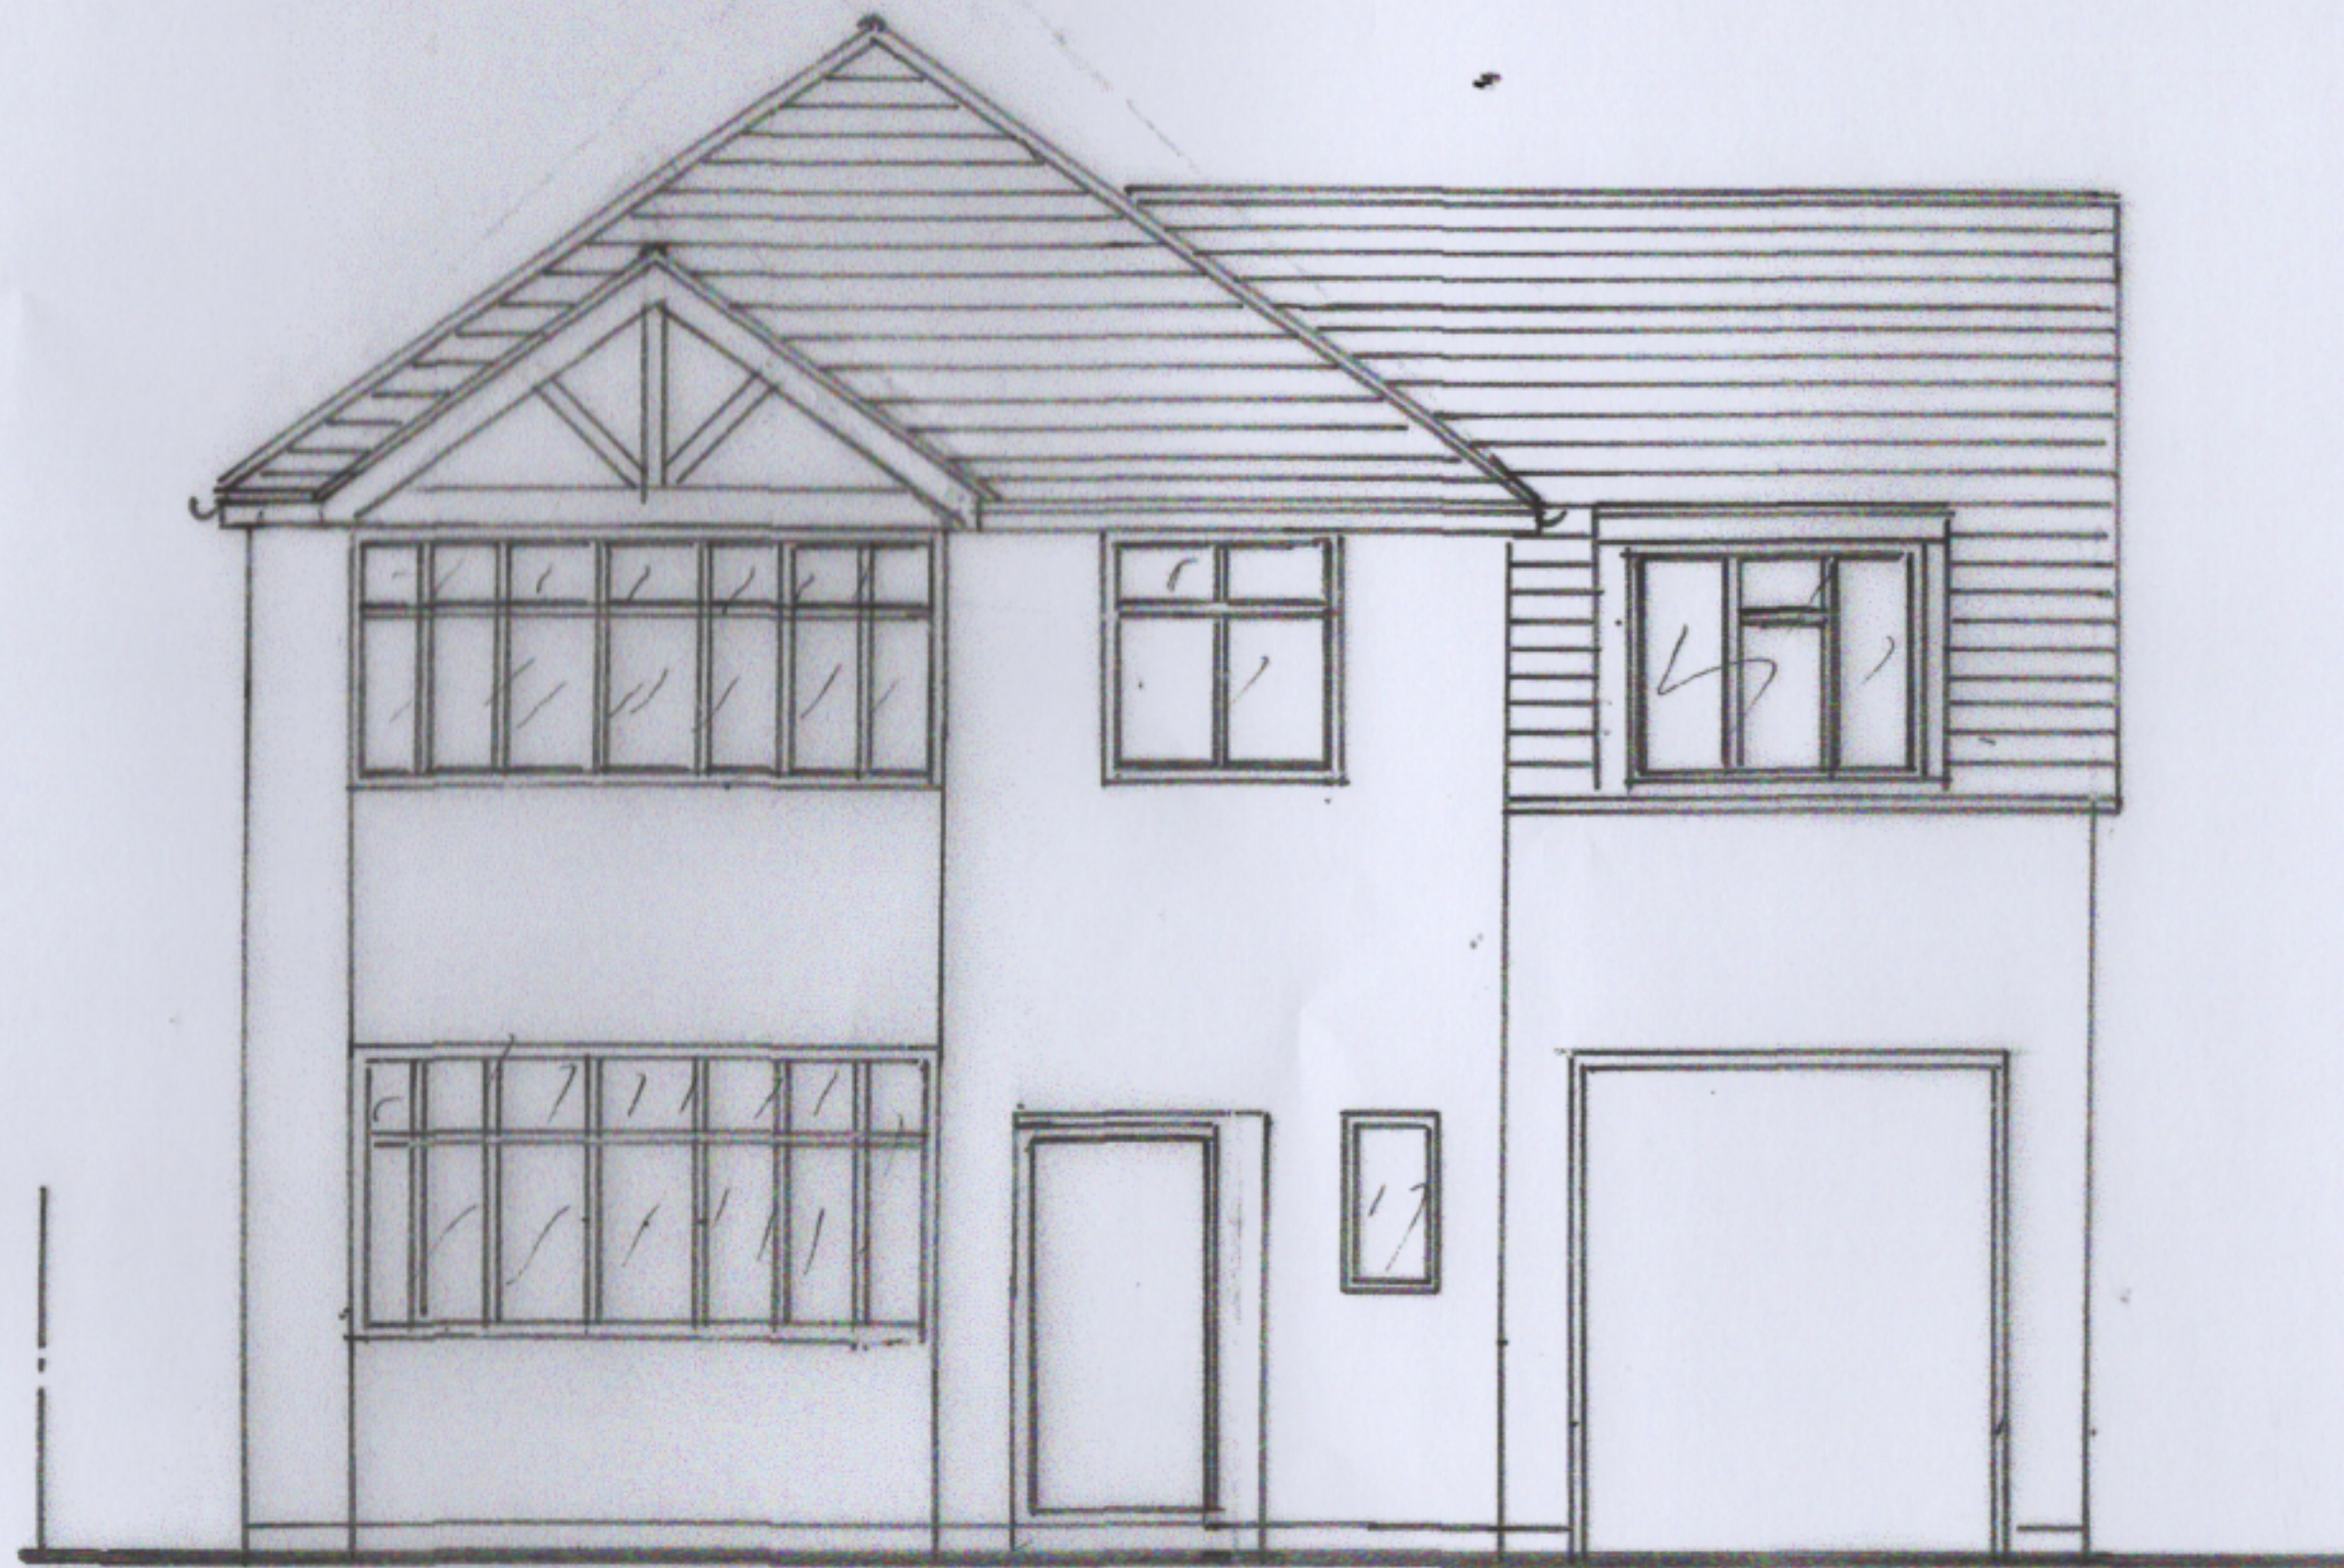

EXISTING FRONT ELEVATION 1:50