


0 1 2 3 4 5m
SCALE BAR

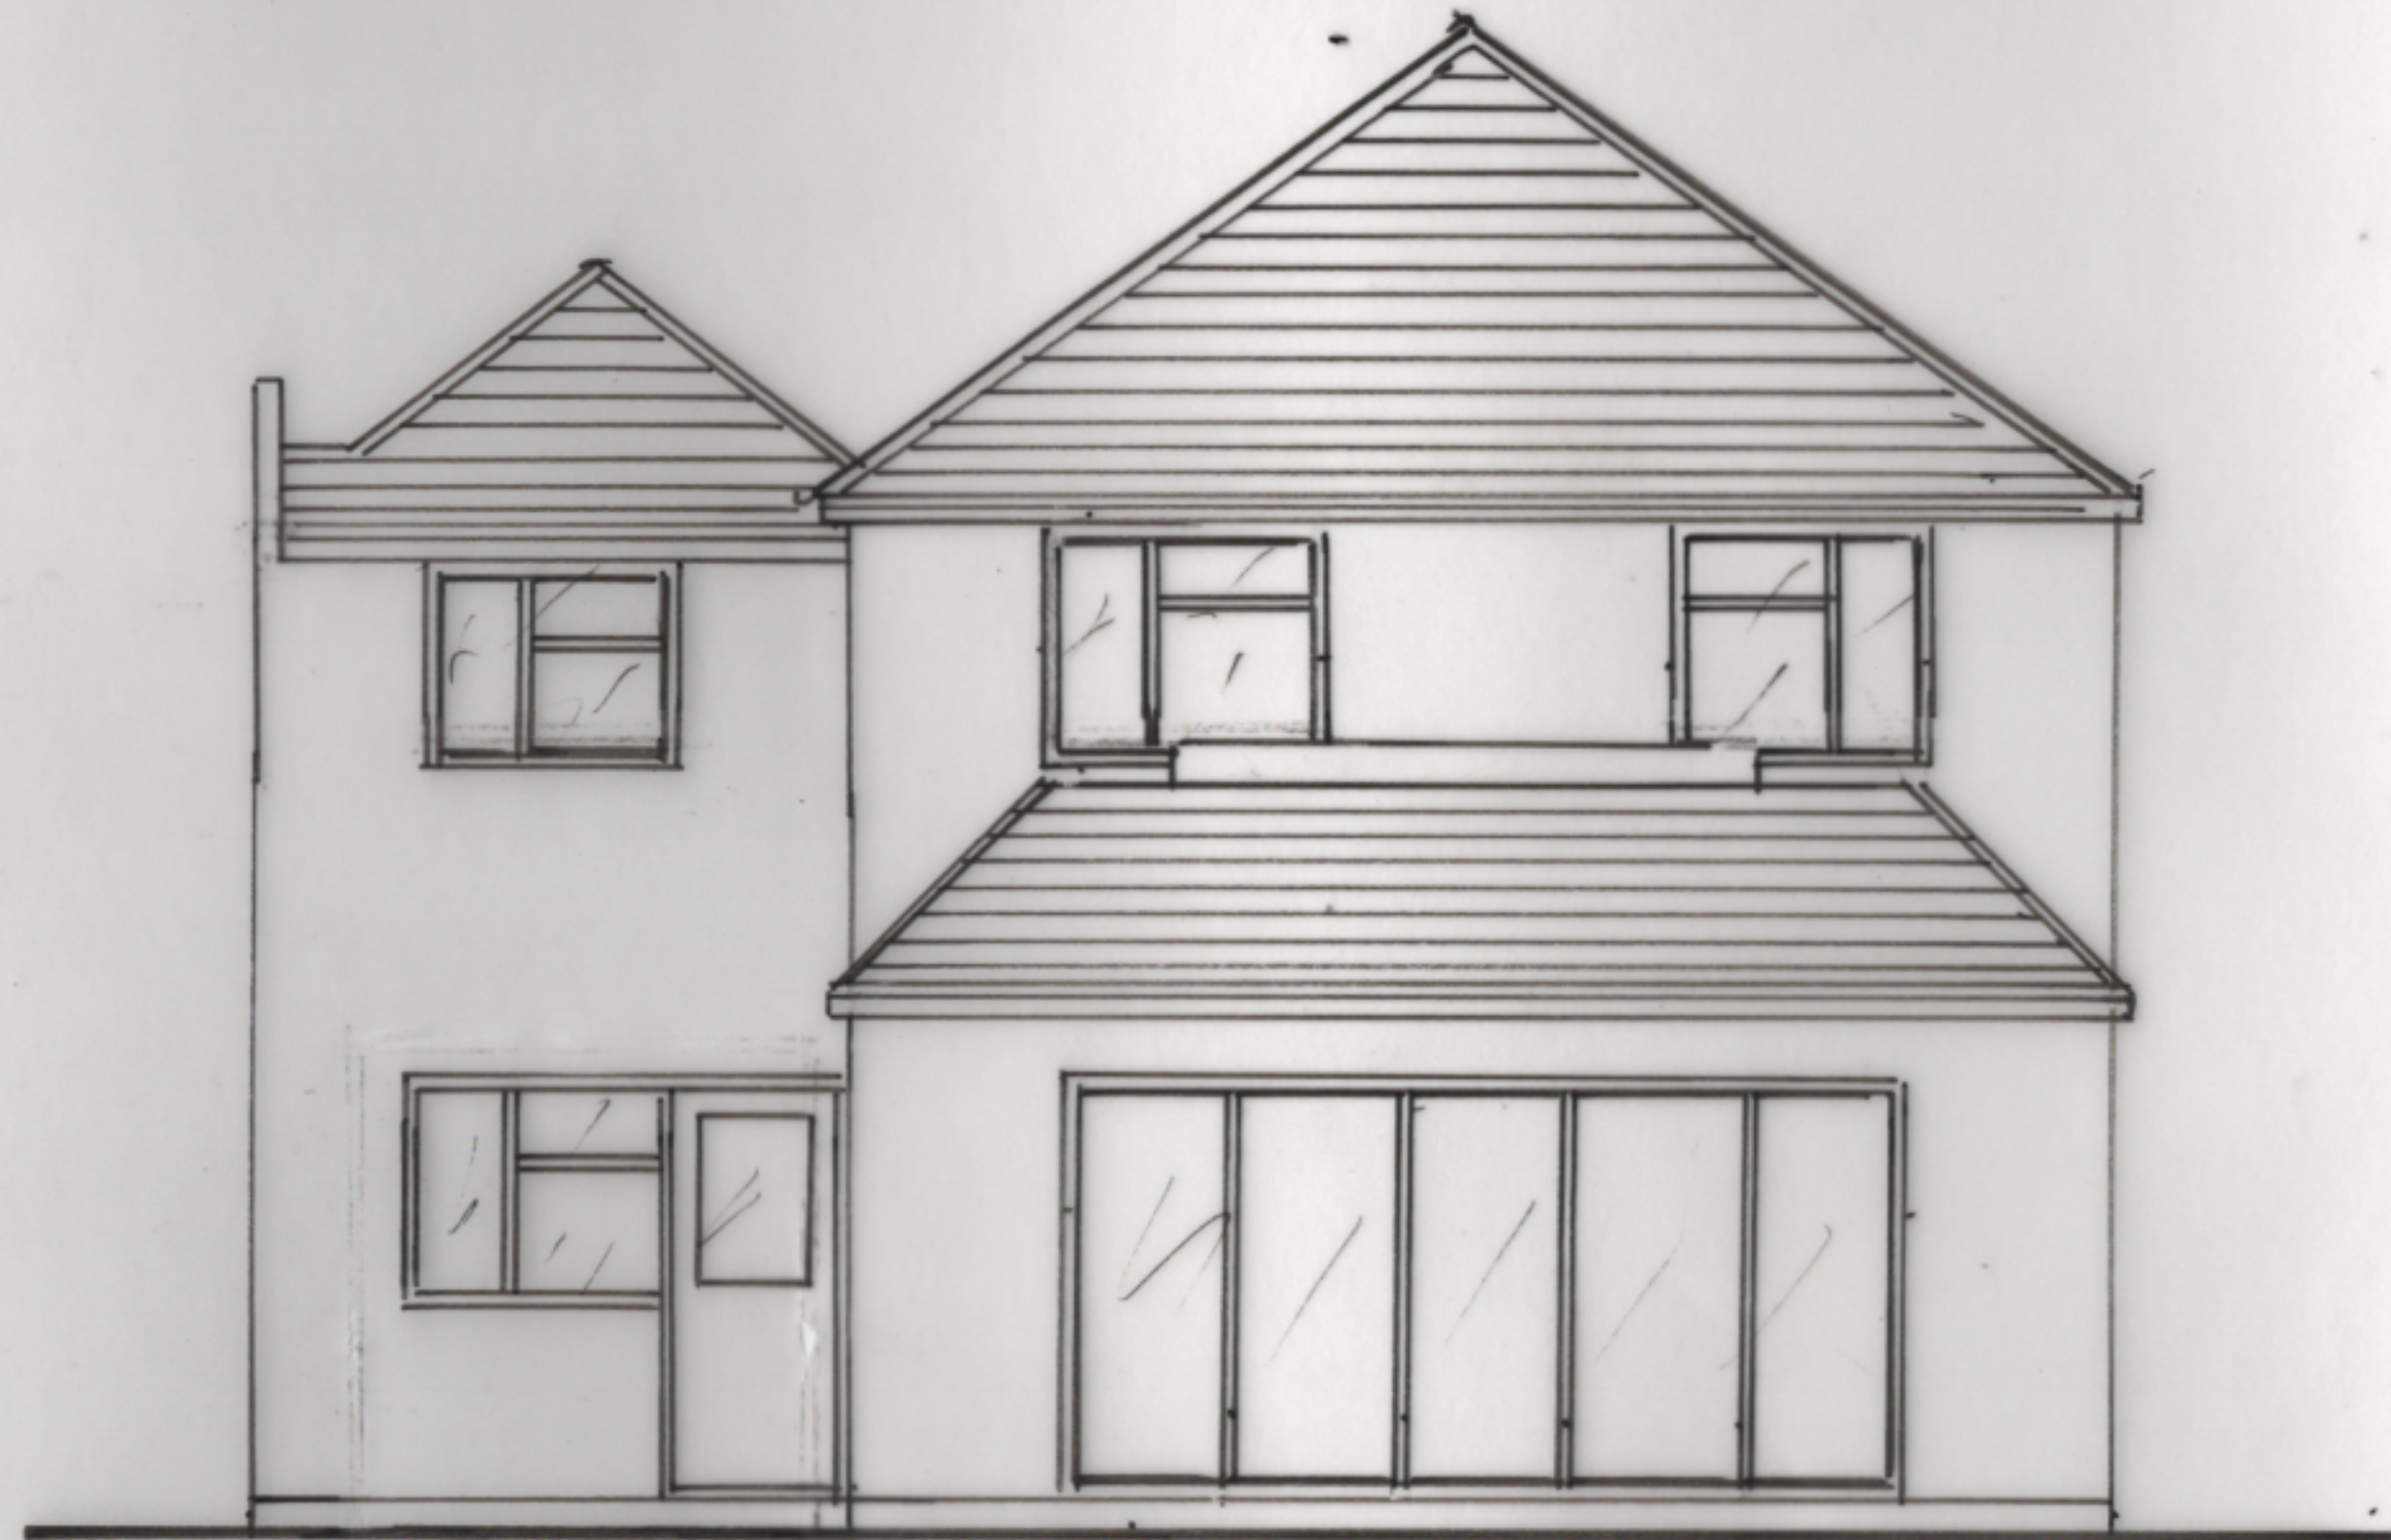

PROPOSED REAR ELEVATION 1:50