


Notes:


dimensions:
All building and site dimensions, levels and sewer invert levels at connection points are to be checked and verified on site by the contractor before the commencement of works. All dimensions are to be checked prior to the placement of orders for materials or the fabrication of work and any discrepancy, omission or error is to be reported to the Architect immediately for verification.

specification:
The Contractor is to comply with current Building Legislation, British Standard Specifications, Building Regulations etc. whether or not specifically stated on this drawing. This drawing must be checked against and read in conjunction with any structural or other relevant specialist and design documentation provided.


NOTE: the glass upgrade to the existing balustrading and privacy screens is to be toughened and laminated clear safety glass to balustrading specialist designer details.

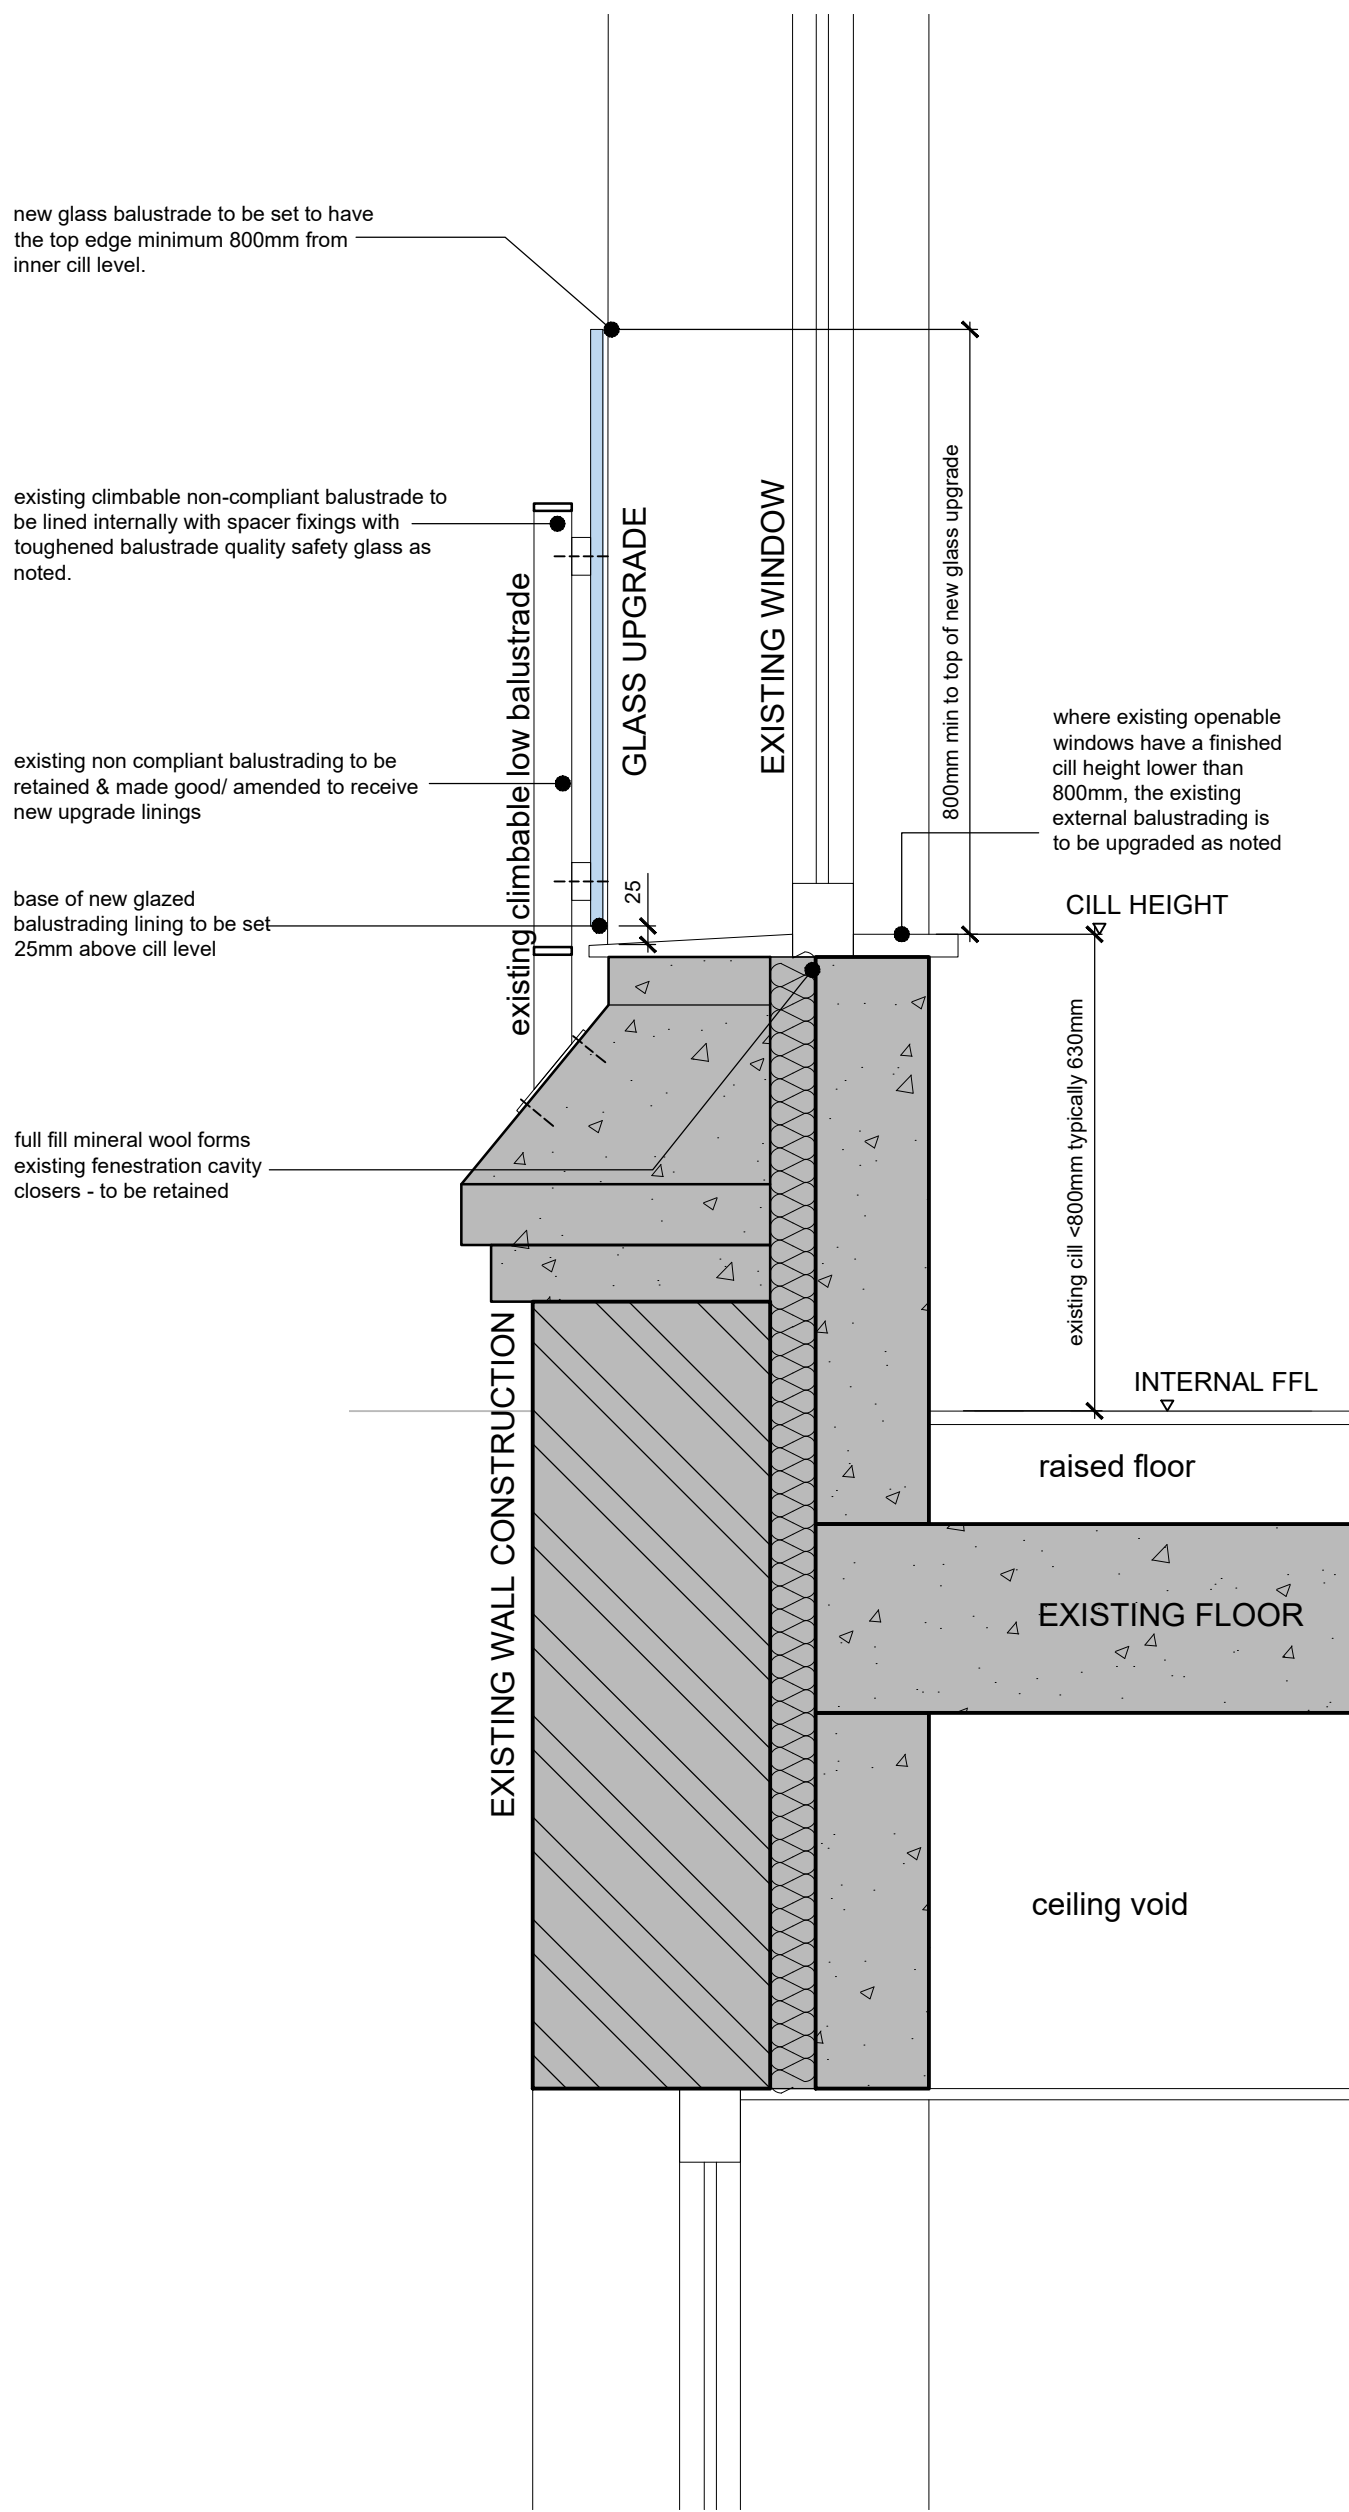


A low cill glazing - operable window balustrade upgrade

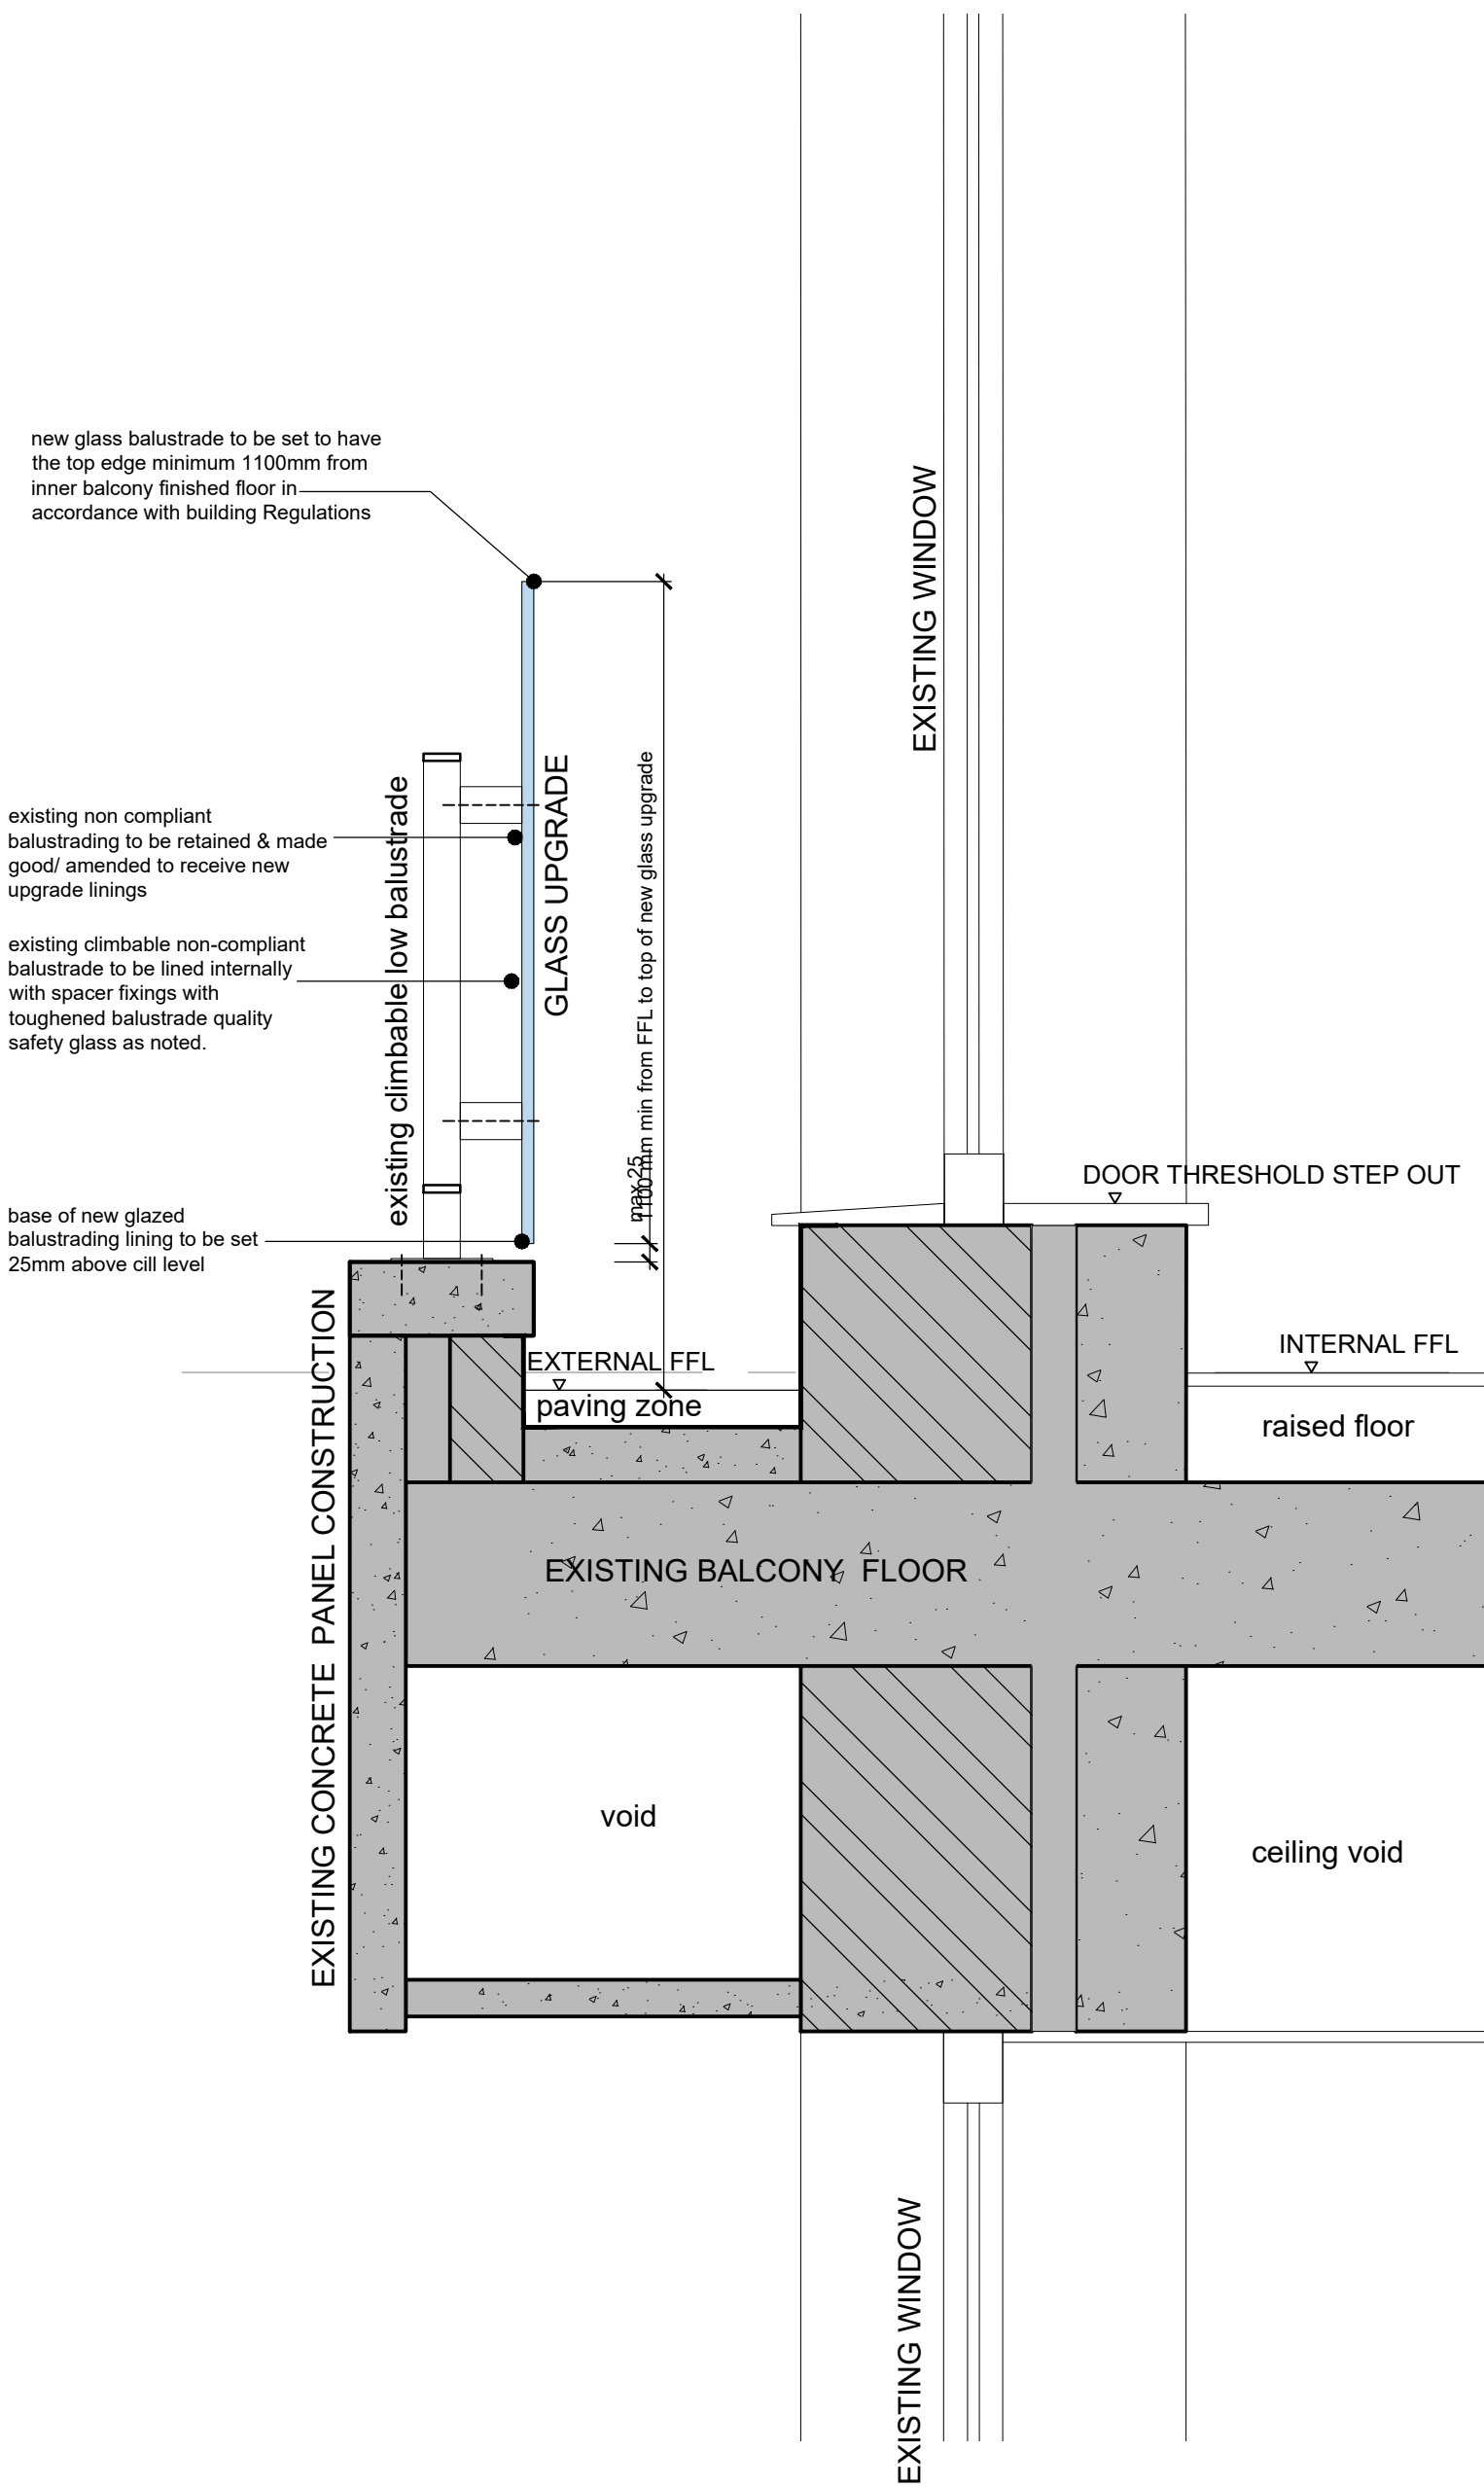

B narrow balcony - balustrade upgrade

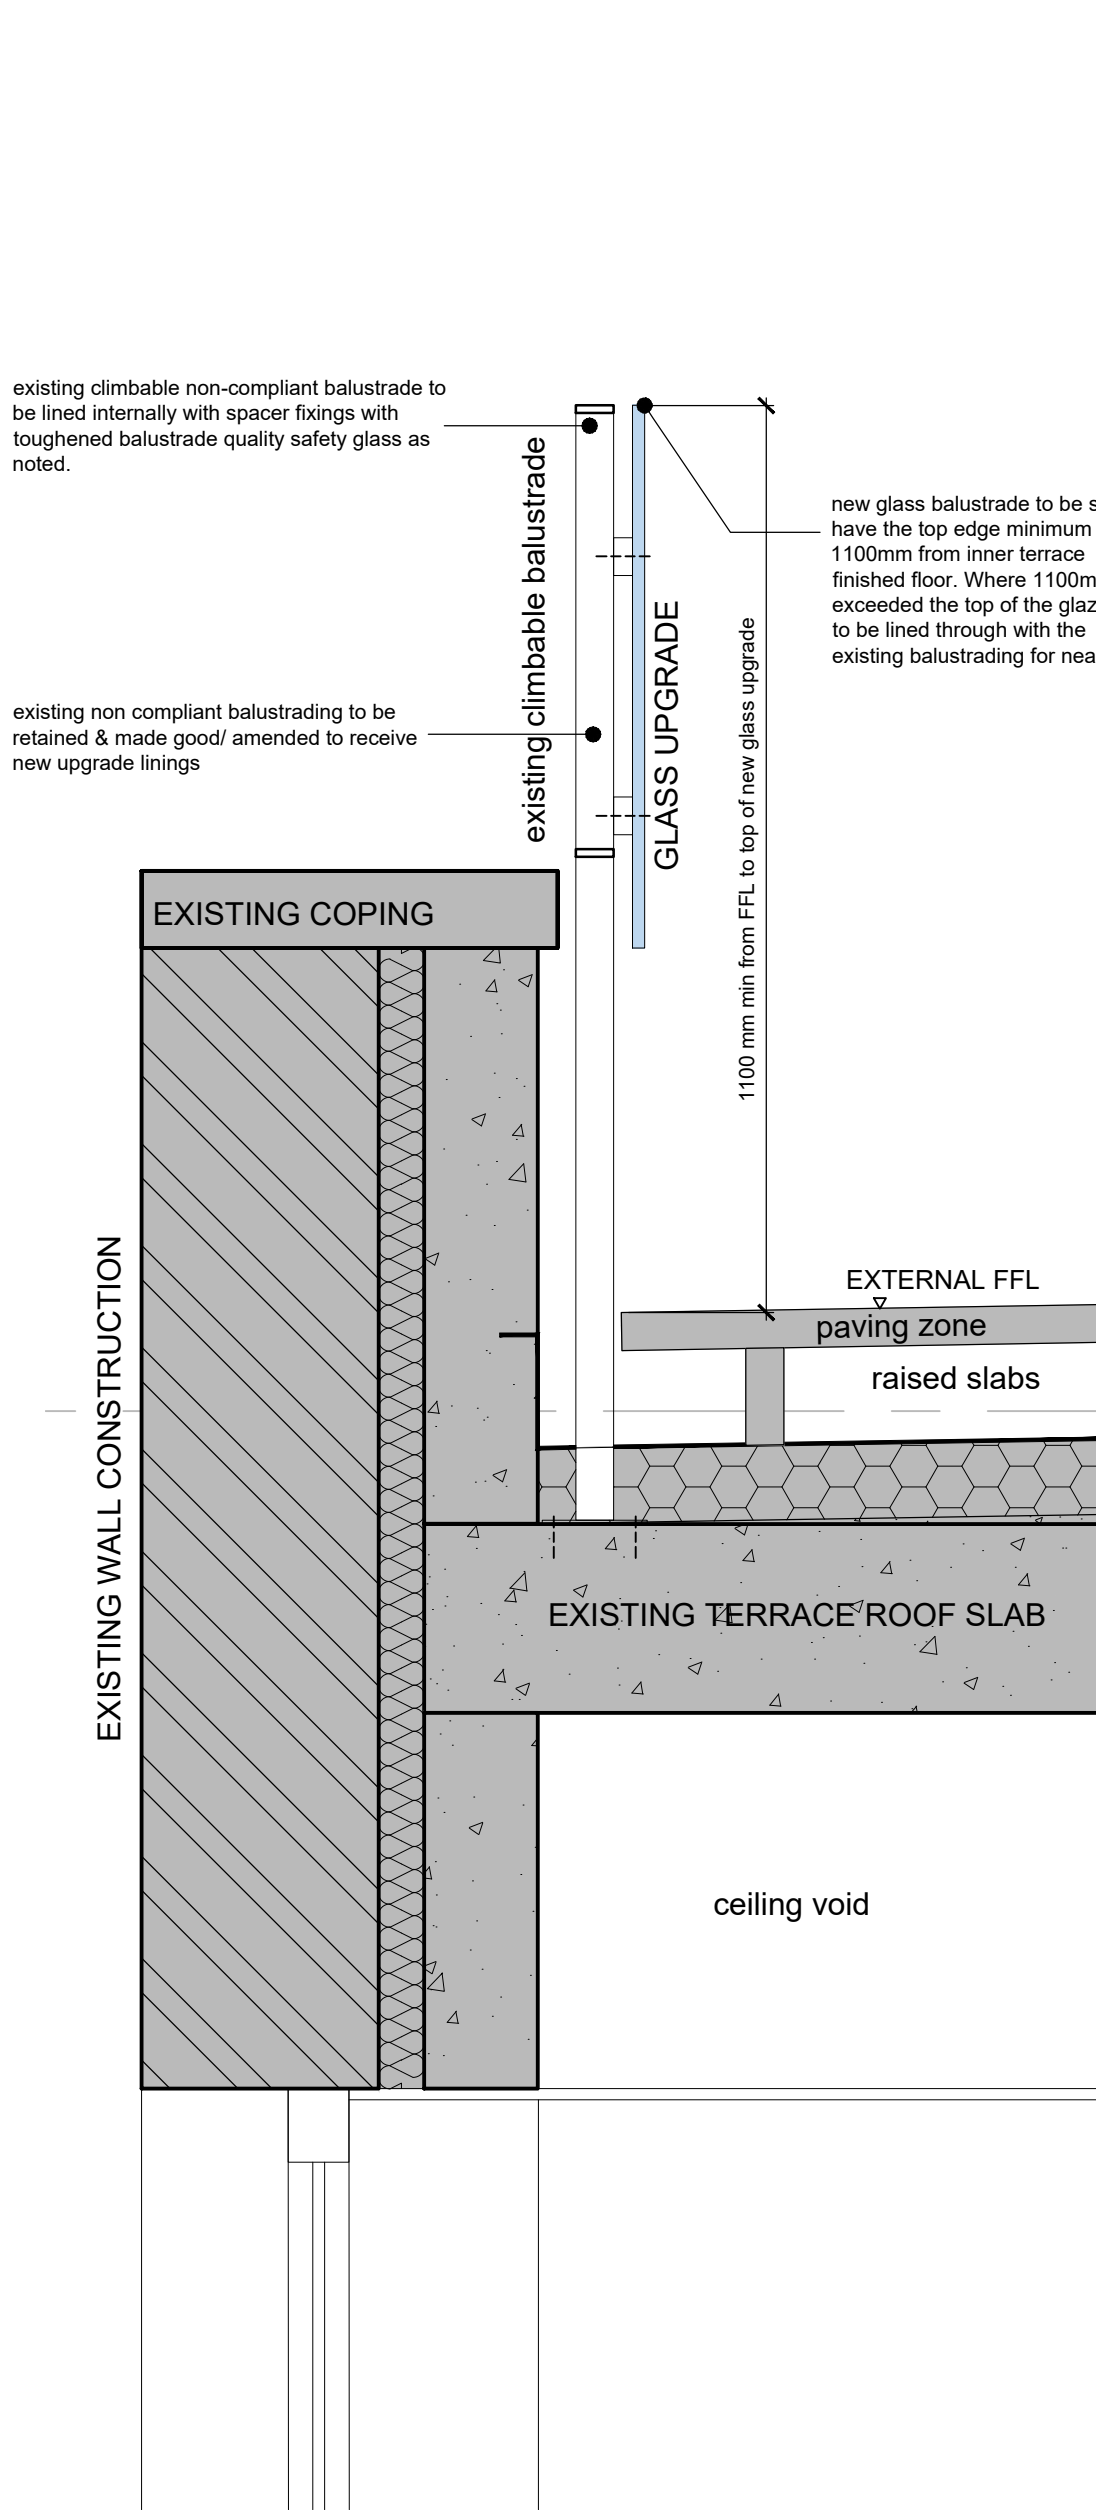


C rear terrace - balustrade upgrade

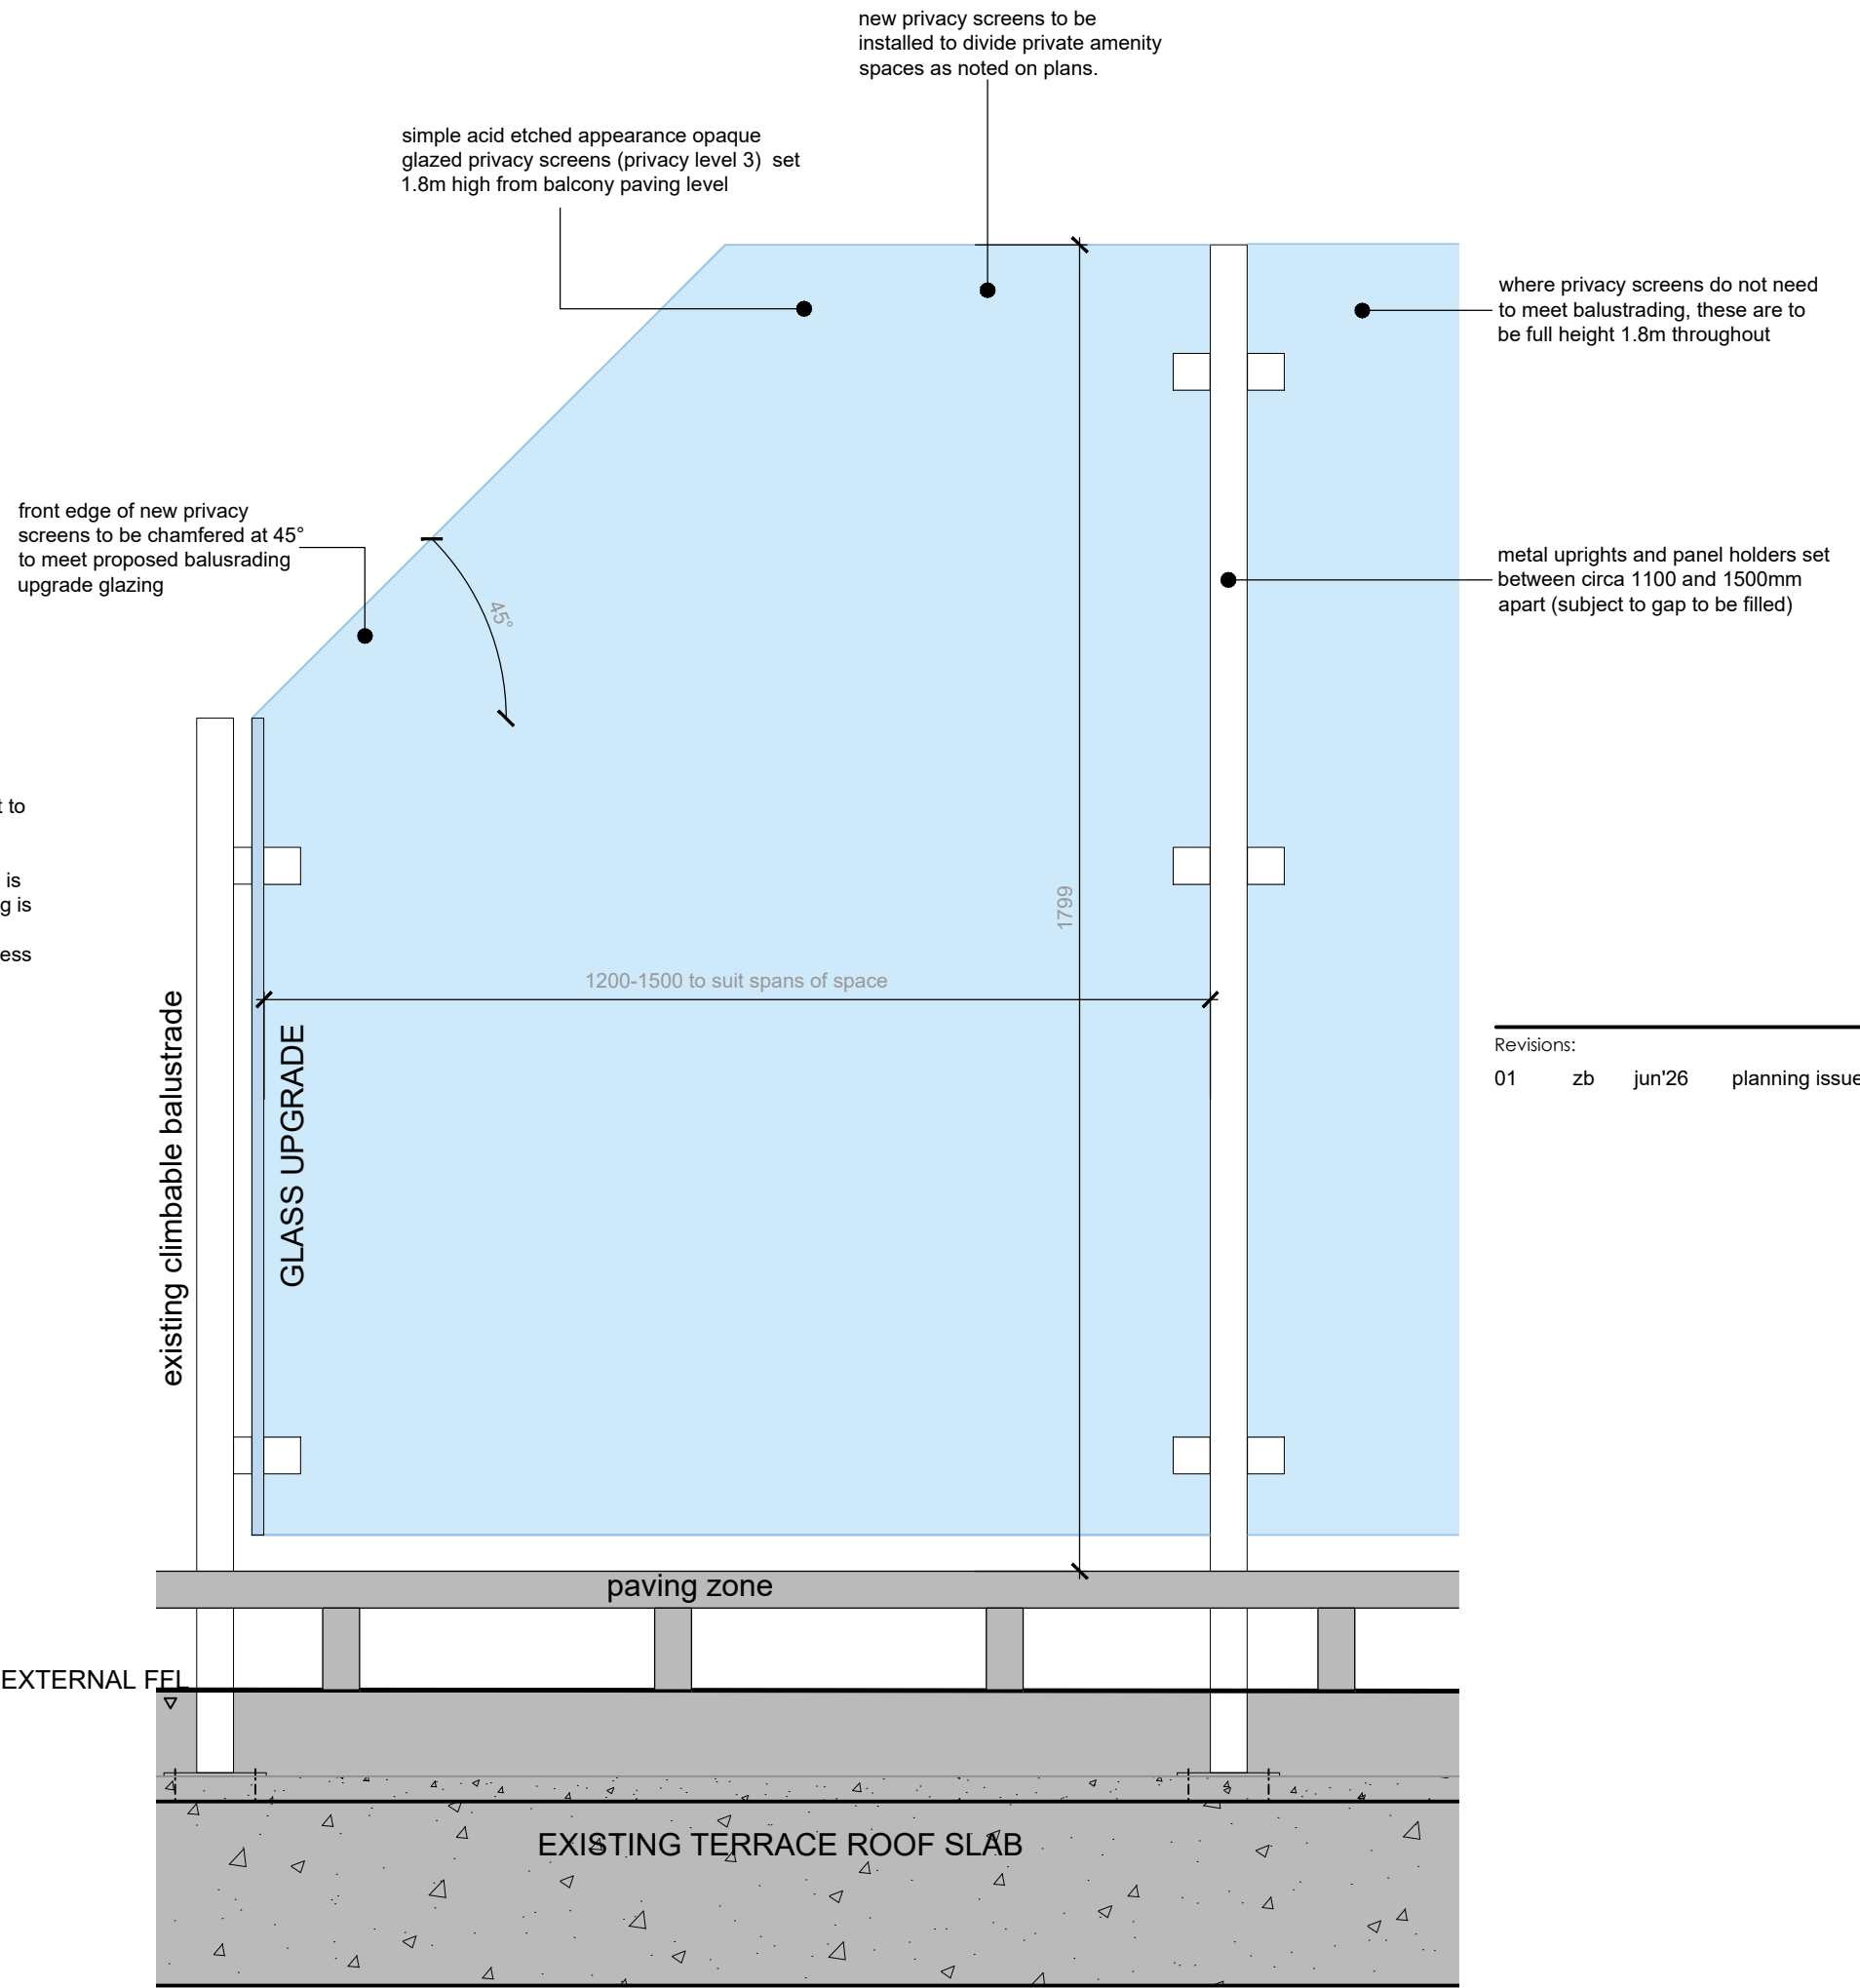

D new privacy screens

proposed balustrading upgrades & privacy screens - 1:10

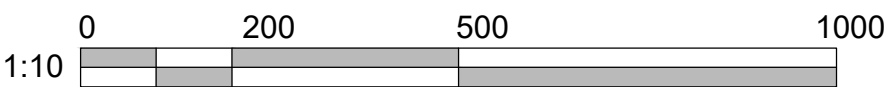

Revisions:			
01	zb	jun'26	planning issue

PLANNING

CLIENT:
Watercastle Ltd

SITE:
Abbey Wharf, 57-75 Kings Road
Reading
RG1 3AB

TITLE:
Balustrading
& privacy screen details



head office:

newport:
first floor, 5 gold tops,
newport, south wales. np20 4pg
tel: 01633 245020

e: mail: info@jdwarchitects.co.uk
w: www.jdwarchitects.co.uk

SCALE AT A1:	DATE:	DRAWN:	CHECKED:	SHEET: OF:
1:10	jun'26	zb	jw	- -
PROJECT NO:	DRAWING NO:	Suitability Ref:	REVISION:	
jw1231	155	PL	01	

this drawing is copyright of the architect and may not be reproduced without licence