
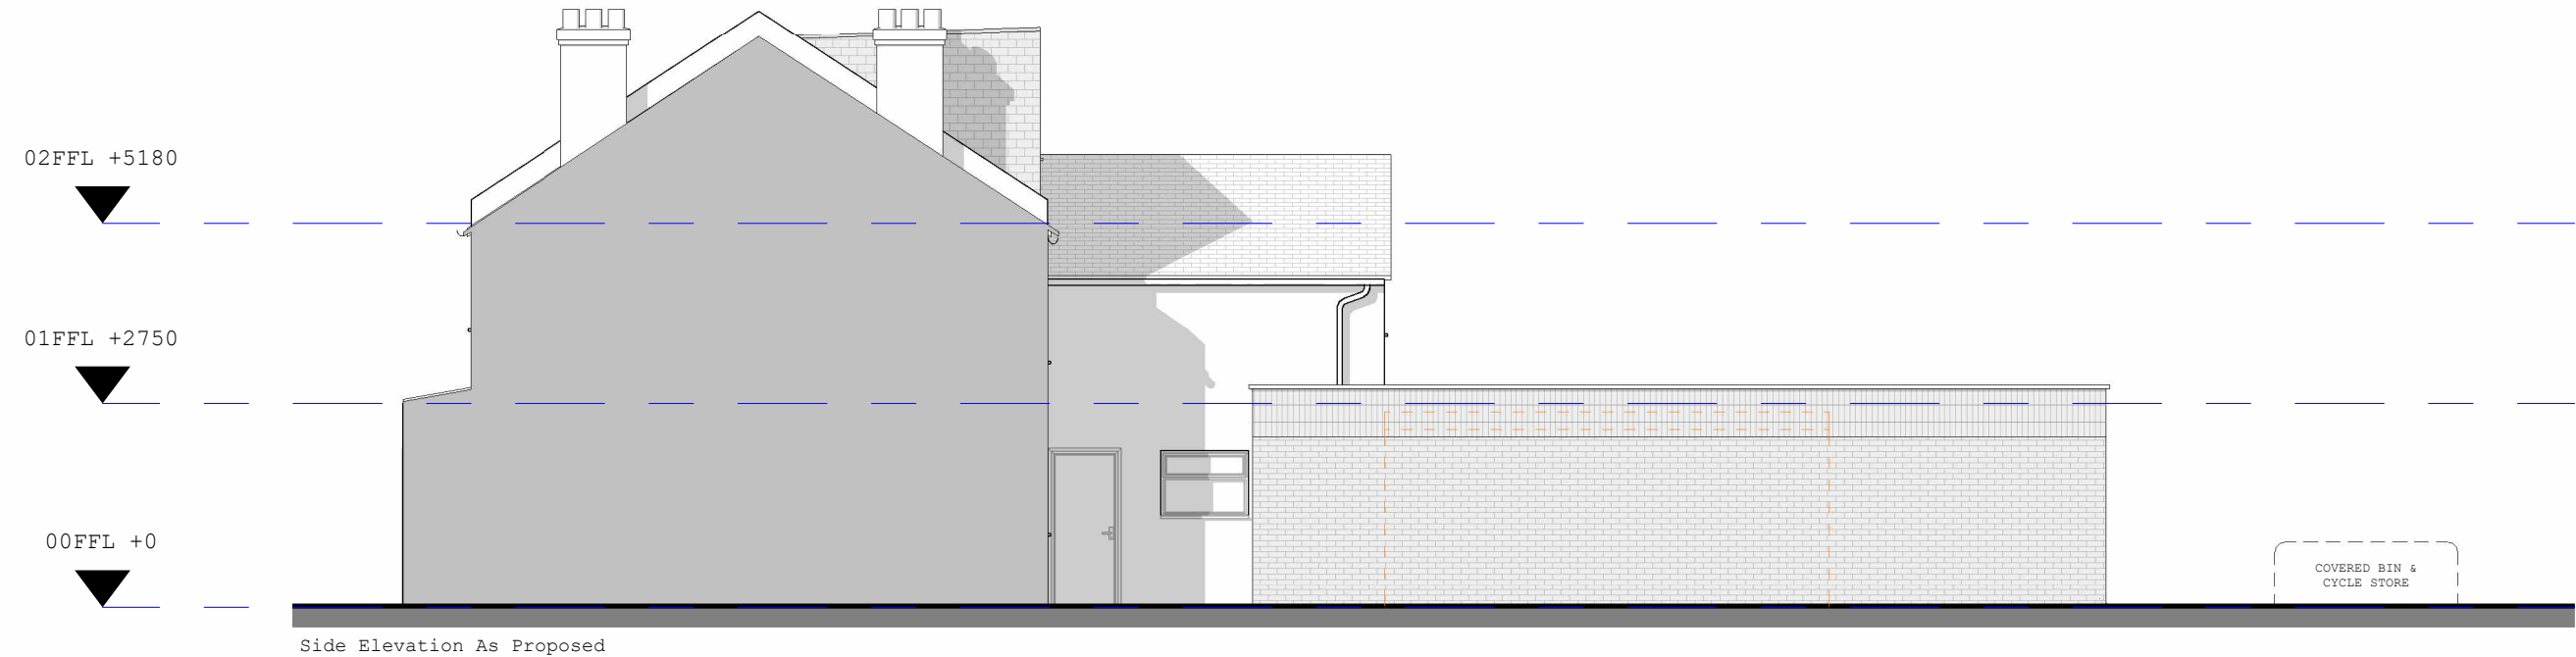


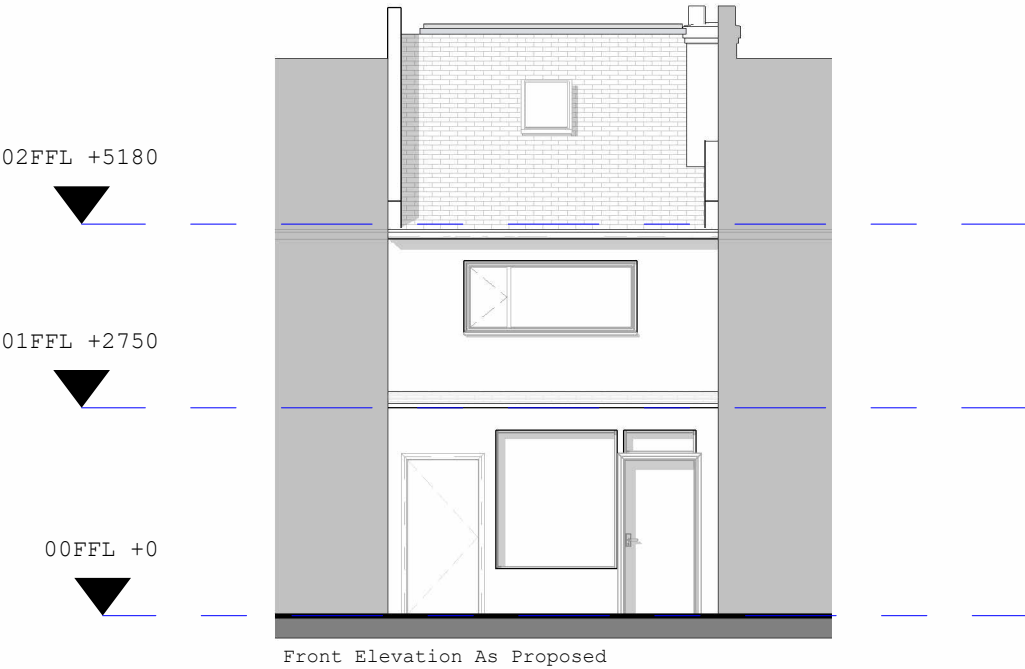

Collaborating with:
Manjit Gill

Job: 1165 Drawing: 05-10 Revision:

Project:
Tilehurst Cobbler
Reading, RG31 5AR

Drawing:
Elevations As Proposed

Date: **JUL 2026** Status: **Planning**

Drawn By: **AG & JL** Checked By: **EM**



Colony Architects Ltd.
The Wine Store, Brewery
Court, Theale, Reading, RG7 5AJ

+44 (0)118 380 0328
hello@colonyarchitects.com
colonyarchitects.com