


Reading Crown Court - Old Shire Hall, The Forbury, Reading RG1 3EH
Replacement Court Crest

Existing Crest

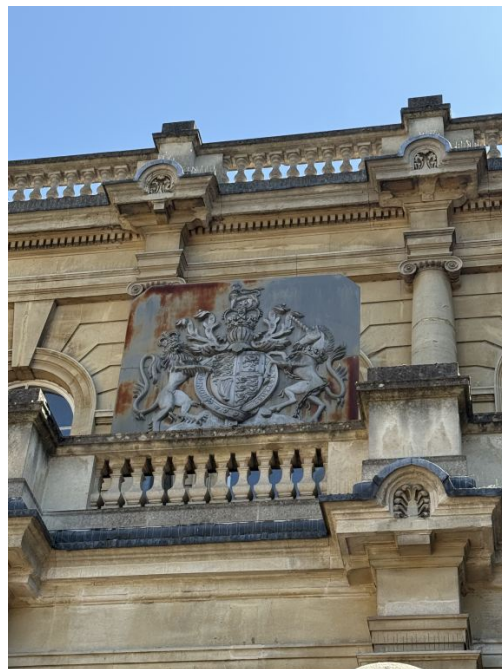

Existing court crest above main entrance.



Approx. overall size to square back panel
2000x1900mm.



Galvanised steel support frame.



Job No: JC13473

Date: 18/06/26

Drawn by: SW

Scale: NTS

Drawing No./Version: Existing signage

jcareydesign

Bespoke Furniture | Specialist Joinery

| Head Office
Unit 4, Skelton Industrial Estate, Skelton Road
Crosshills, West Yorkshire, BD20 7BY
T: 01535 637968

| Edinburgh Office
The Clubhouse, 106/4 Biggar Road
Edinburgh, EH10 7DU

jcareydesign.com