



2 Head Section  
Scale: 1:1

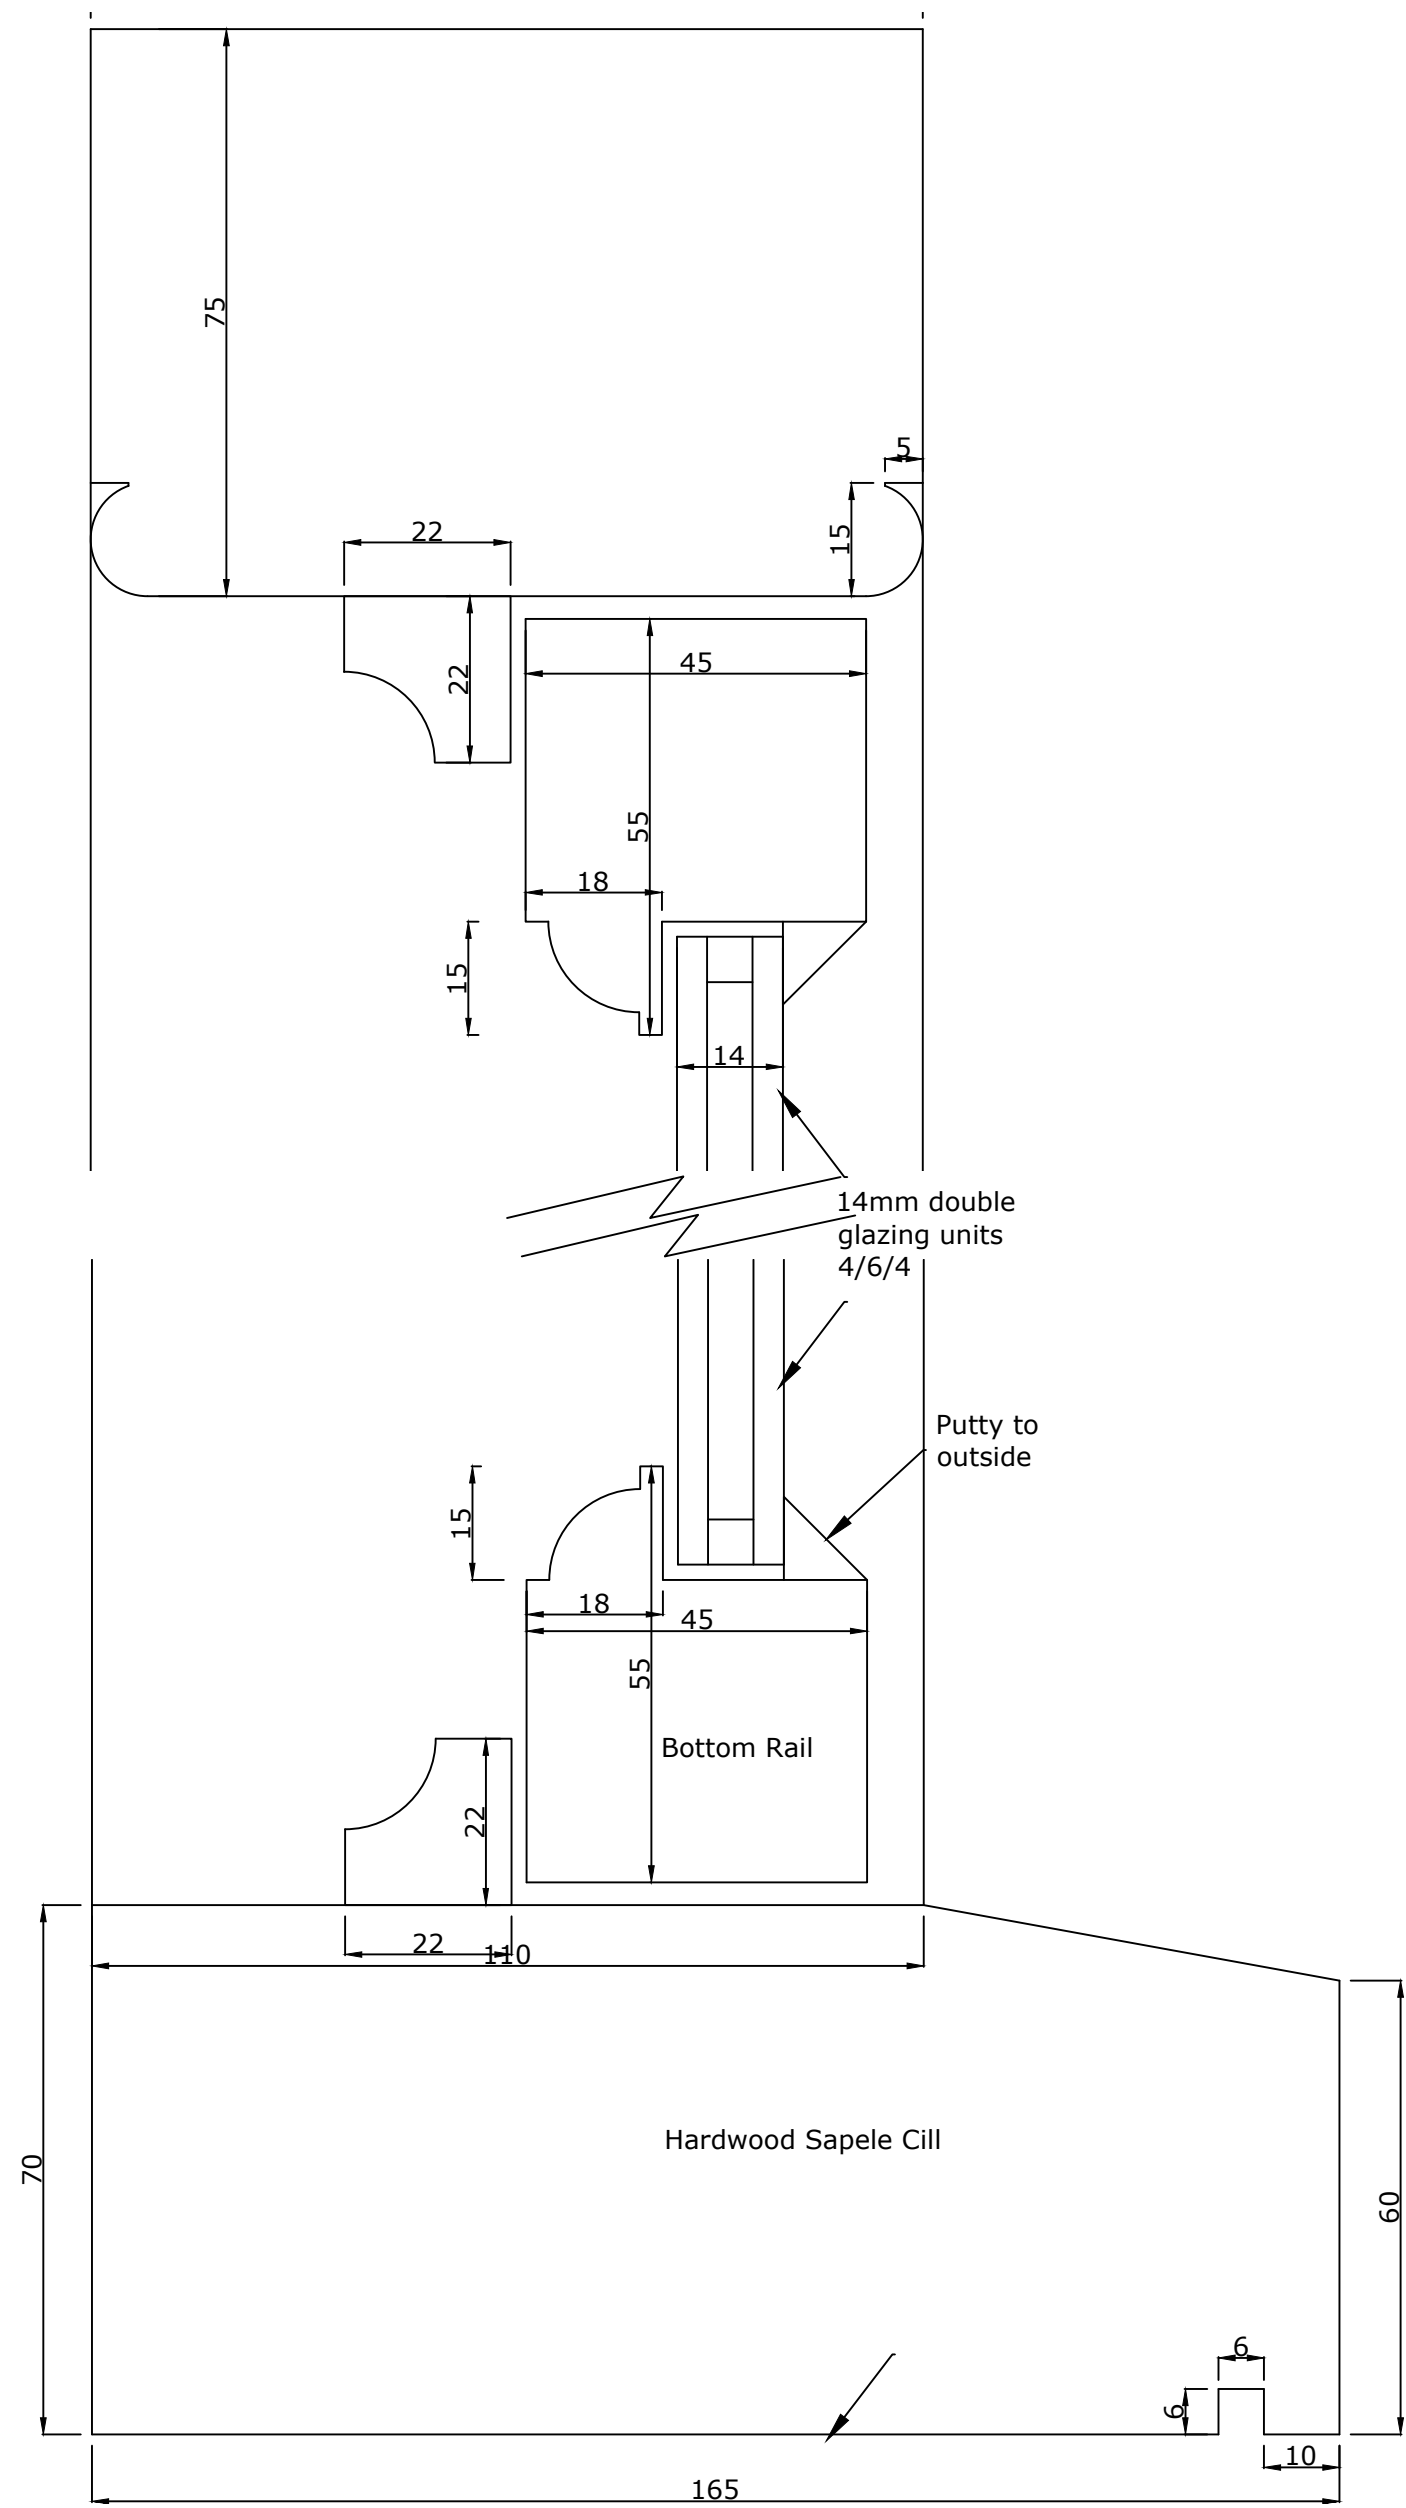


3 Cill section  
Scale: 1:1


Putty to outside

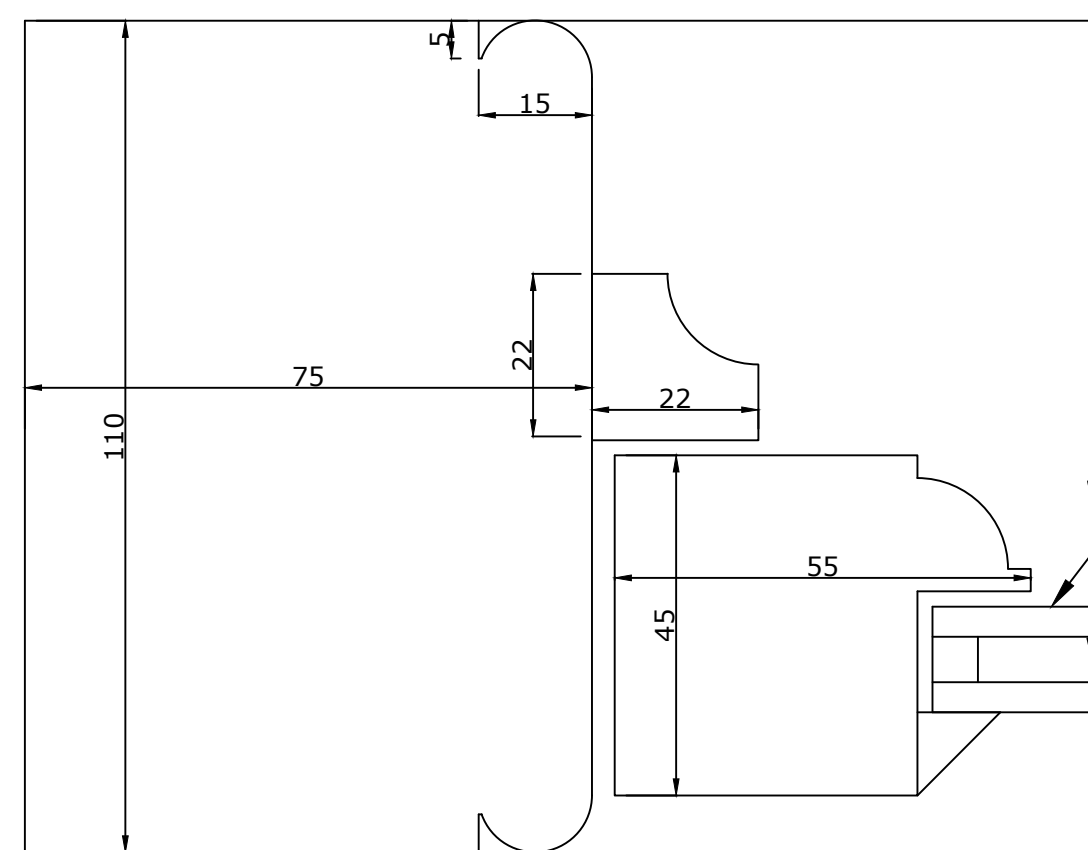


4 Jamb section  
Scale: 1:1

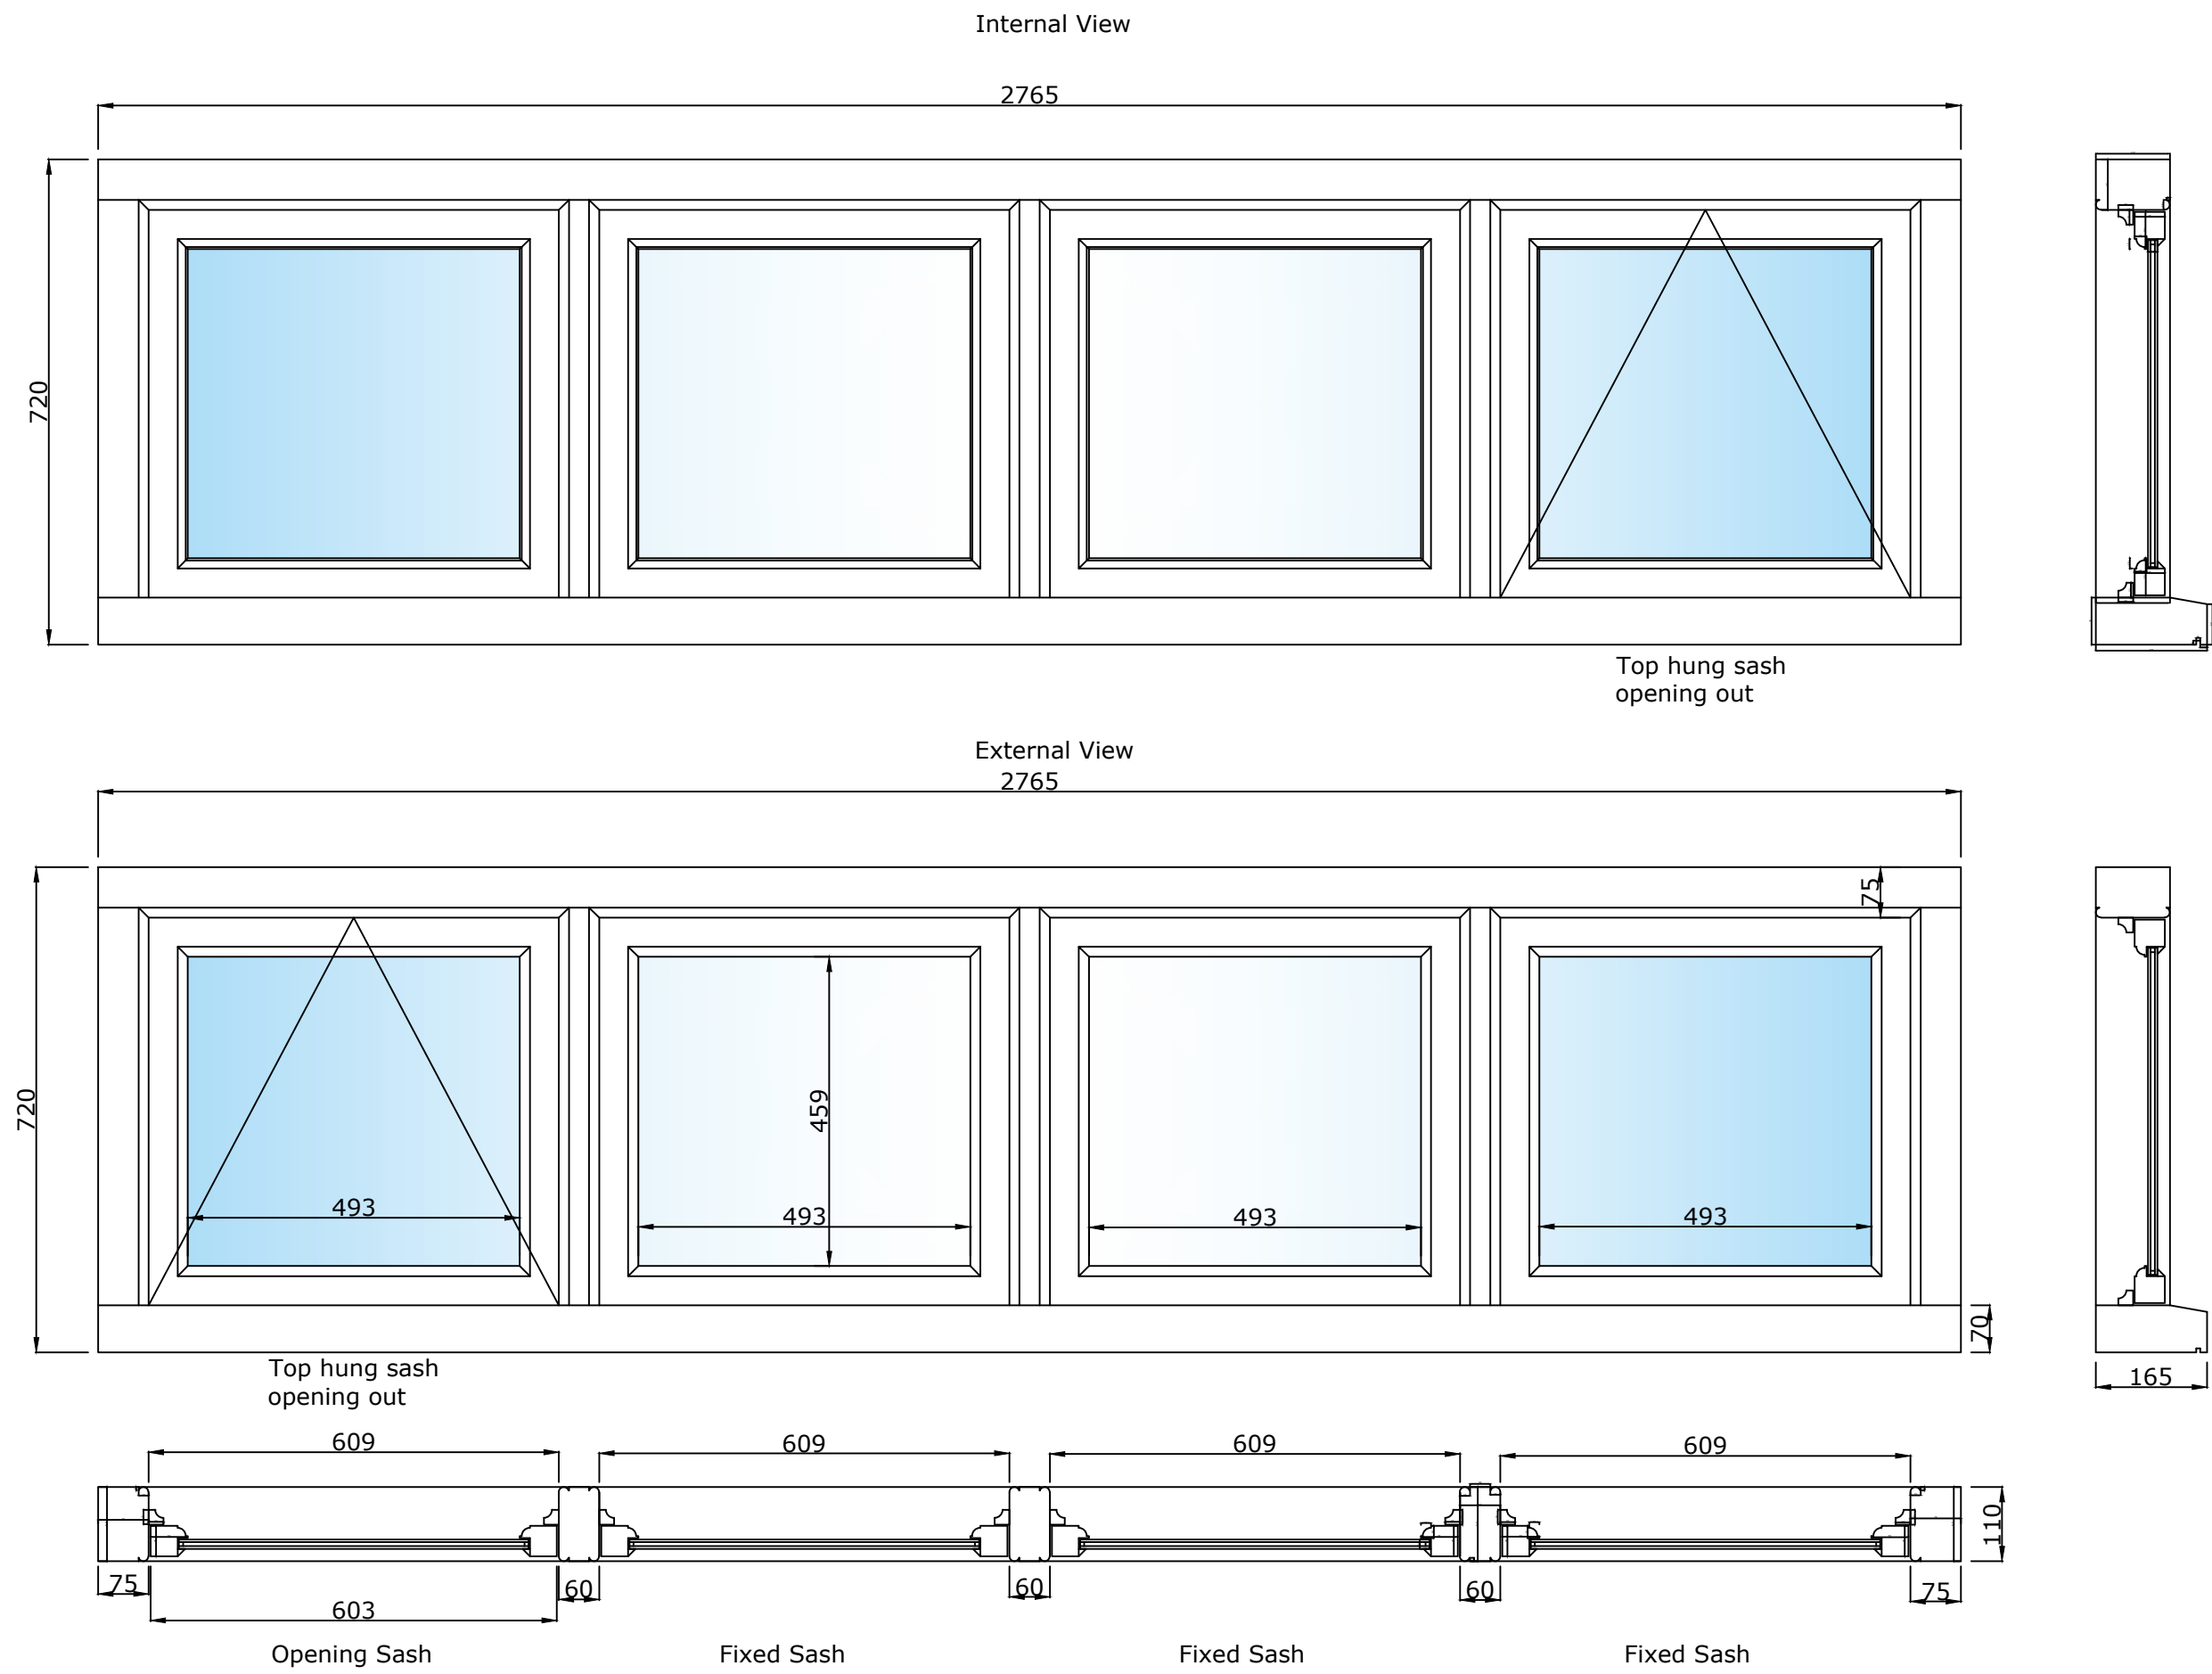

1 Plan & Elevation  
Scale: 1:10

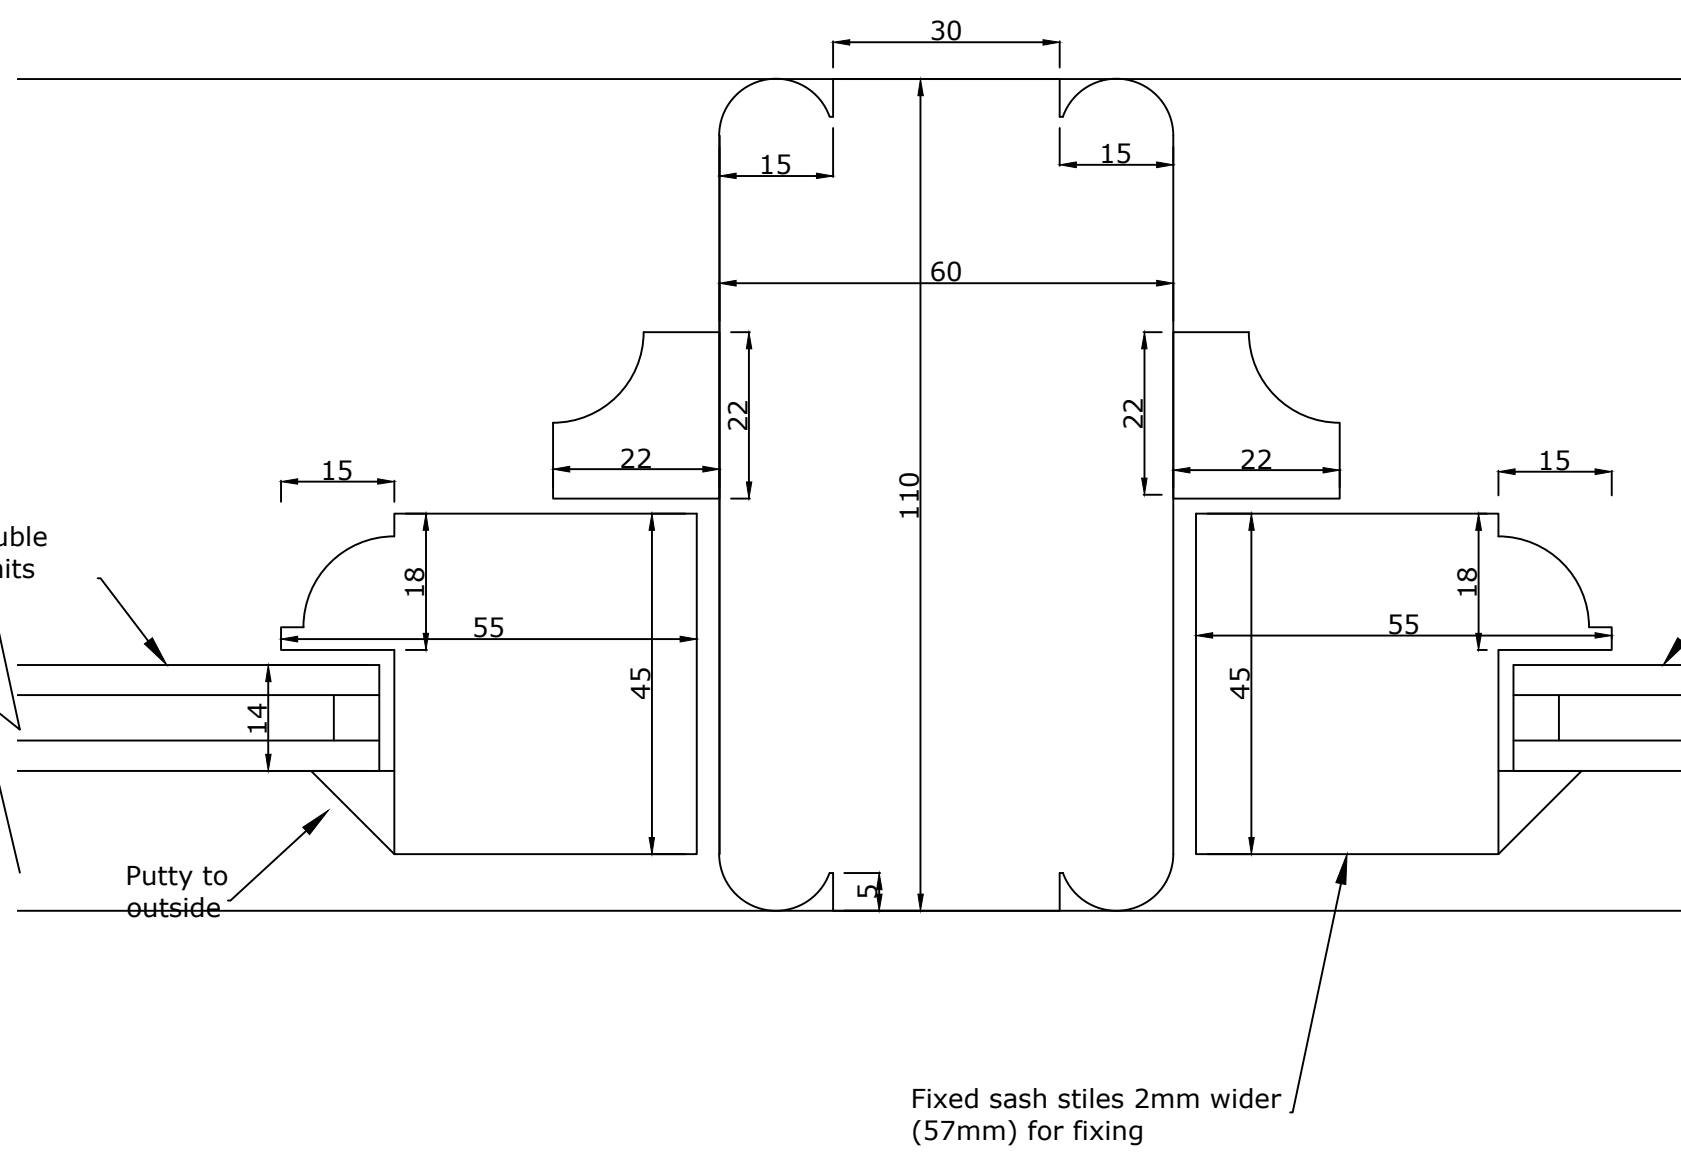

5 Mullion Section  
Scale: 1:1

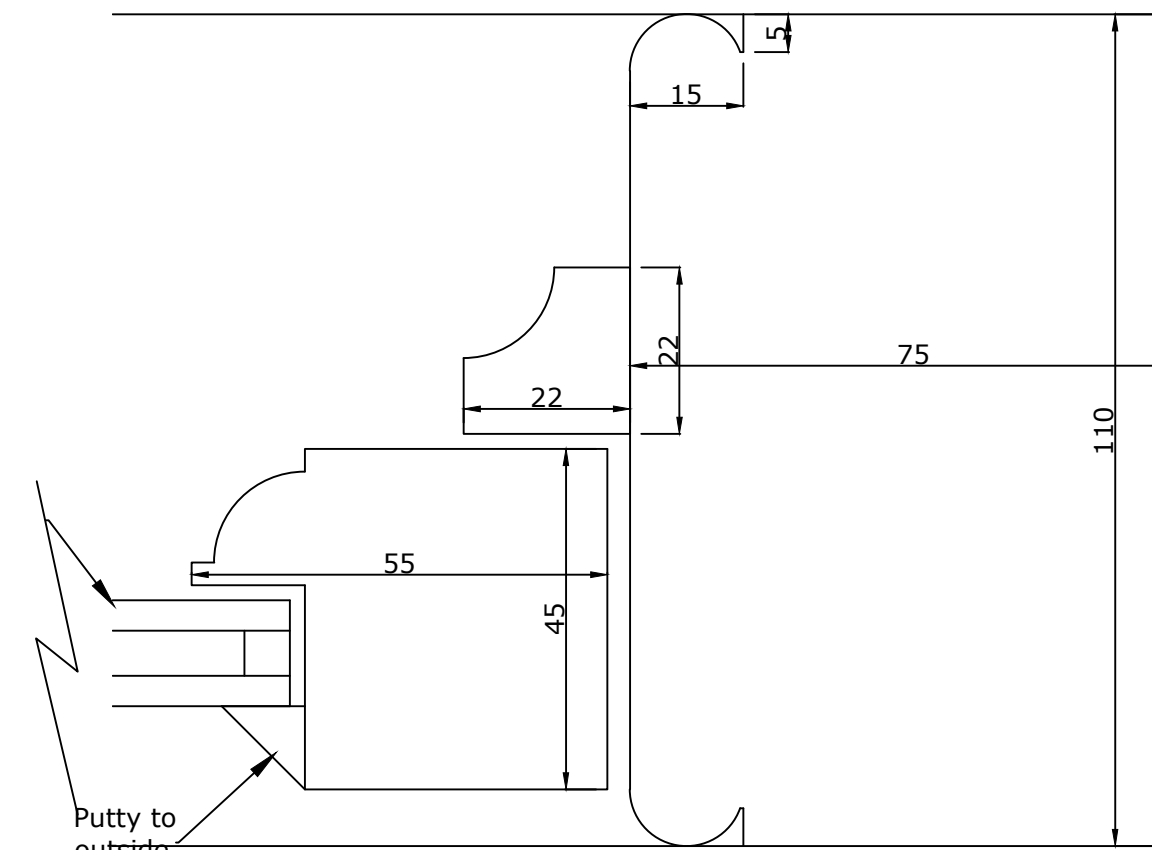

6 Jamb Section  
Scale: 1:1

General Notes

Revision Notes

| Rev | Date | Comments |
|-----|------|----------|
|     |      |          |


Hardwood casement window frame as existing. Hardwood Sapele cill with hardwood sashes. 14mm clear double glazing units with U Value 1.5W/m<sup>2</sup>K to part K of current building regulations.

Glass units 4.6.4 KS soft coat low e with Krypton gas. toughened glass with standard spacer bars.

Ironmongery by others.

All dimensions to be checked on site before manufacture.

FOR APPROVAL

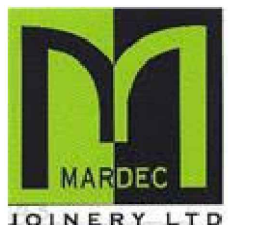

Mardec Joinery Ltd  
5a Coombe Avenue Croydon CRO 5SD  
tel: 020 8688 3289  
m: 07770 625948

Client

ASH CONTRACTING LTD

Project

West House Erleigh Rd Reading RG1

Title

Casement Windows

| Scale       | Date       |
|-------------|------------|
| 1:10 & 1:1  | 09.07.2026 |
| Drawing no. | Revision   |
| Mardec- 001 |            |
| Drawn by    | TH         |