





Ordnance Survey, (c) Crown Copyright 2021. All rights reserved. Licence number 100022432

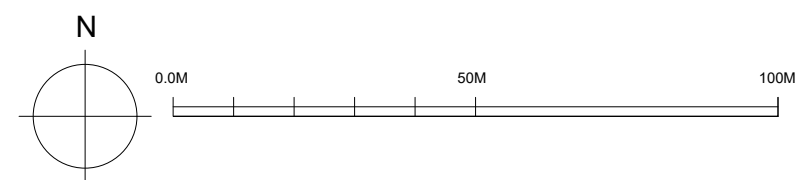

1:1250@A1

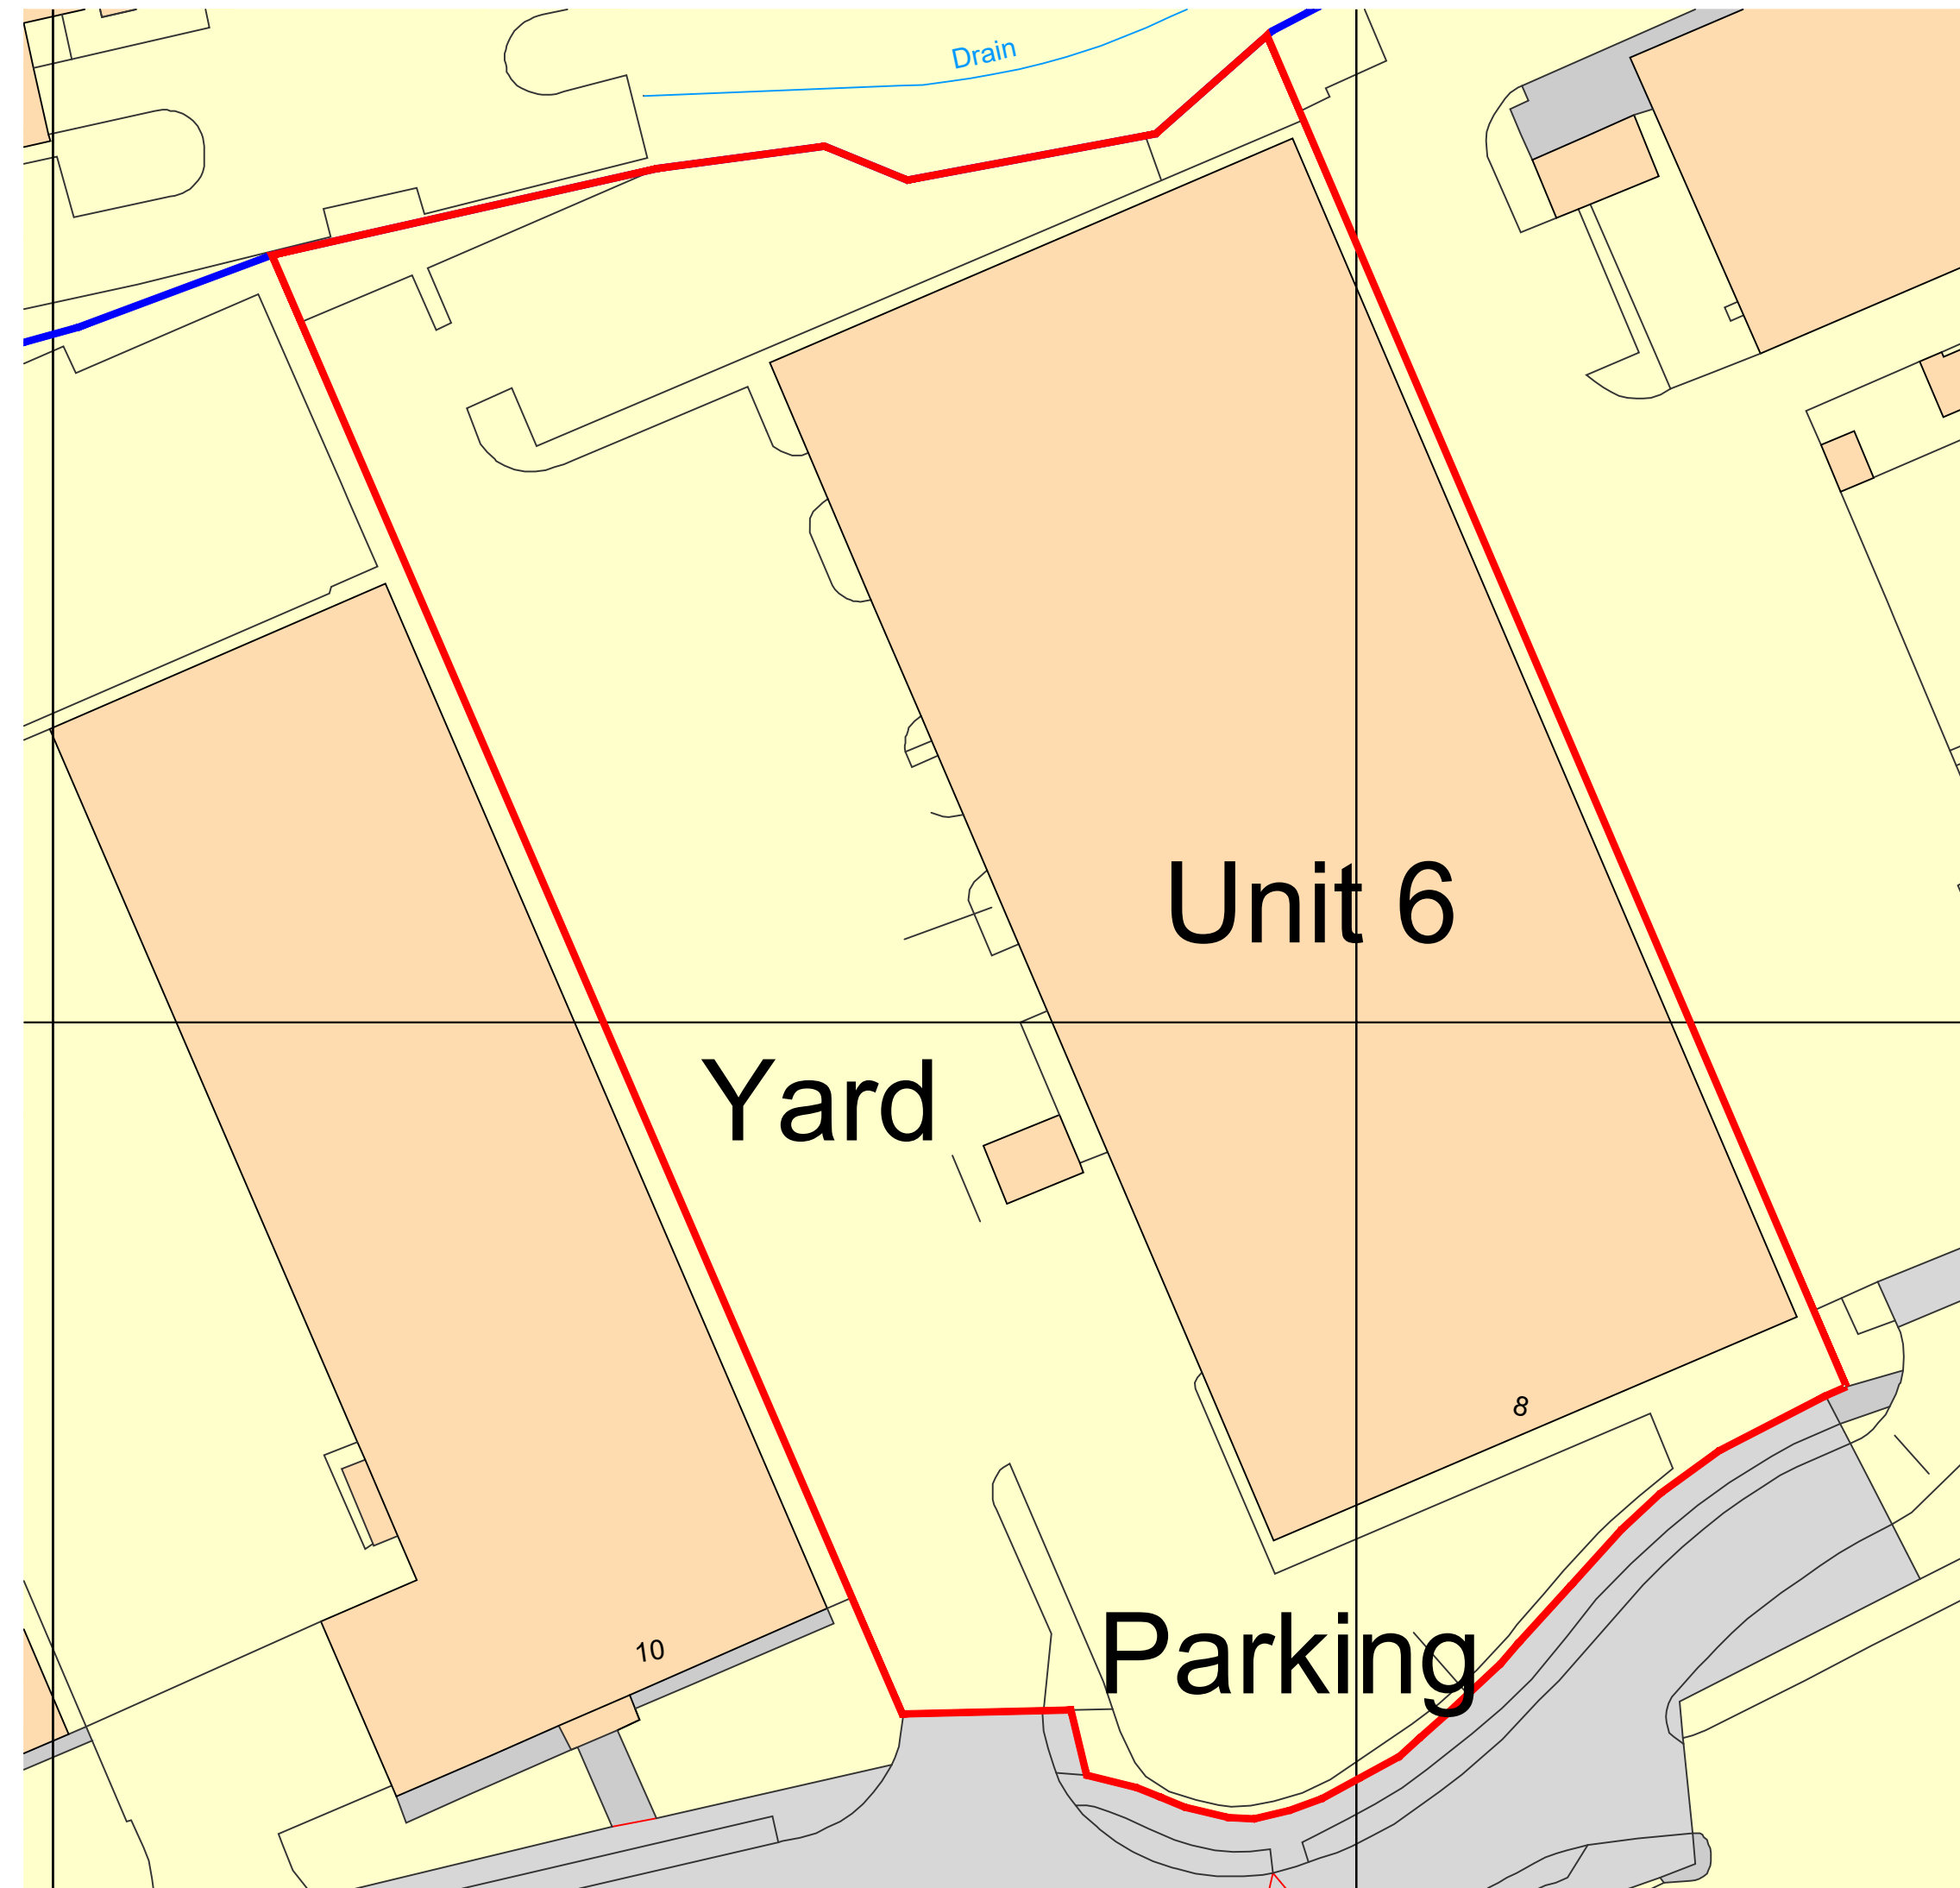

1:500@A1

UNIT 6 WORTON GRANGE
READING