



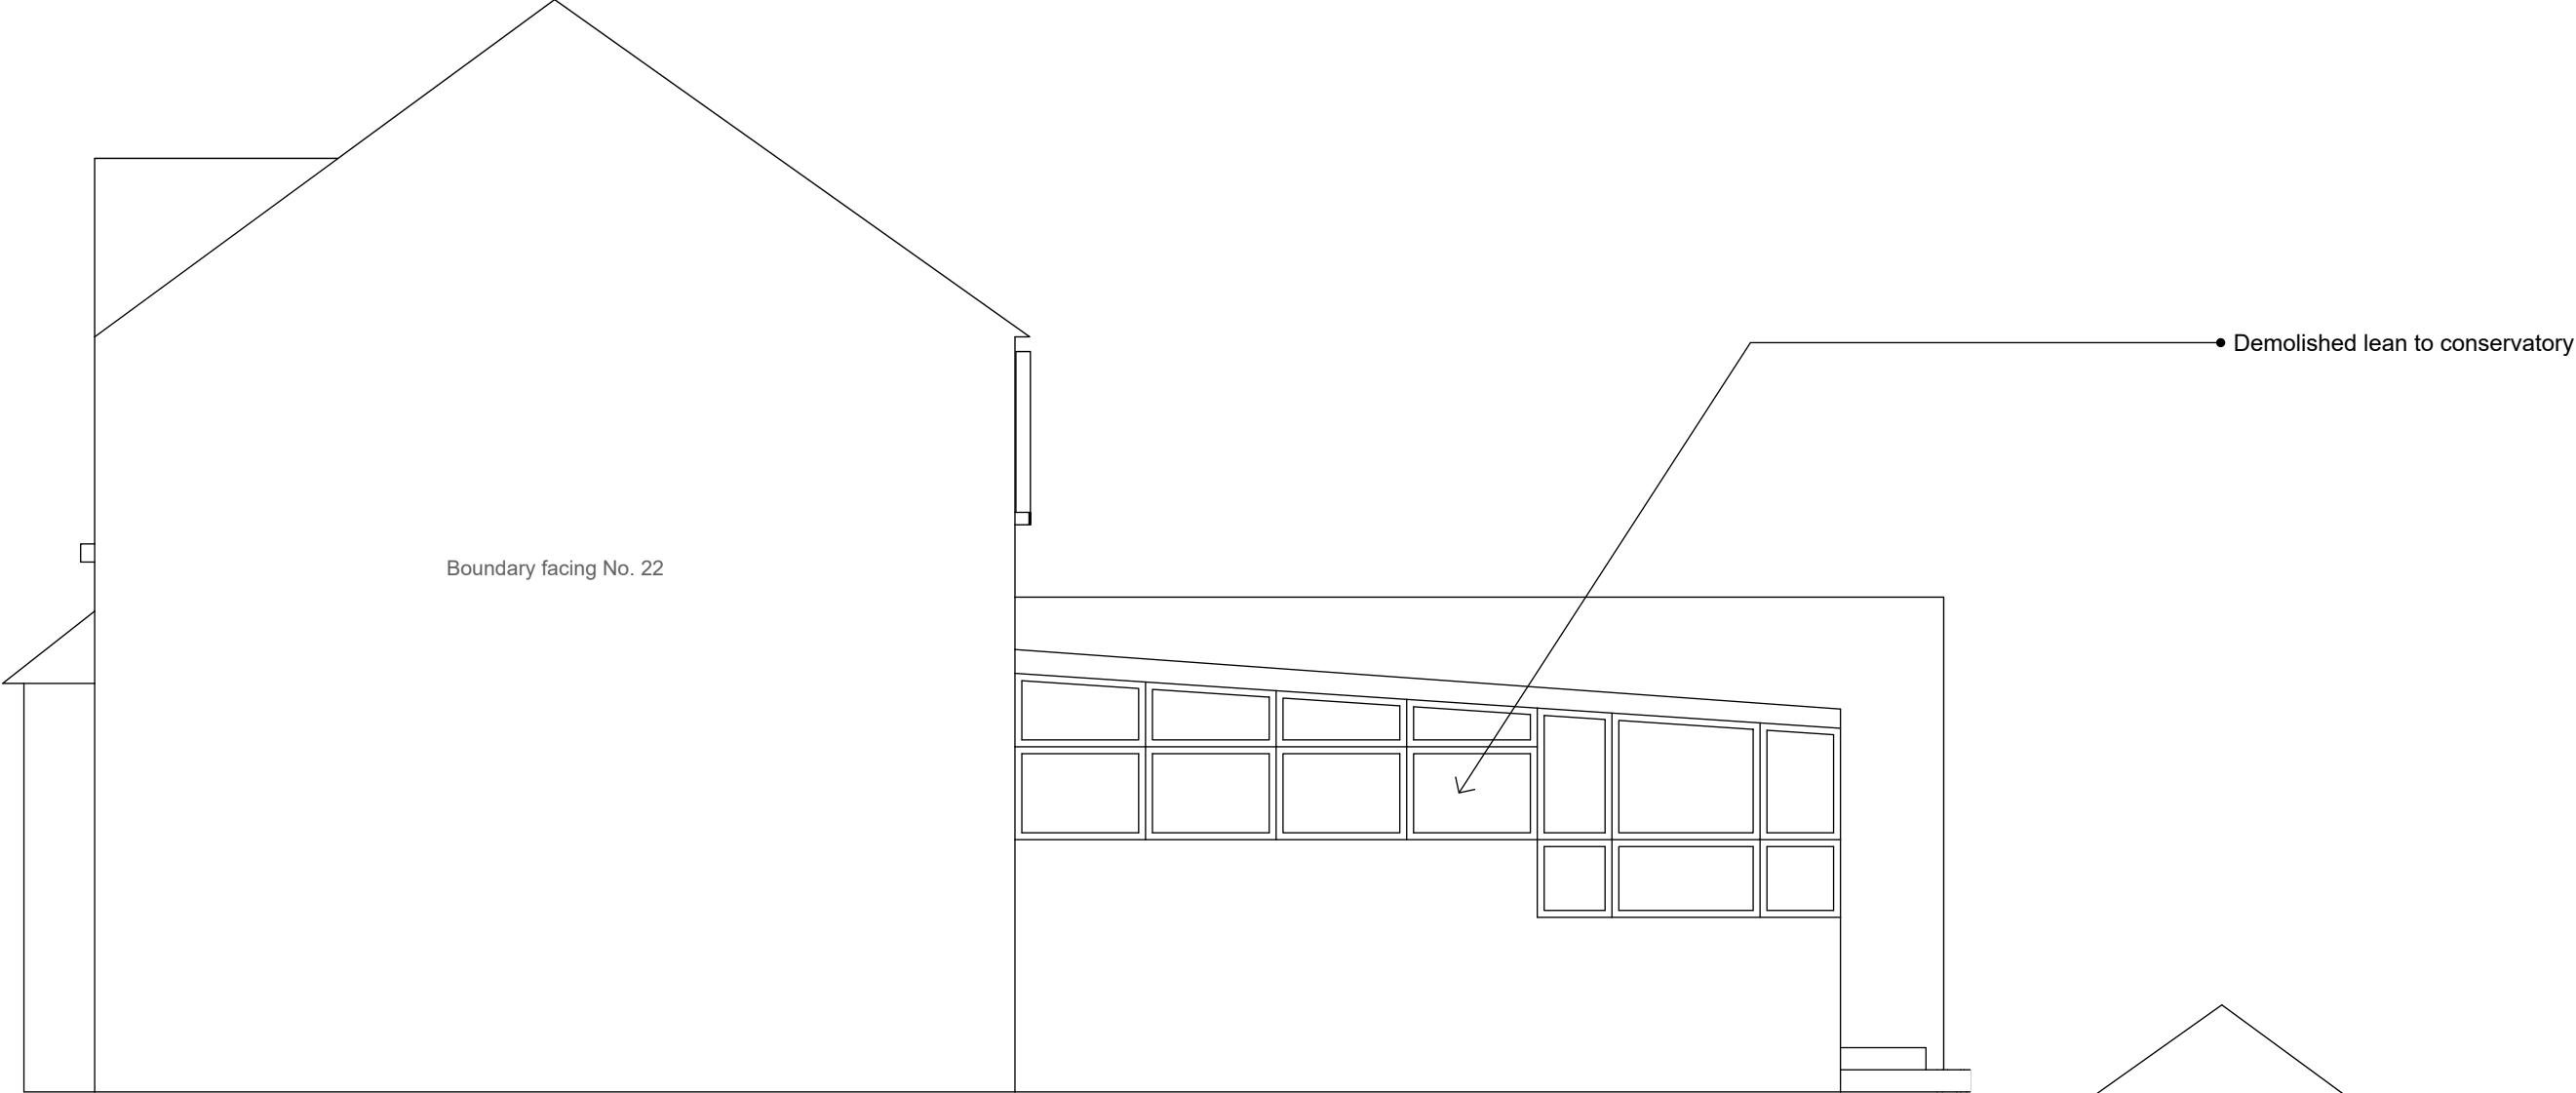

Existing Elevations (as pre-existing)
Side Elevation

C01a

scale: 1:50@A3

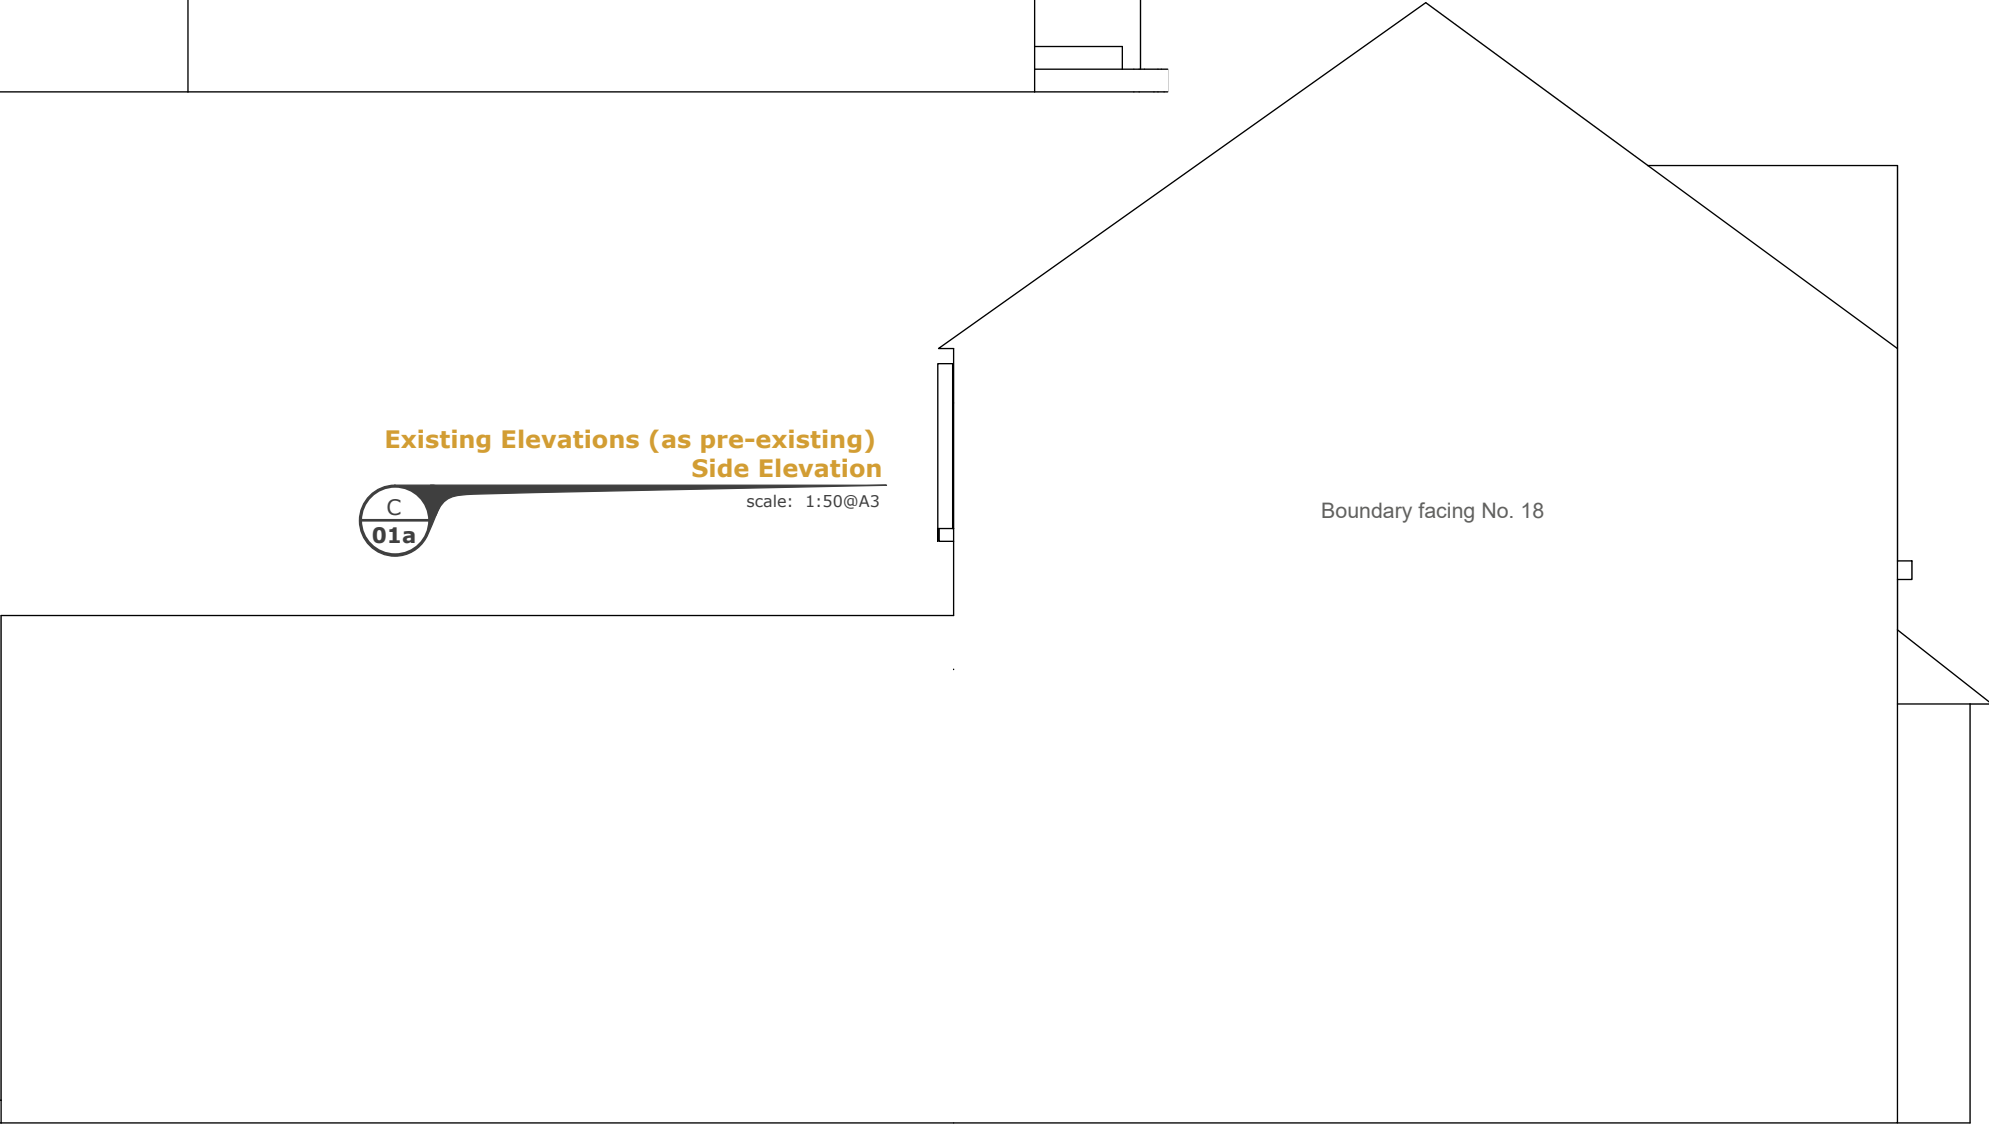

Existing Elevations (as pre-existing)
Side Elevation

C01a

scale: 1:50@A3

Sheet Name	Description	Date	Approved
C.01a - Rev A	First Iteration	09/07/26	IW



PYRAMID PLANNING

PROJECT NAME
20 King's Road

PROJECT NO.
26-00015

DRAWN BY
IW

DESCRIPTION
Existing Elevations
1:50 @ A3

C.01a

Rev A

ISSUED
9 Jul 2026