




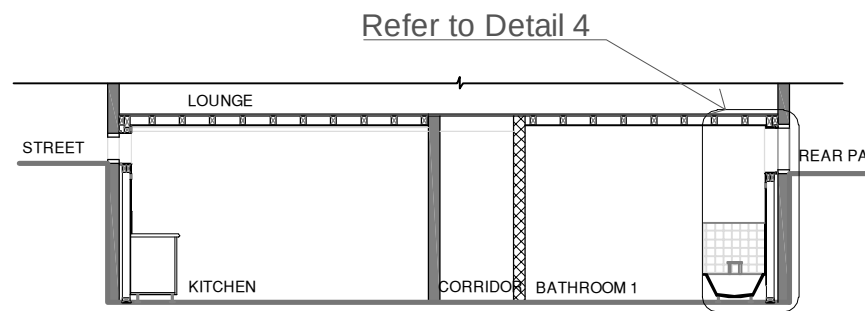


1 BASEMENT FLOOR SECTION A-A: VENTILATED STUD WALL
Scale: 1:100

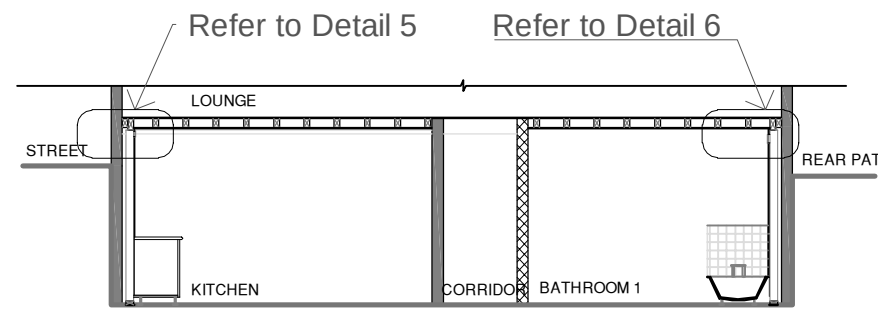


2 BASEMENT FLOOR SECTION B-B: VENTILATED STUD WALL
Scale: 1:100

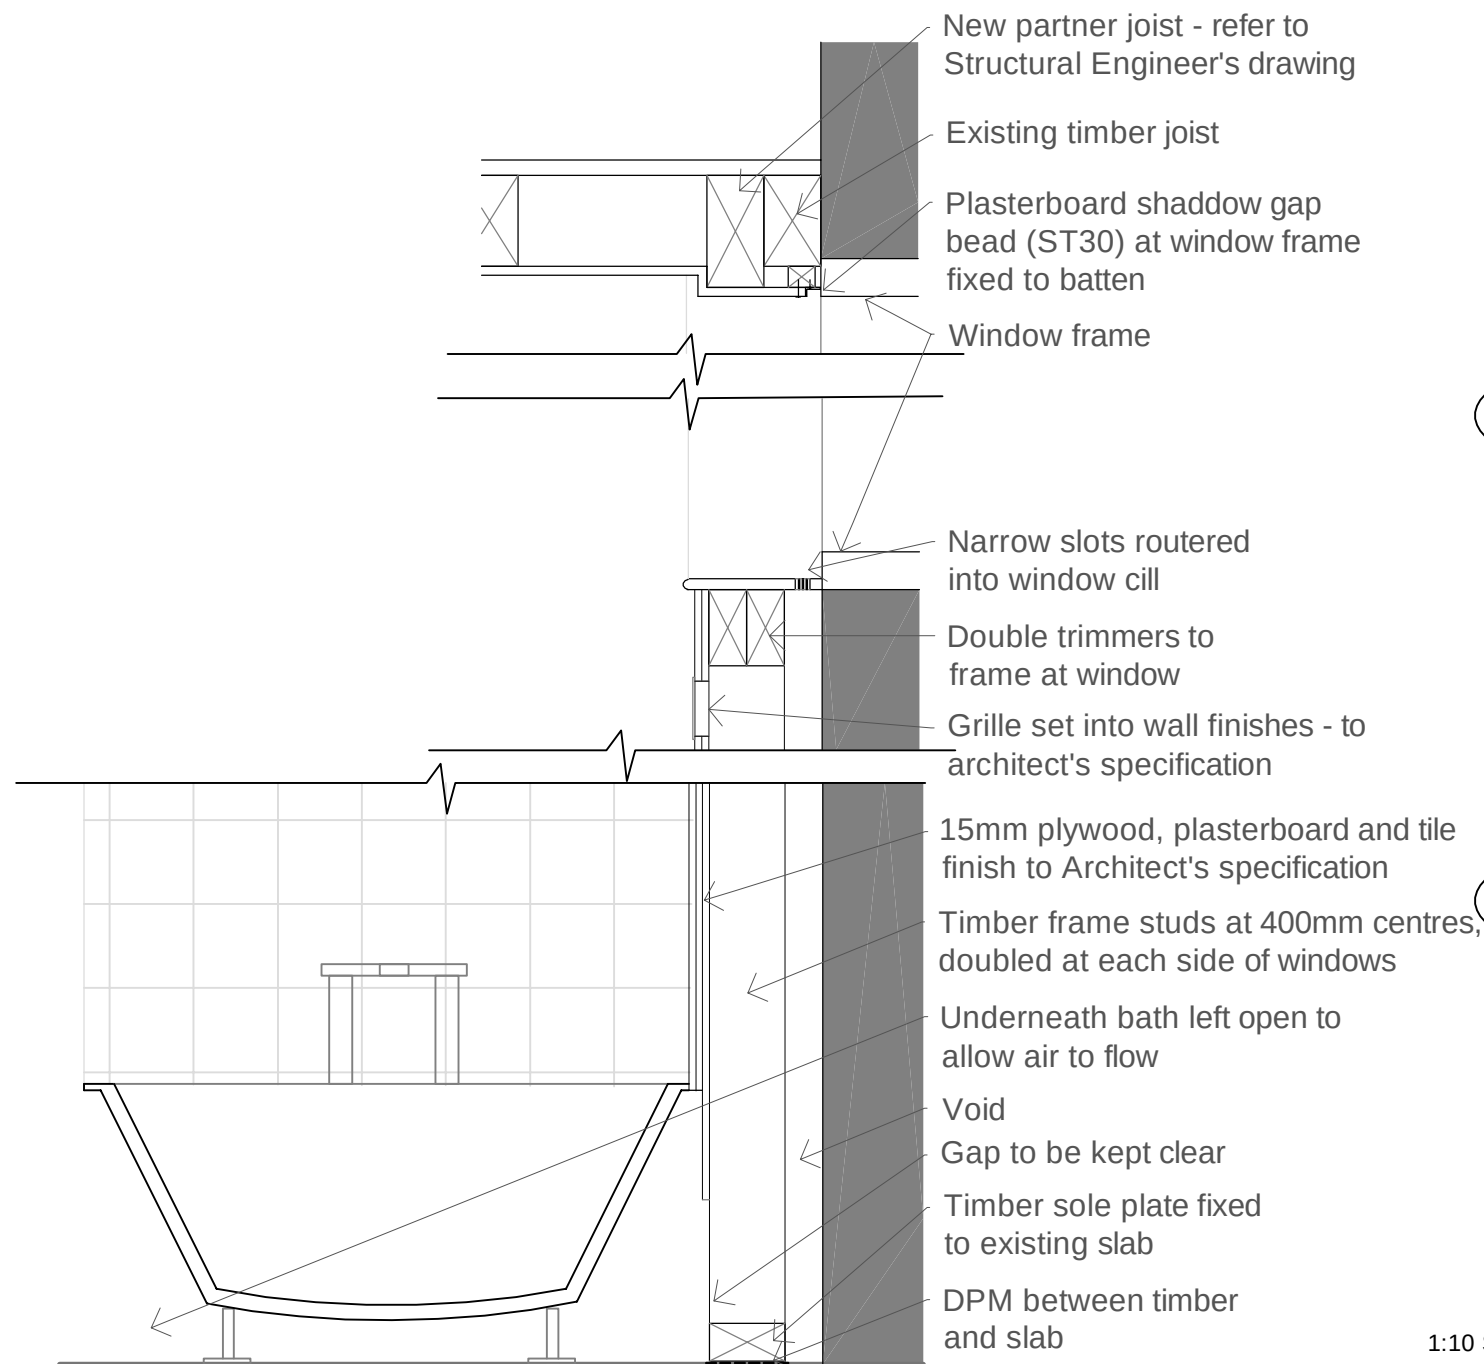


4 DETAIL: SECTION THROUGH REAR WALL/BATH
Scale: 1:10

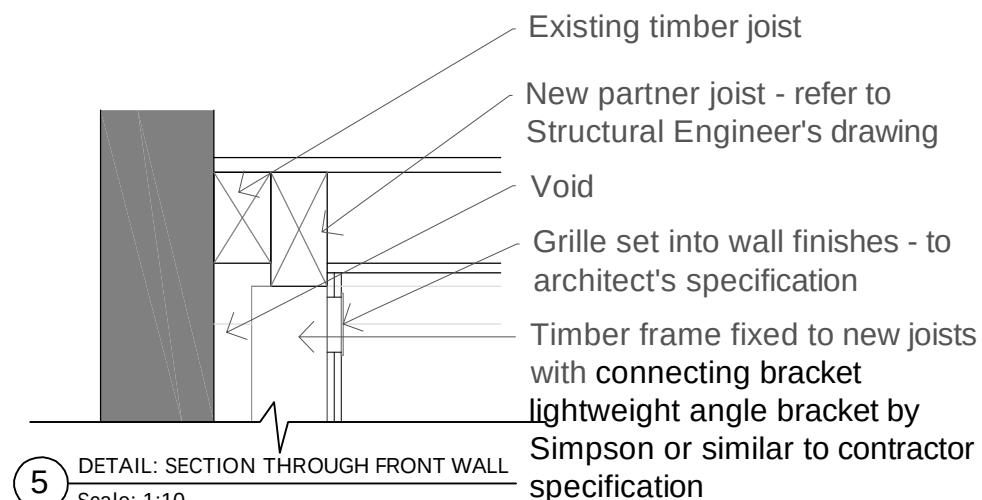

5 DETAIL: SECTION THROUGH FRONT WALL
Scale: 1:10

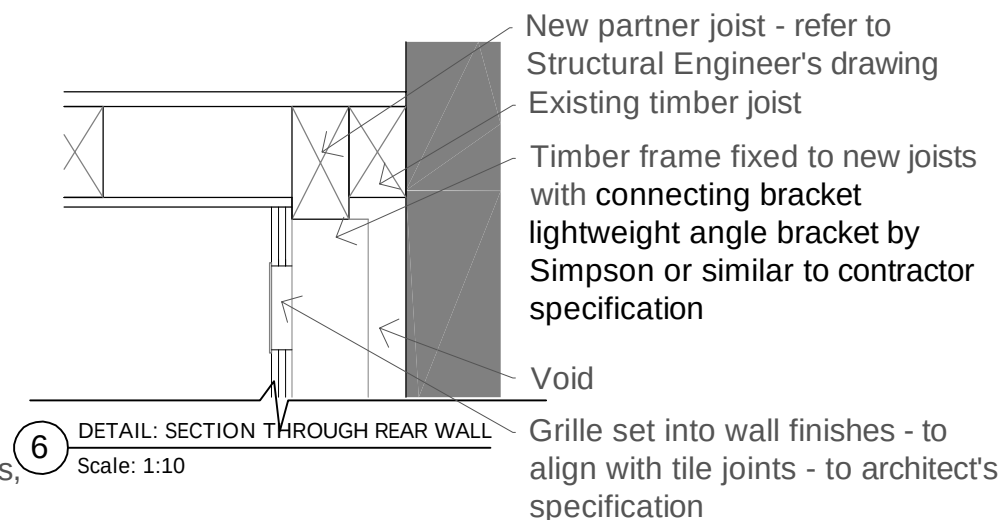

6 DETAIL: SECTION THROUGH REAR WALL
Scale: 1:10

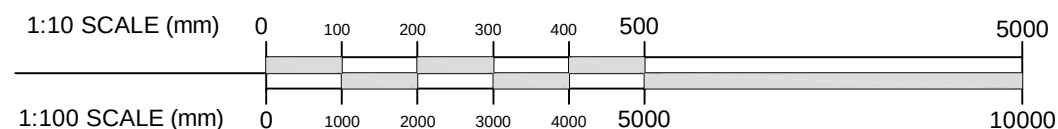

- Notes:
1. Do not scale.
 2. Contractor to check all dimensions and report omissions and errors to the Architect.
 3. Claire Truman of Heritage Revival accepts no liability for use of this drawing by parties other than those for which it was prepared.
 4. When issued in dwg format as an uncontrolled version of this drawing it is to enable the recipient to prepare their own documents/drawings/models for which they are solely responsible. This drawing is based upon project information current at the time of issue. Claire Truman of Heritage Revival accepts no liability for any alterations after it is issued by Heritage Revival.
 5. This drawing does not contain shared coordinates and is not issued for coordination purposes.

Drawing to be read in conjunction with drawing 1347-HR-A-DE-0302, TP/697/04 RevB, Finishes' Schedule 1347-HR-A-TE-0400 and Structural Engineer's drawing 267052-01-P3

01	Bath added	11.07.26
00	Issued for LBC	11.07.26

REV	DESCRIPTION	DATE
-----	-------------	------



PROJECT
86 London Street, Reading RG1 4SJ
PROJECT NUMBER
1347
TITLE
Proposed Basement Works
Proposed Ventilated Stud Wall
Details 4, 5 and 6

SCALE	DATE	DRAWN BY
1:100/1:10	10.07.26	CT
DRAWING NO.	REV	
1347-HR-A-DE-0303	01	