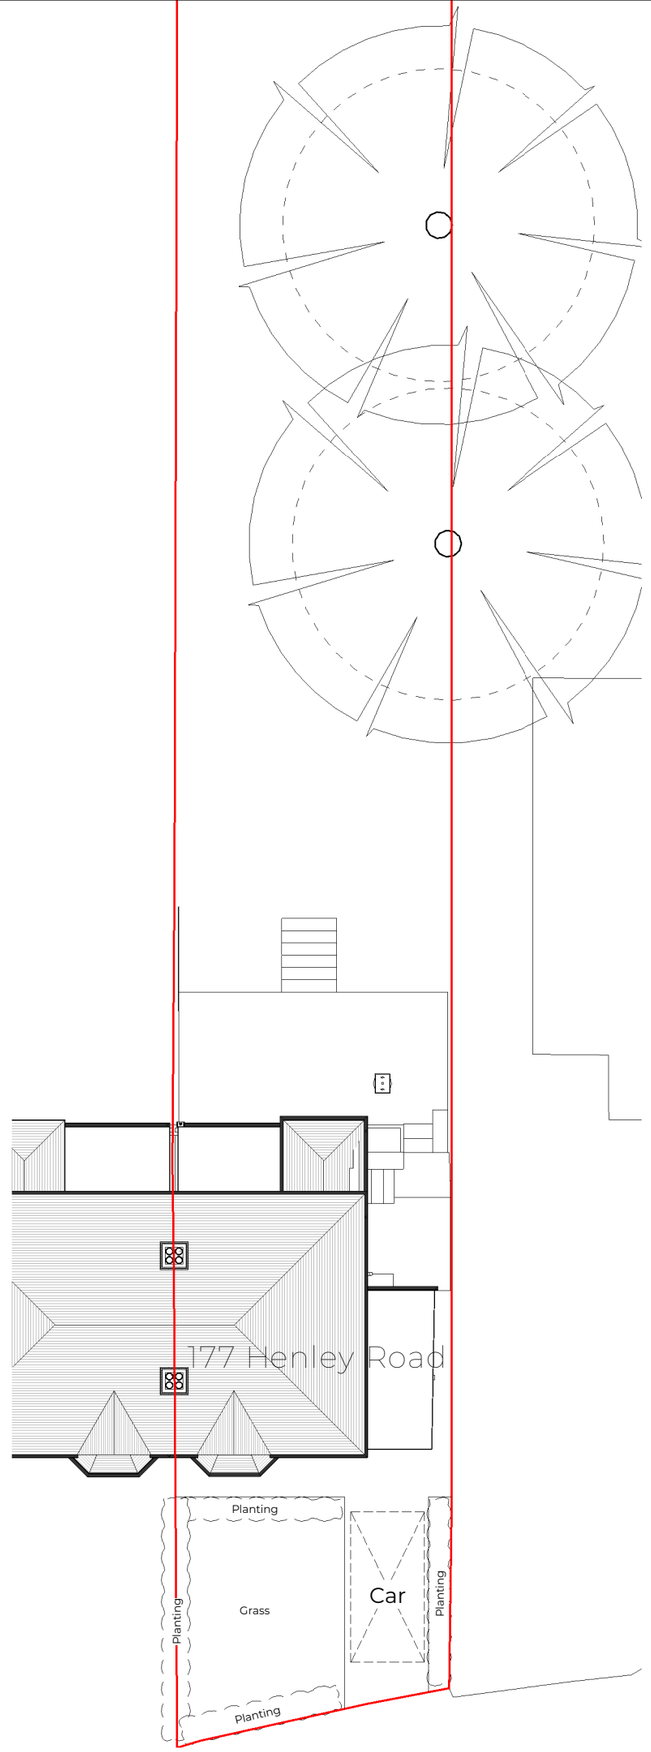

Existing Site Level Plan

General Arrangement | Scale 1 : 200

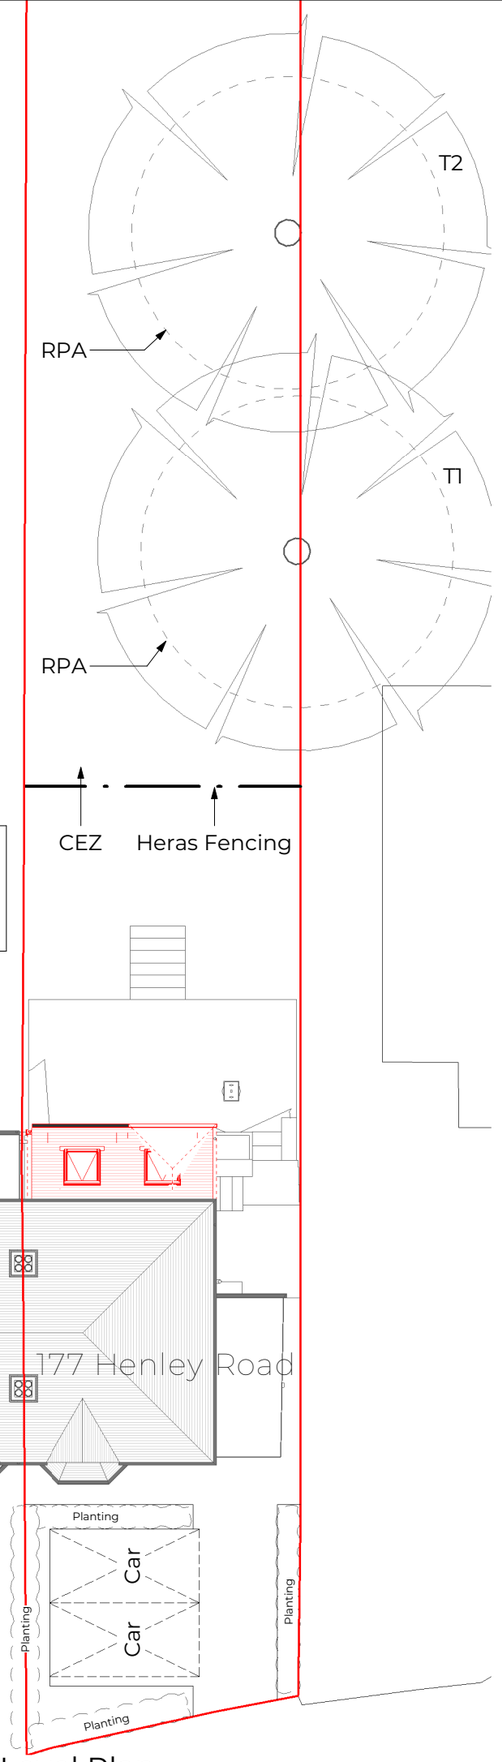

The fencing will be erected prior to the commencement of the construction, remain in place throughout and only taken down once construction is complete.

Proposed Site Level Plan

General Arrangement | Scale 1 : 200

Scale 1 : 200

0 2,000 4,000 6,000 10,000

0 10 20 30 50

Michael Aubrey Barrow
STRUCTURE & ARCHITECTURE

michael aubrey structural engineers
CREATE HOME DESIGN

0118 962 9666
mapl.co.uk

0118 962 7999
createhomedesign.co.uk

NOTES

A. the drawing is copyright protected and may not be used, reproduced or relied upon by any third party without explicit agreement from MAB.
B. the client titled shall have a licence to copy and use the drawings only for the purpose as defined by the titled project and status. MAB are not liable for any other use.
C. the drawing is subject to variations. It is the Contractor's responsibility to ensure they have the latest revision.
D. this drawing must be read in conjunction with all other project drawings and any discrepancies reported immediately for clarification.
E. all measurements must be obtained from stated dimensions only, which are in millimetres unless noted otherwise, not to be scaled off except for Local Authority Planning application purposes, and checked before ordering any materials.
F. full schedules, specification notes and legends are located on drawings numbered '900' to '999'.

PROJECT ADDRESS

177 Henley Road, Caversham, Reading. RG4 6LH

PROJECT DESCRIPTION

Demolitions & Rebuild of Single Storey Rear Extension with Internal & External Alterations

CHECK'D	DRAWN	REV.
CB	HB	C

REV	DATE	BY	DESCRIPTION
C	21.07.2026	HB	Planning fence note
B	20.07.2026	HB	Additional parking space

STATUS **PLANNING**

Drawing to support a planning application, intended for illustration purposes only, subject to statutory approval, and must not be used for construction.

CLIENT

Tom Yeulet

TITLE

Plans - Site - Proposed GA

SIZE A3

REFERENCE MAB-C5313-051

21/07/2026 08:59:59

Copyright © 2024 Michael Aubrey Barrow Ltd. (MAB) Registered in England & Wales No.14156681. VAT Registration No. 429 9695 30. Registered Address: 6 Ivanhoe Road, Hogwood Business Park, Finchampstead, Berkshire RG40 4QQ