


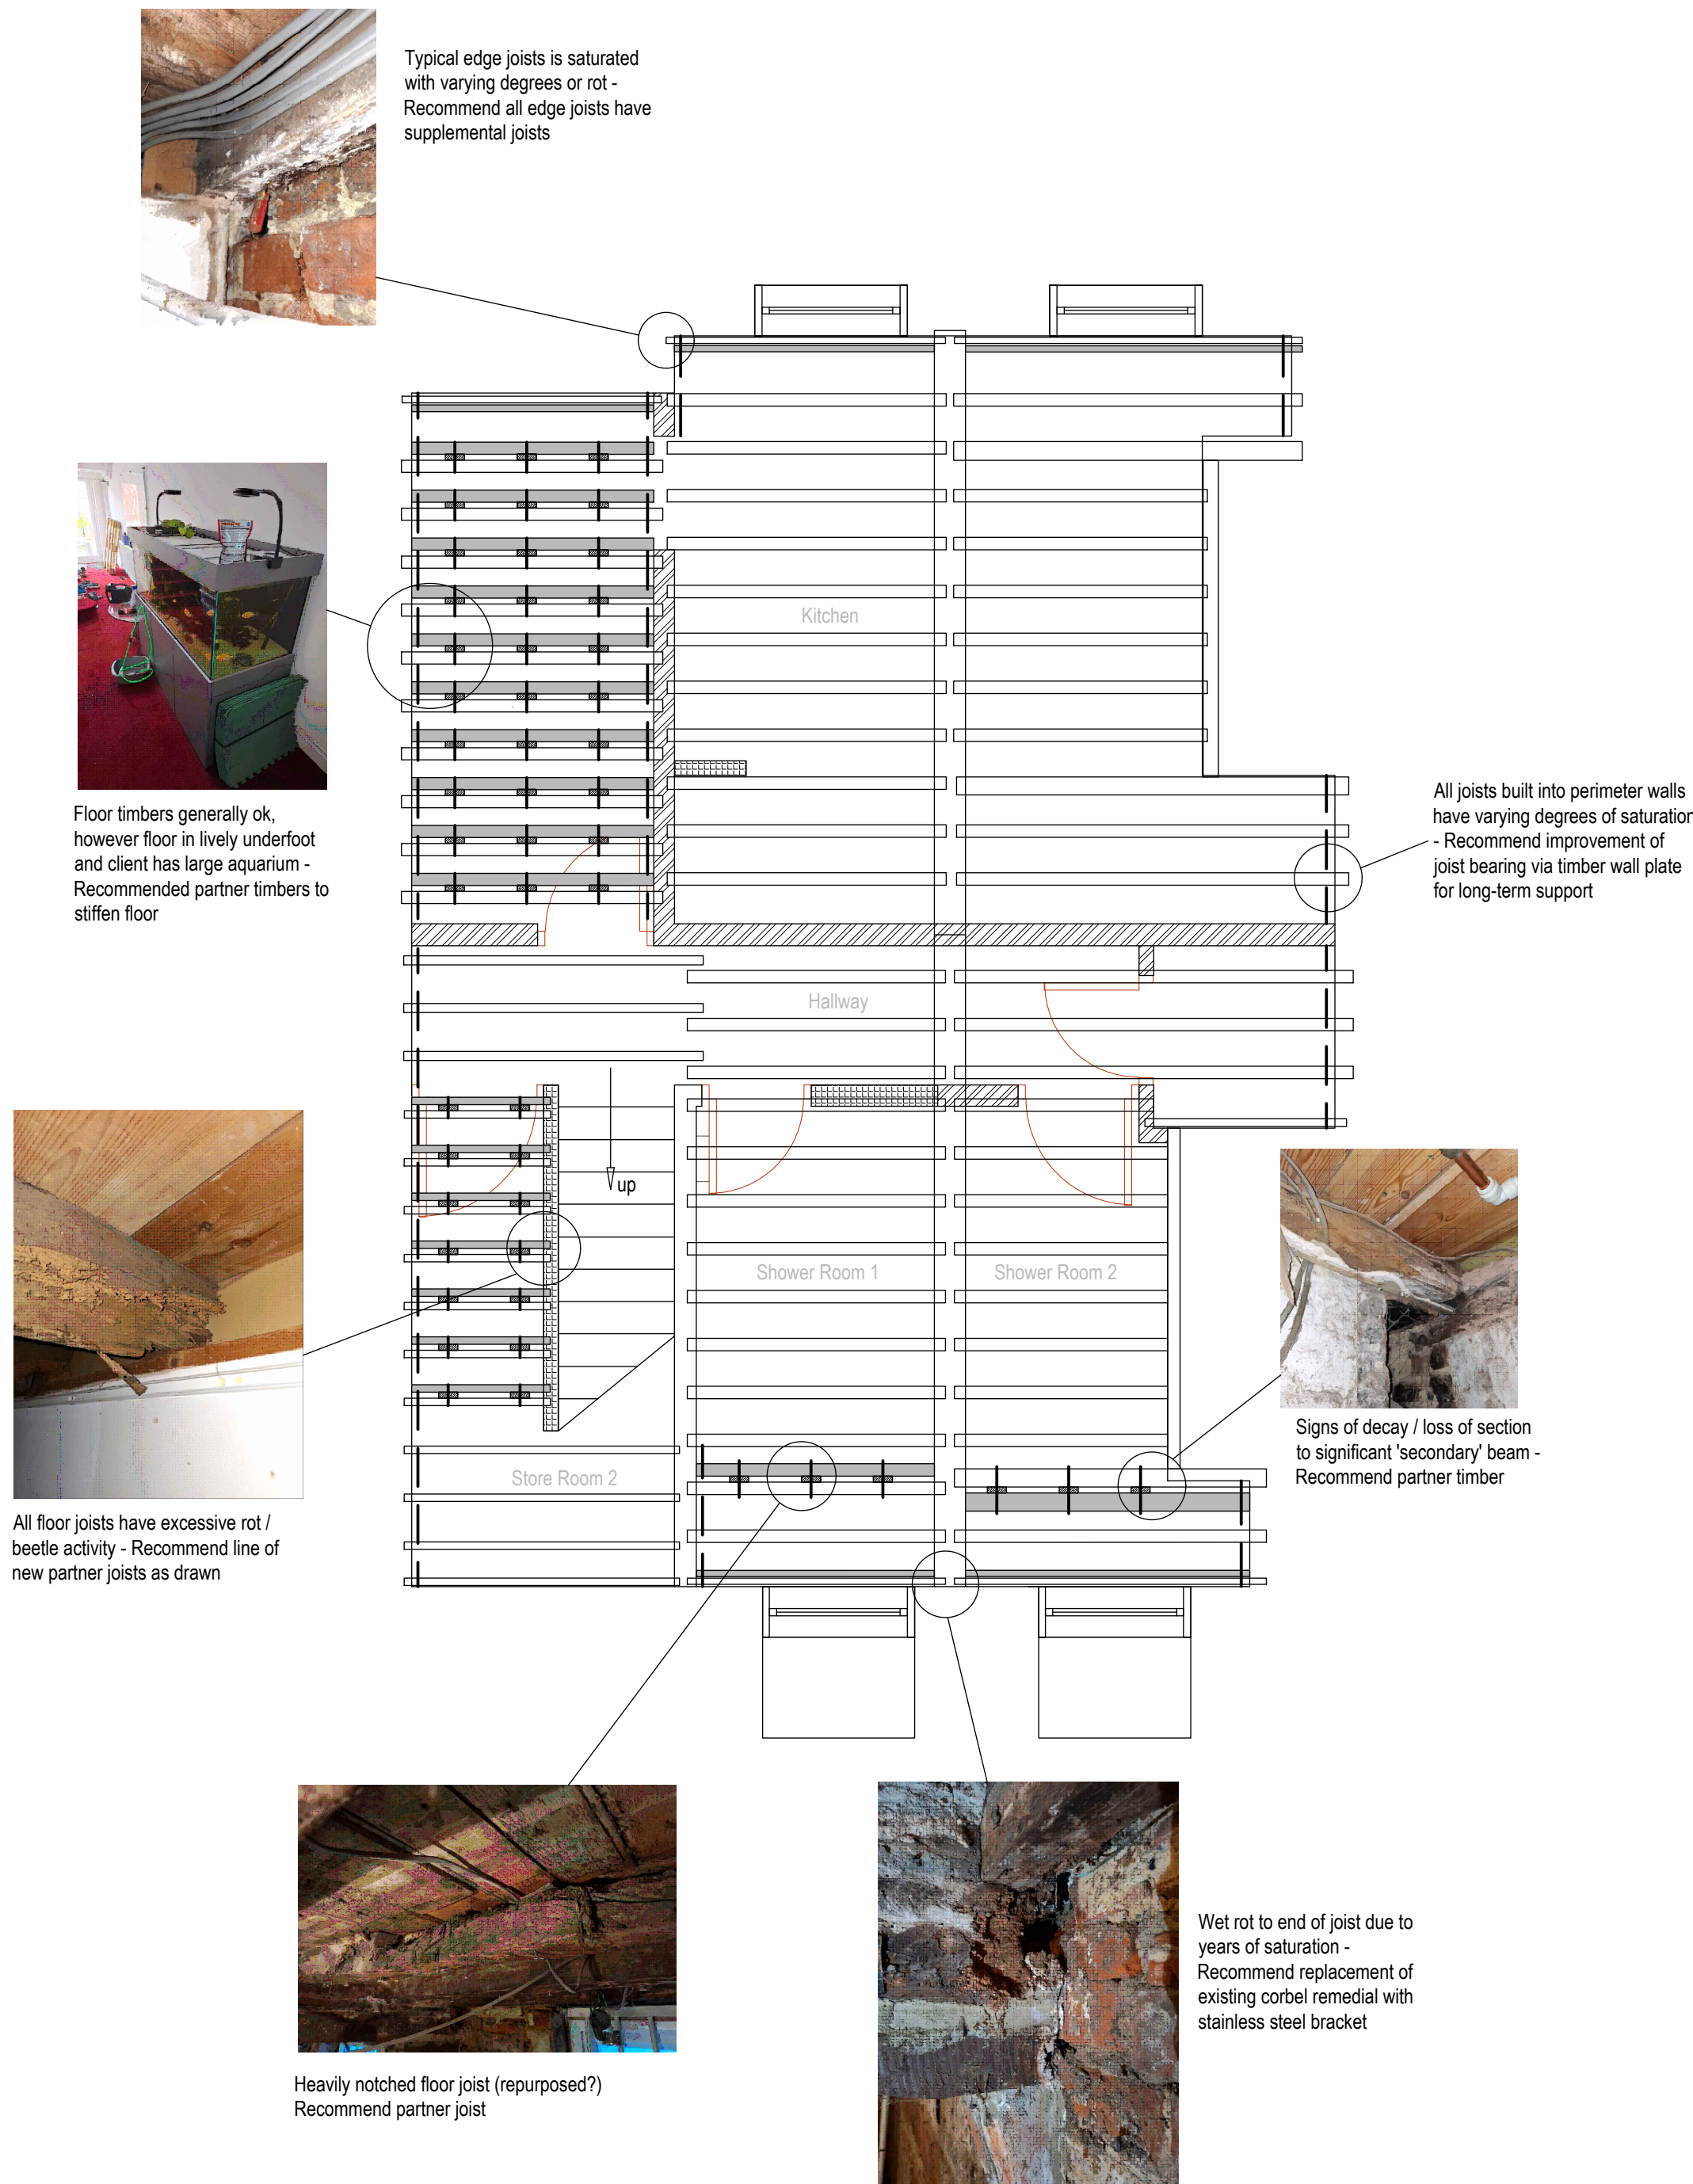

BASEMENT PLAN
(SHOWING TIMBER GROUND FLOOR OVER)
1:50

- IMPORTANT**
1. This drawing is to be checked on site by the contractor prior to the commencement of the works. Any discrepancy must be reported to the Engineer.
 2. No deviation may be made from the contents of this drawing without prior permission from the Engineer.
 3. This drawing is to be removed from currency immediately a revised edition has been issued.
 4. All rights described in chapter IV of the Copyright Design Acts 1988 have been generally asserted.

P1	FIRST ISSUE			08/06/2026	
Rev.	Description			Date	
Drawing Status					
SKETCH					
Title					
LOCATION & JUSTIFICATION FOR REMEDIAL / STRENGTHENING DETAILS TO TIMBER GROUND FLOOR					
Project					
86 London Street, Reading, Berkshire RG1 4SJ			Clive Hudson Associates Consulting Structural & Civil Engineers Chiltem Chambers, 37 St Peters Avenue, Caversham, Reading, Berks RG4 7DH Tel: 0118 9461164 email: info@cliveha.co.uk		
Client	KALPANA CHHETRI	Date	June 2026		Drg.No. SK267052-260608-P1
Drawn	BD	Scales	1:50,10:20 (A1)		