
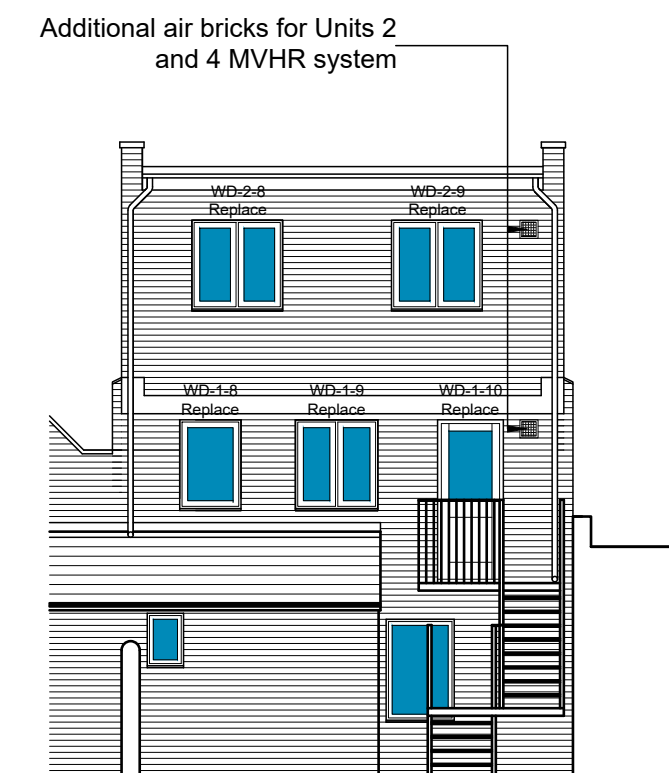
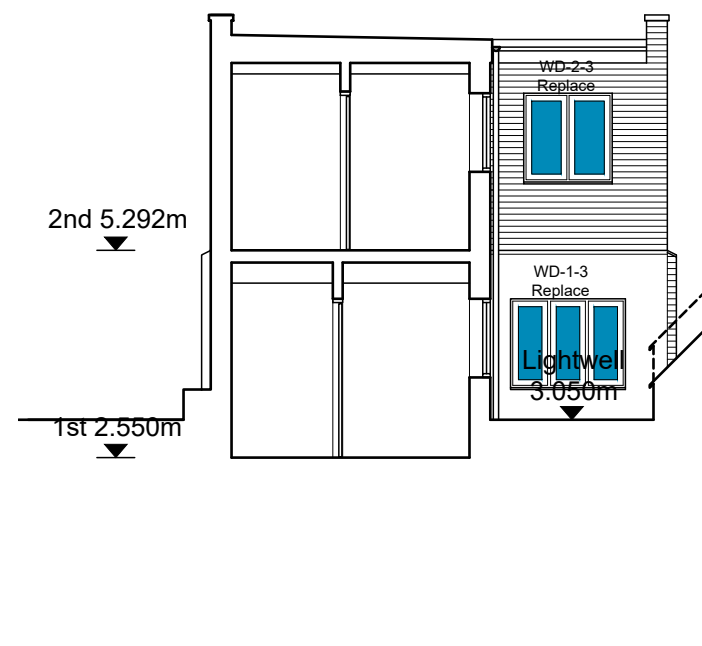
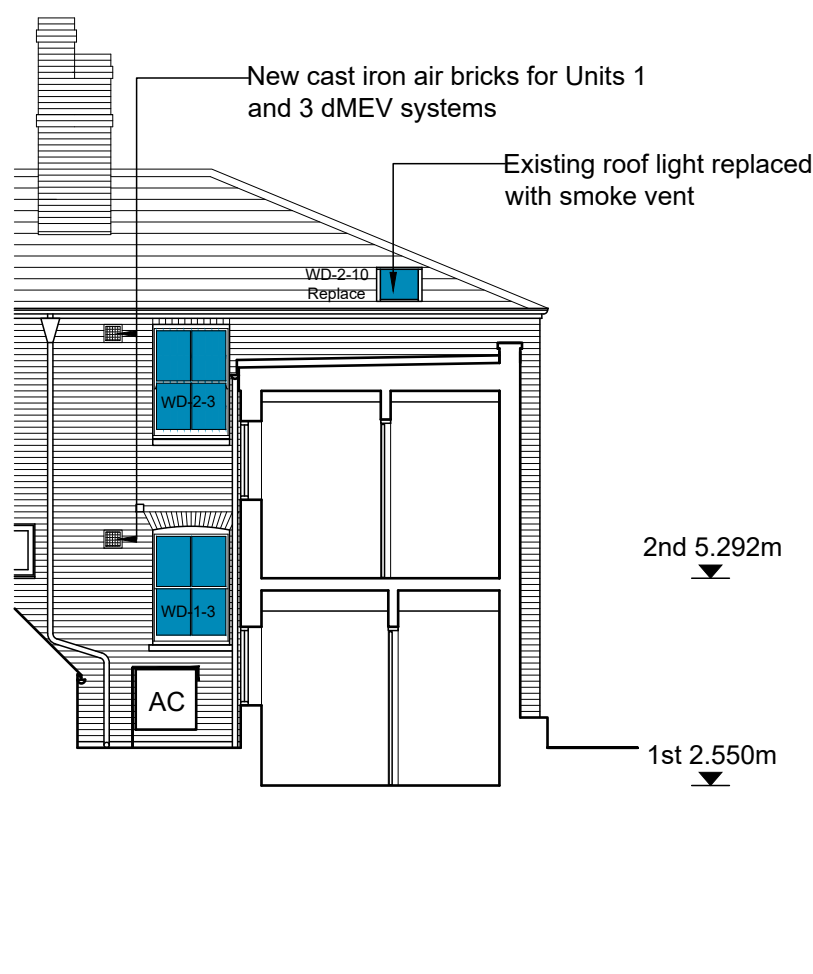
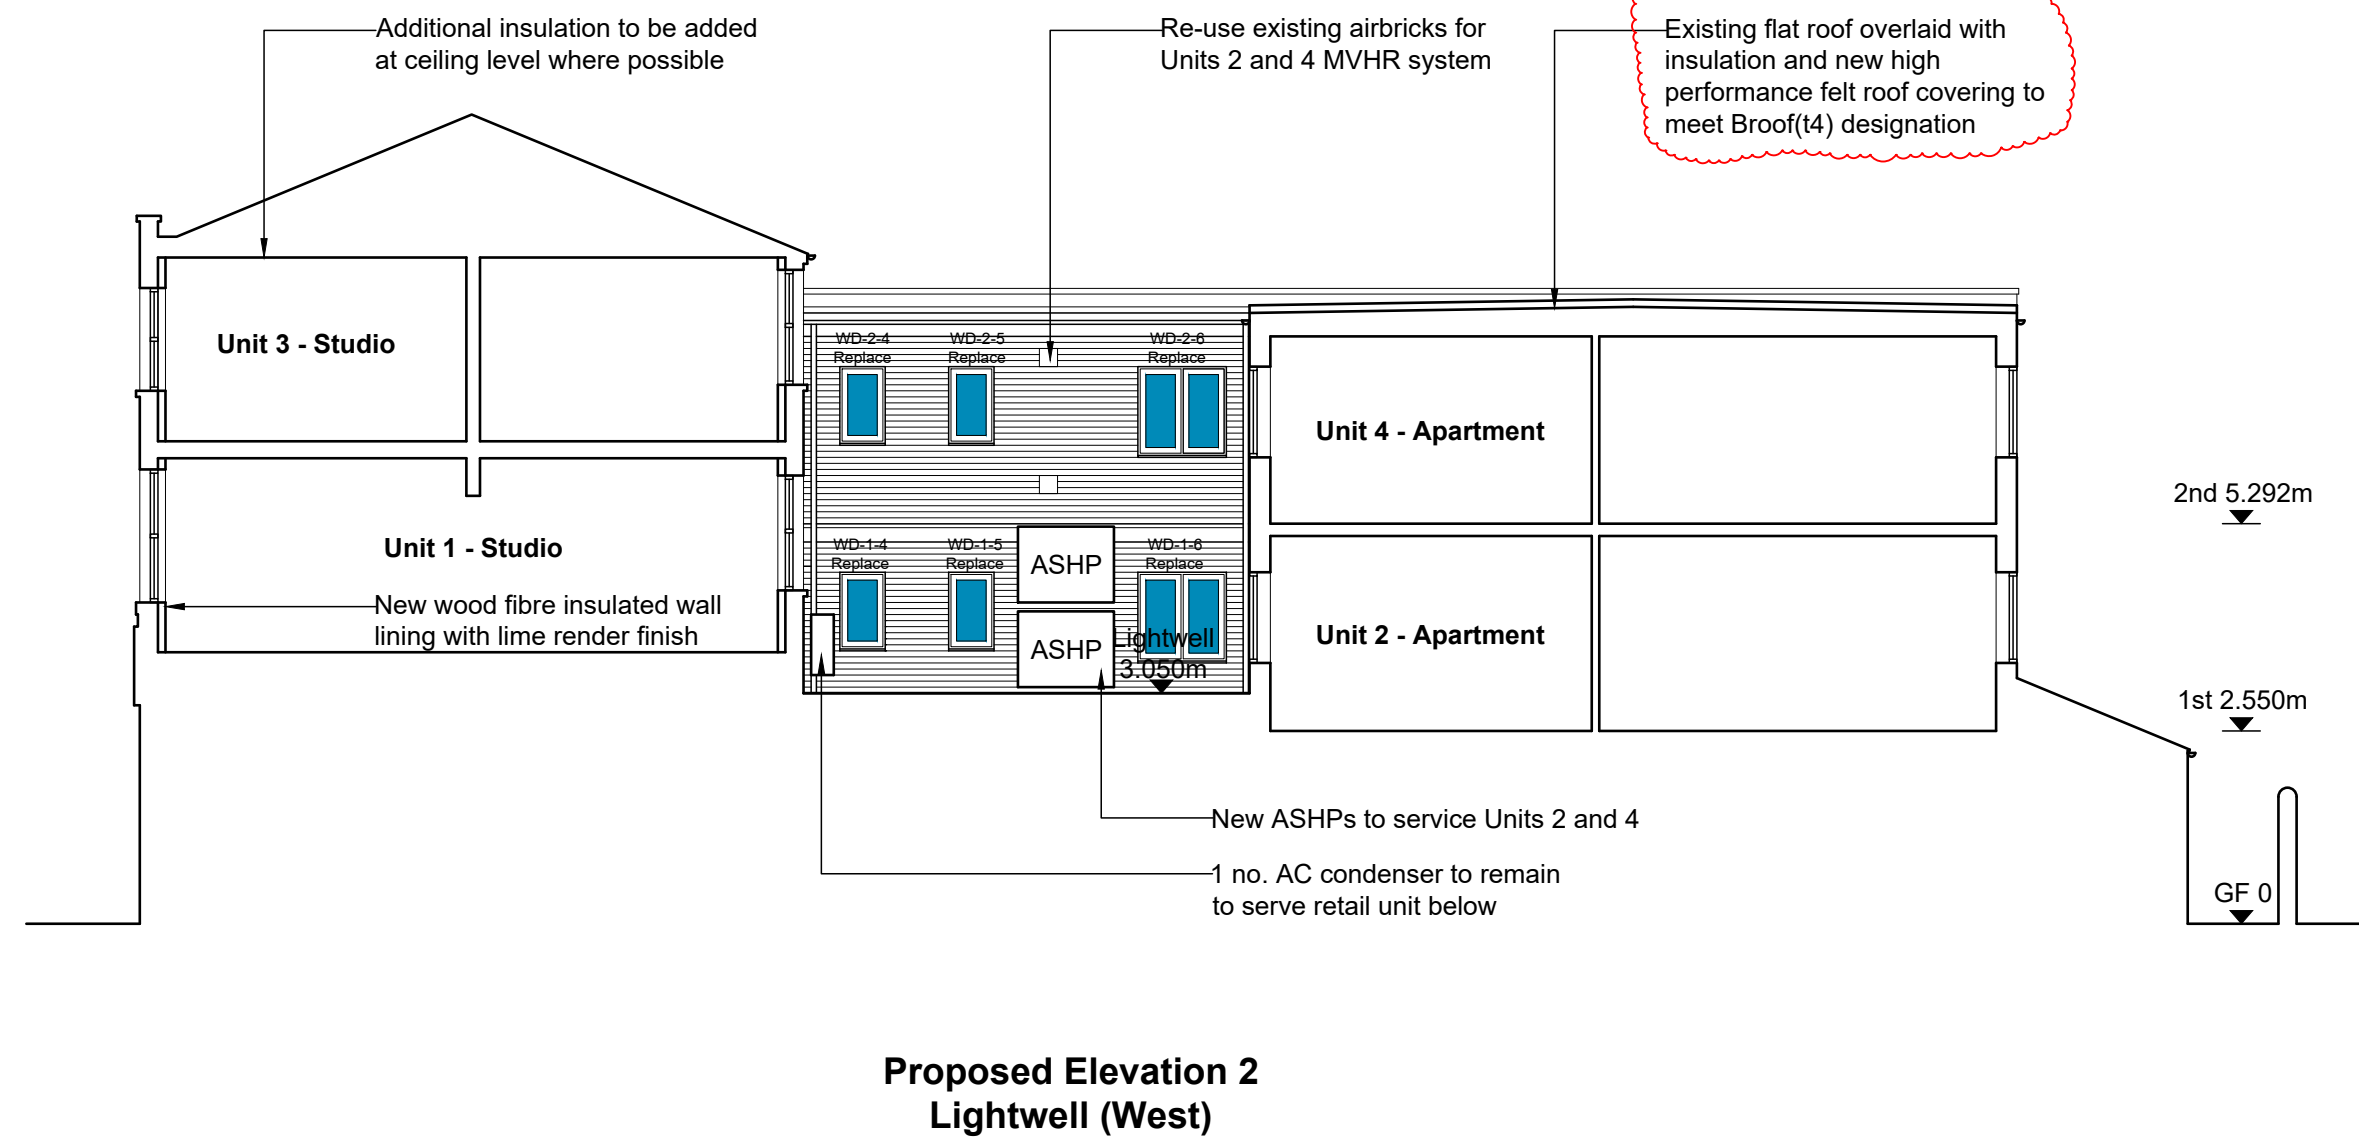


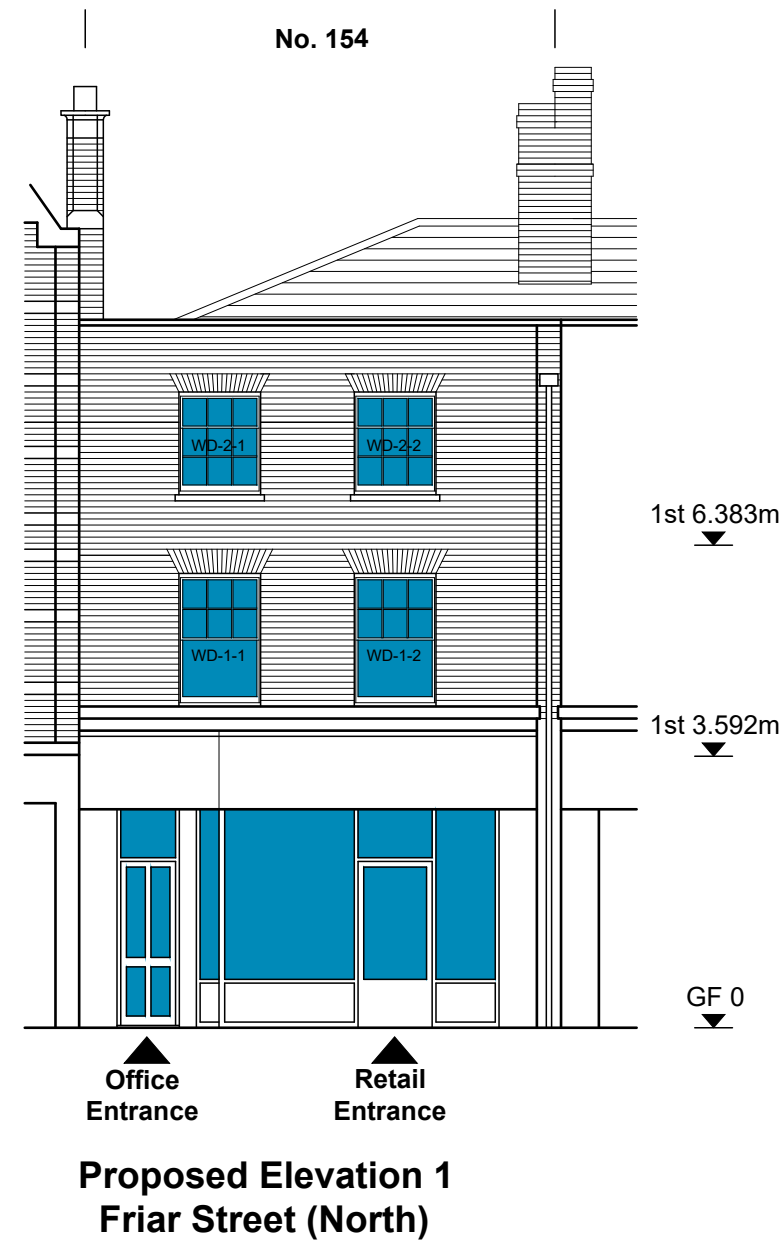

0 1 2 5m

Roof covering noted as felt				
A	Titling updated	IMA	19.06.26	
Rev	Note	By	Date	
Scale:	1:100	Size:	@A2	
Date:	02.02.26	Status:	Planning	
Drawn:	IMA	Checked:	-	
Job No:	1123	Dwg/Rev:	08 Rev A	
Title:	Proposed Elevations			

Project: 154 Friar Street
Reading
RG1 1HE

Client: DML



DHA ARCHITECTS

DHA Architects
The Old Barns, 85 Camden St
Birmingham B1 3DD
Tel: 0121 200 2638
e-mail: design@dhaa.co.uk
www.dhaa.co.uk