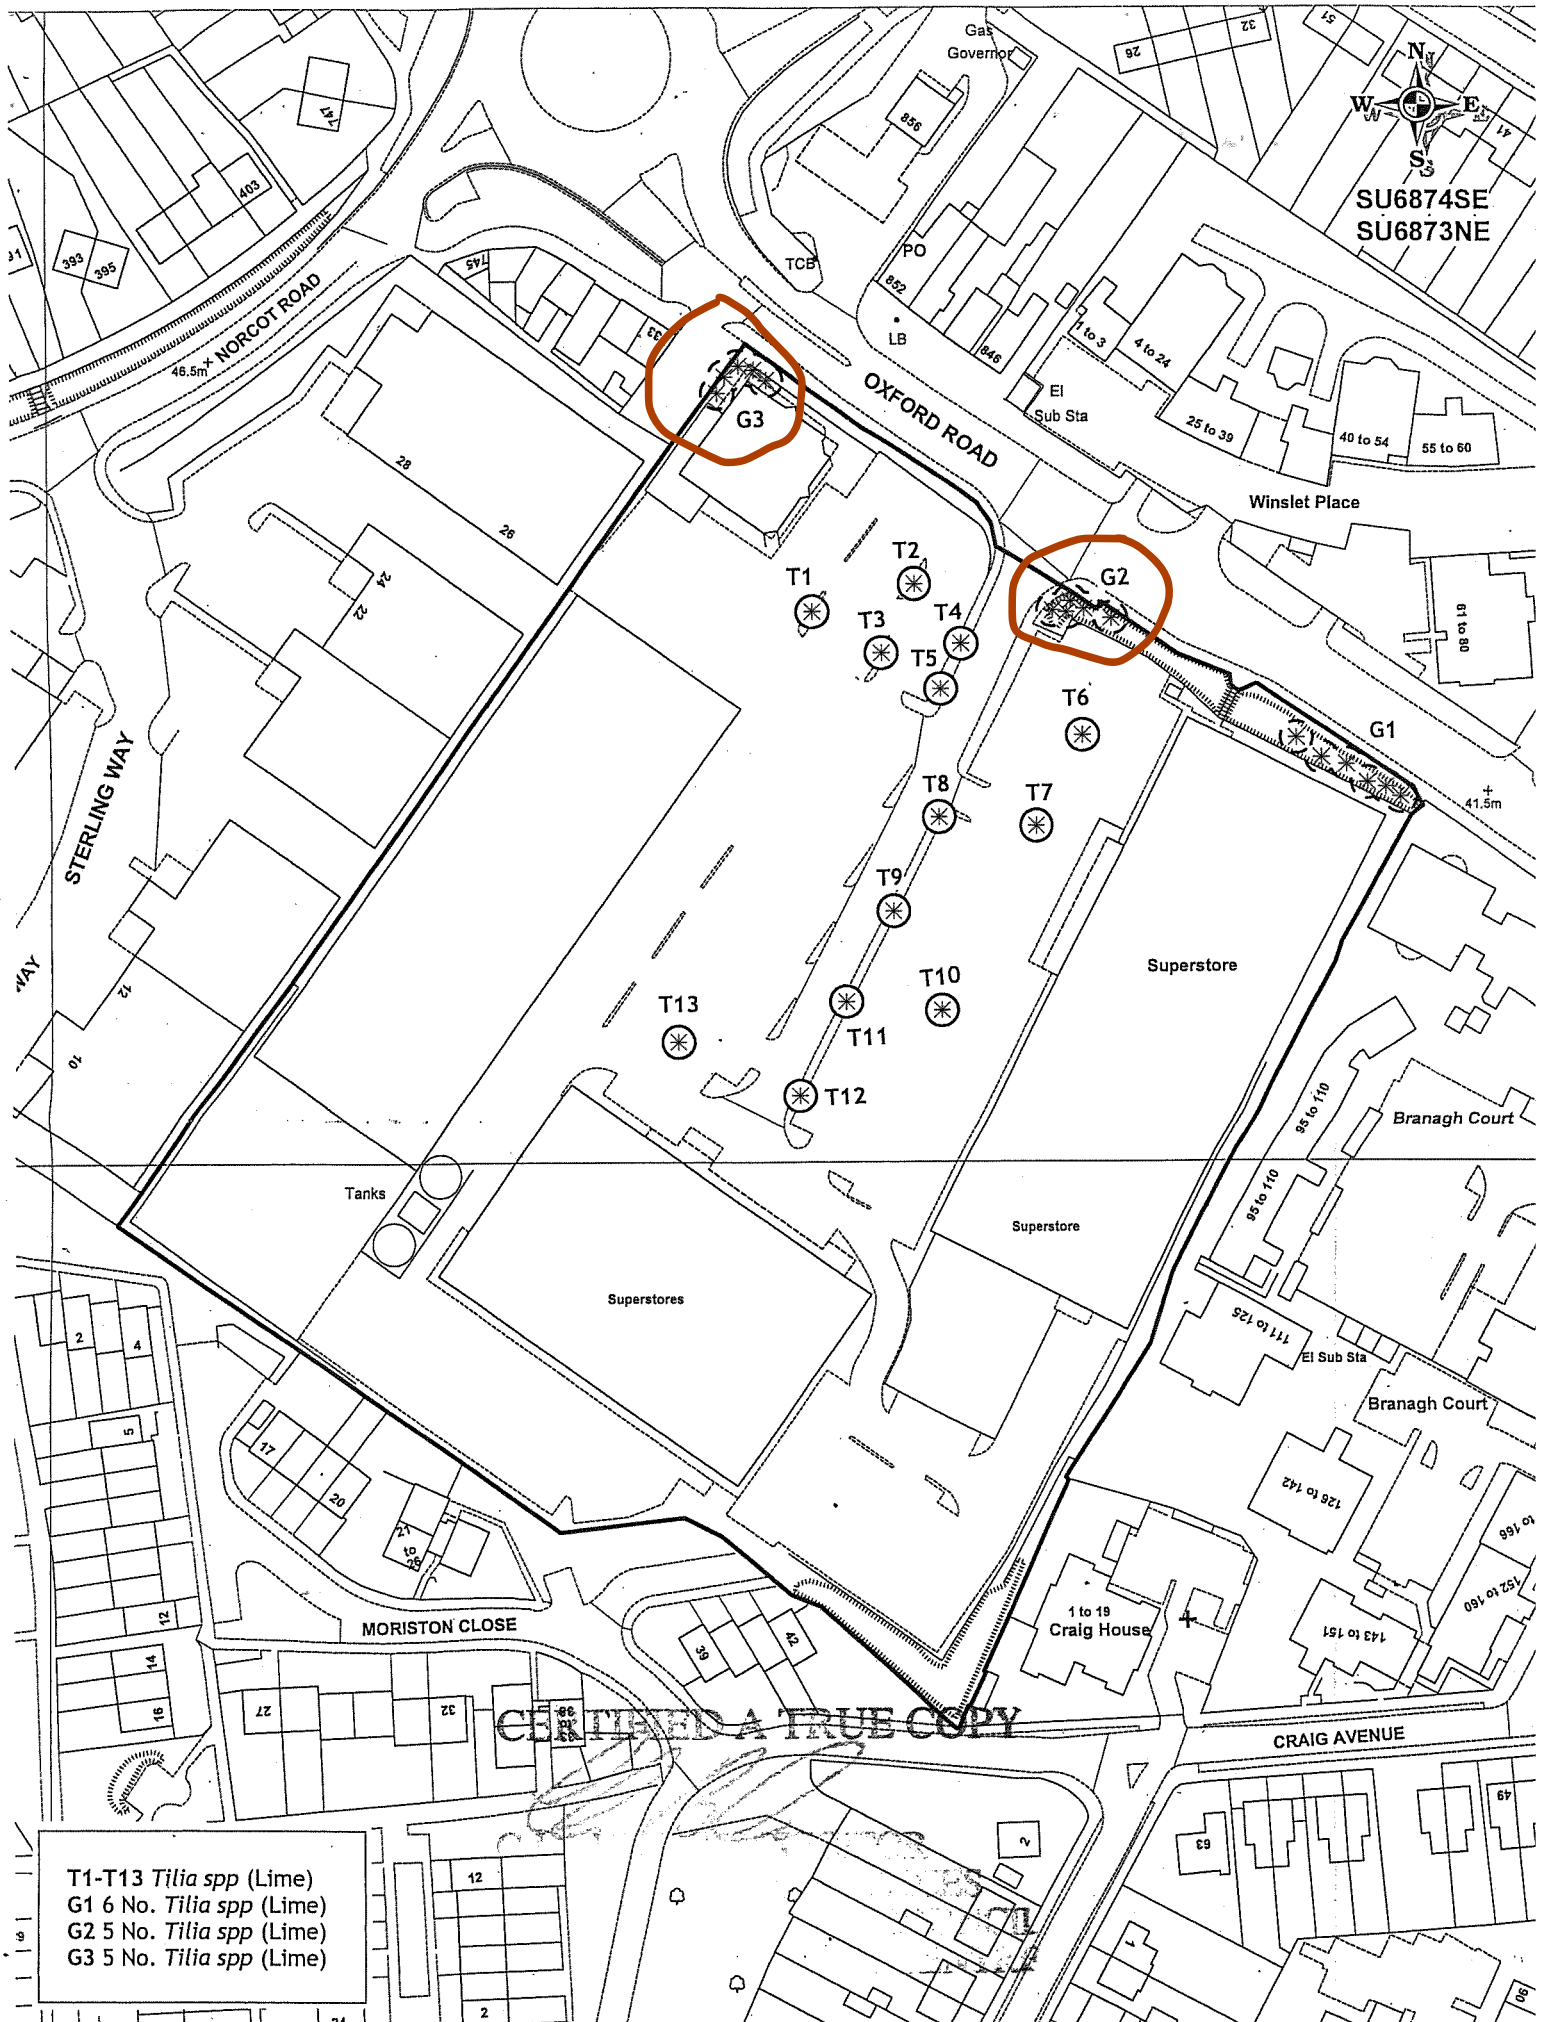


CERTIFIED A TRUE COPY

TITLE

TREE PRESERVATION ORDER: READING RETAIL PARK, OXFORD ROAD, READING

DRG NO	D1895	DATE	SEPT 2009
DRAWN BY	KR	SCALE	1:1000

© Crown Copyright. All Rights Reserved. Reading Borough Council. Account No 100019672. 2009

Reading BOROUGH COUNCIL
PLANNING SUPPORT TEAM