


C:\Users\anock\Motion\StaffSite - Cbread 2211031\Drawings\2211031 - 07 Bin Store Plan.dwg

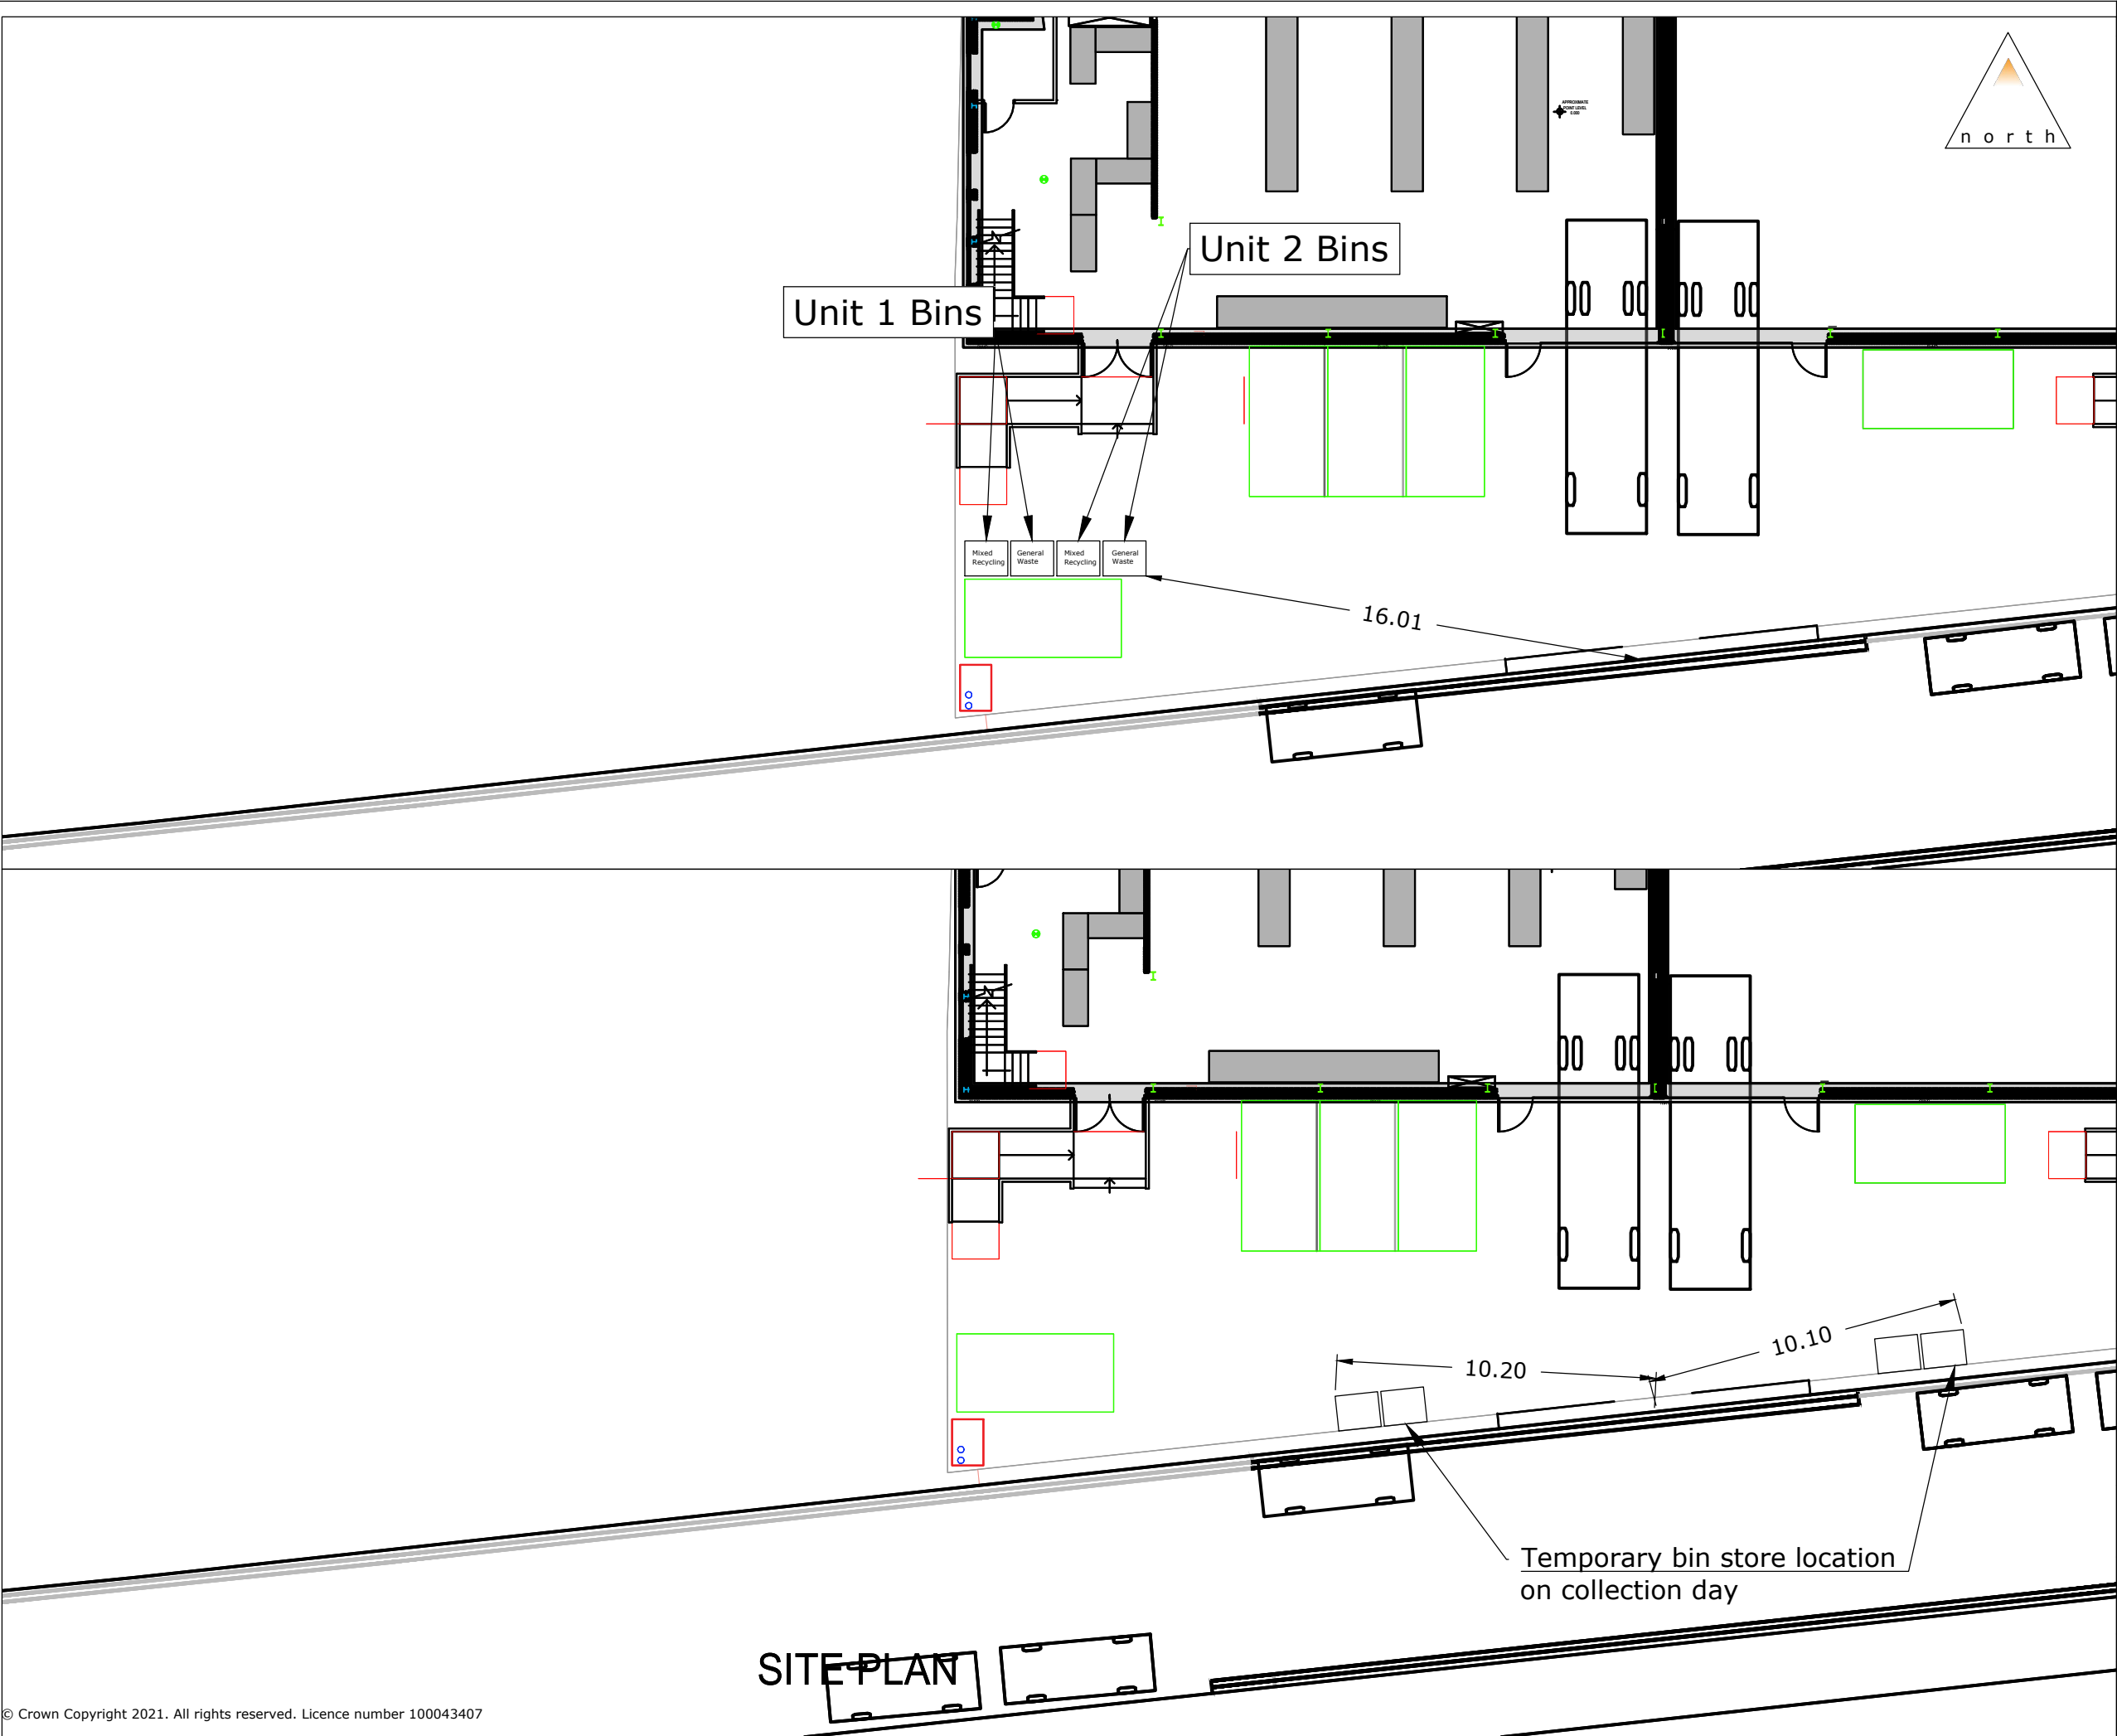

Rev:	Description:	Date:	Rev By:	Chk'd:
				
9 Greyfriars, Reading, Berkshire, RG1 1NU				
T: 0118 206 2930				
Guildford - London - Reading				
www.motion.co.uk				
Project:				
Deacon Way, RG30 6AZ				
Title:				
Bin Store Plan				
Client:				
Craftsman Brothers Ltd.				
Drawing Status:				
Scale: 1:200 (@ A3) Date: 25/11/2024				
Drawn: AN Checked: CM Approved: CM				
Drawing: Revision:				
2211031 - 07				