


Scale 1:50

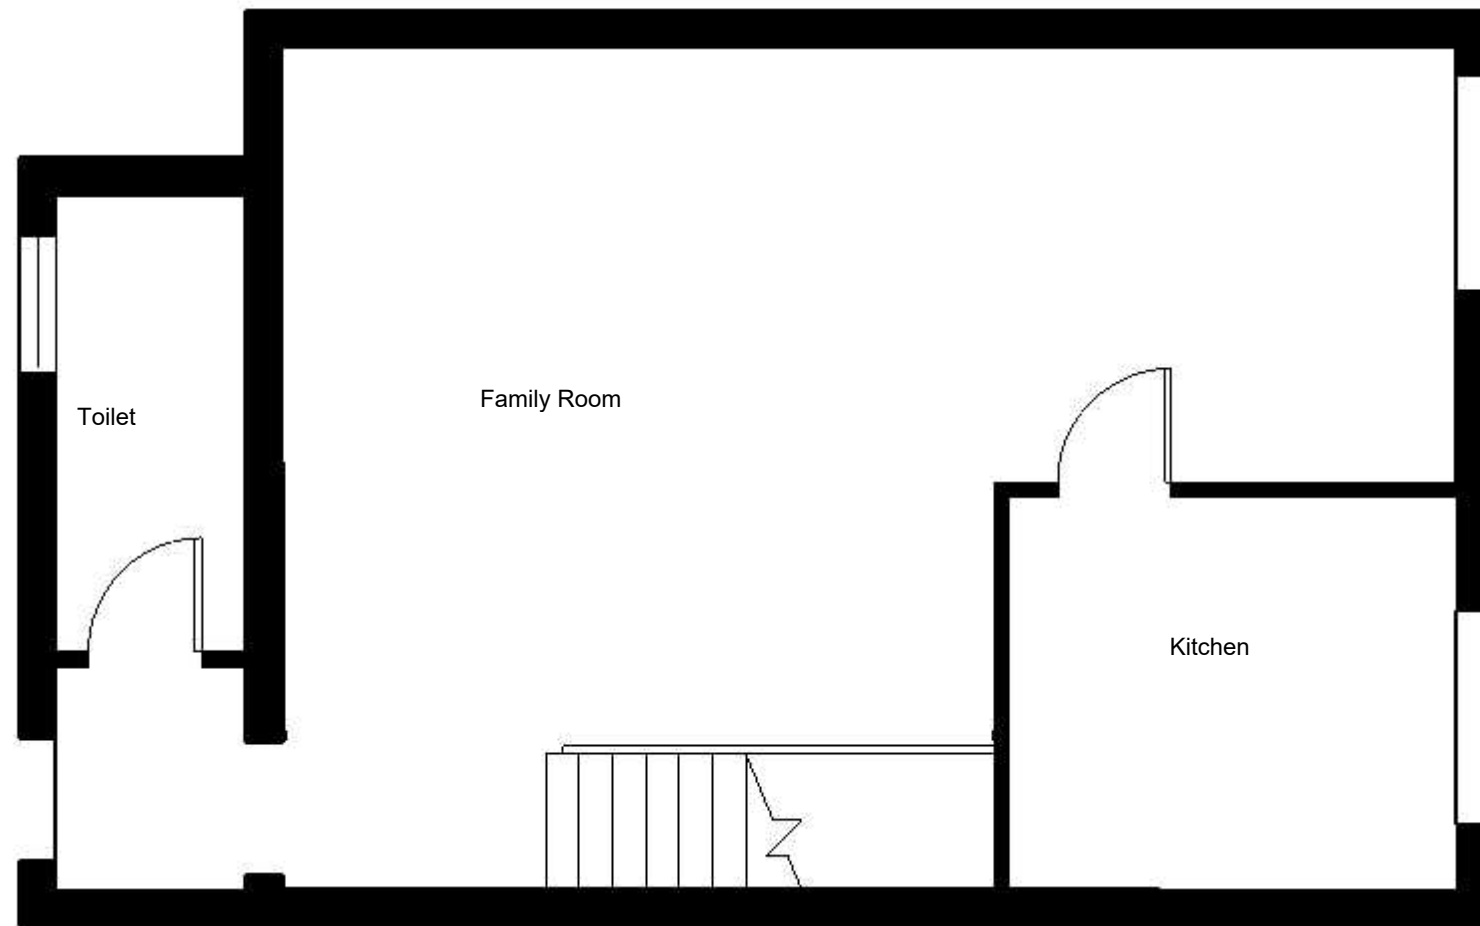

Existing

Ground Floor
Plan

A.1


CLIENT
Mr and Mrs Barbosa Jimenez
44 Pottery Road,
Tilehurst
RG30 6BQ

PROJECT
Loft Conversion
PROJECT NO.
245.170

ISSUE
MM.DD.YY
DRAWN BY
NH, MB

ICAL Consultants
Tilehurst
Ashmore Green
Thatcham
Berkshire
RG18 9ER
www.icalconsultants.co.uk
07769 650780



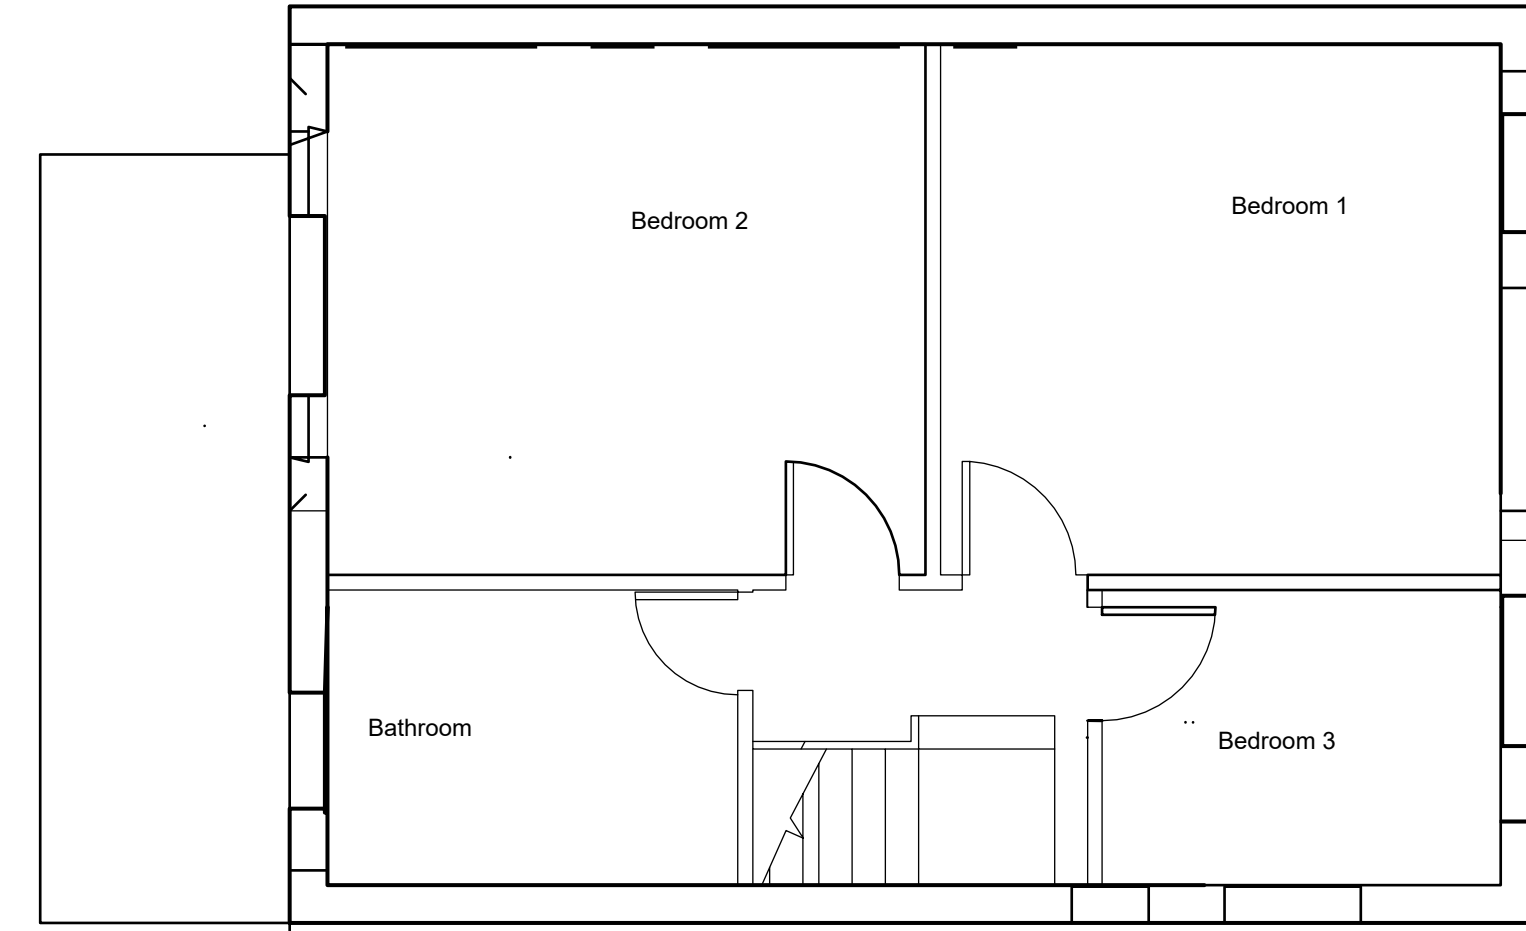


Scale 1:50

Existing




Scale 1:50

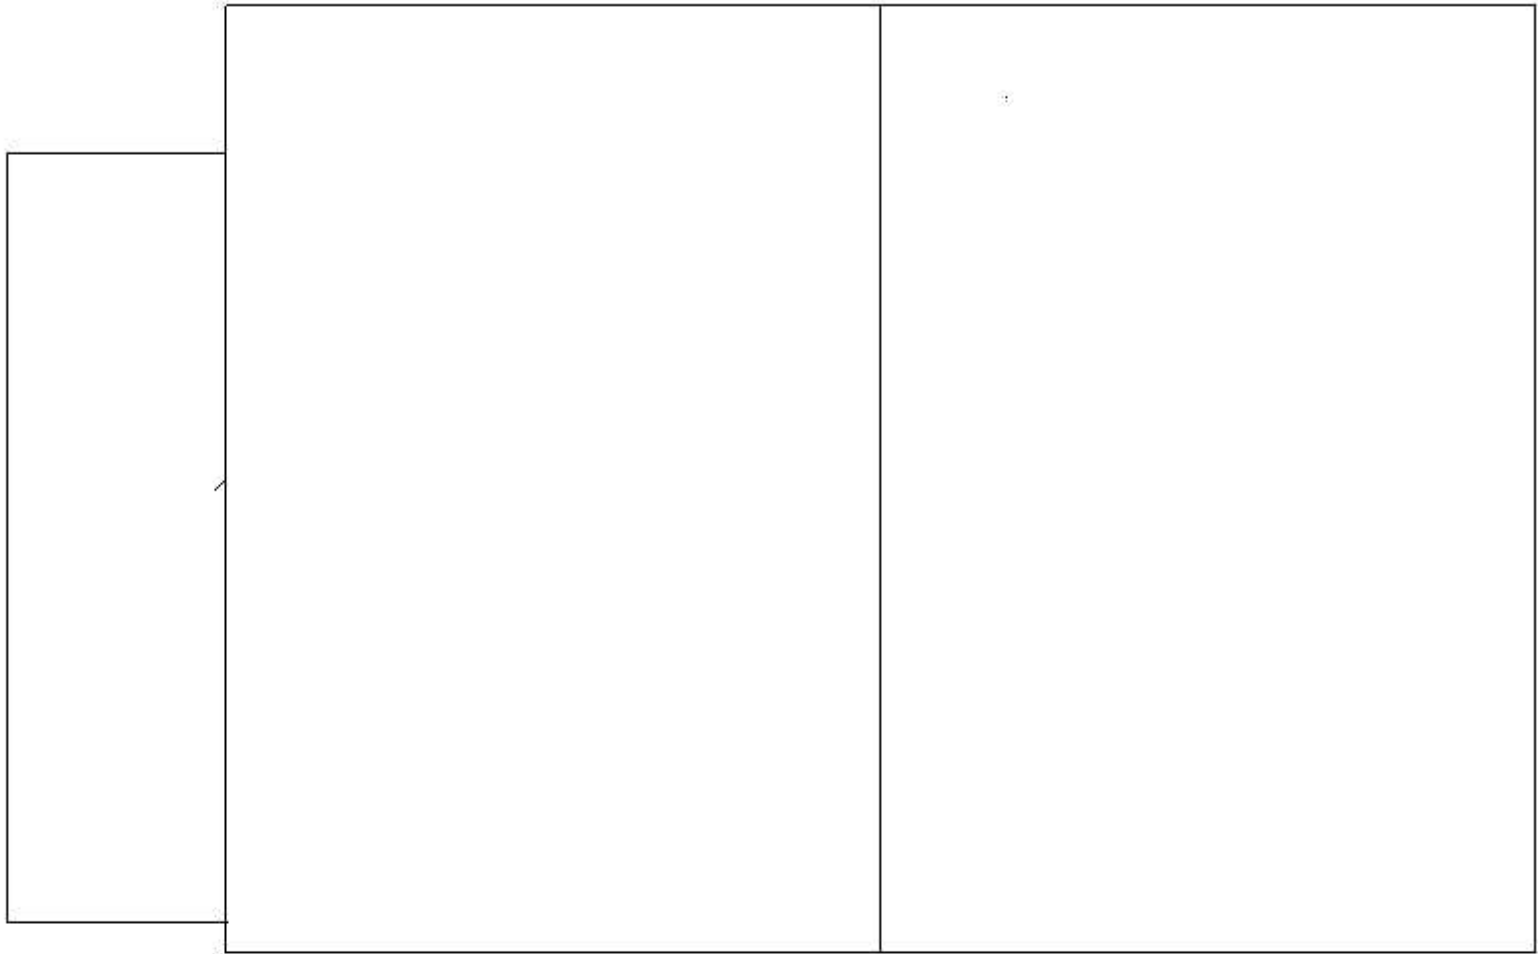

Existing



Scale 1:50

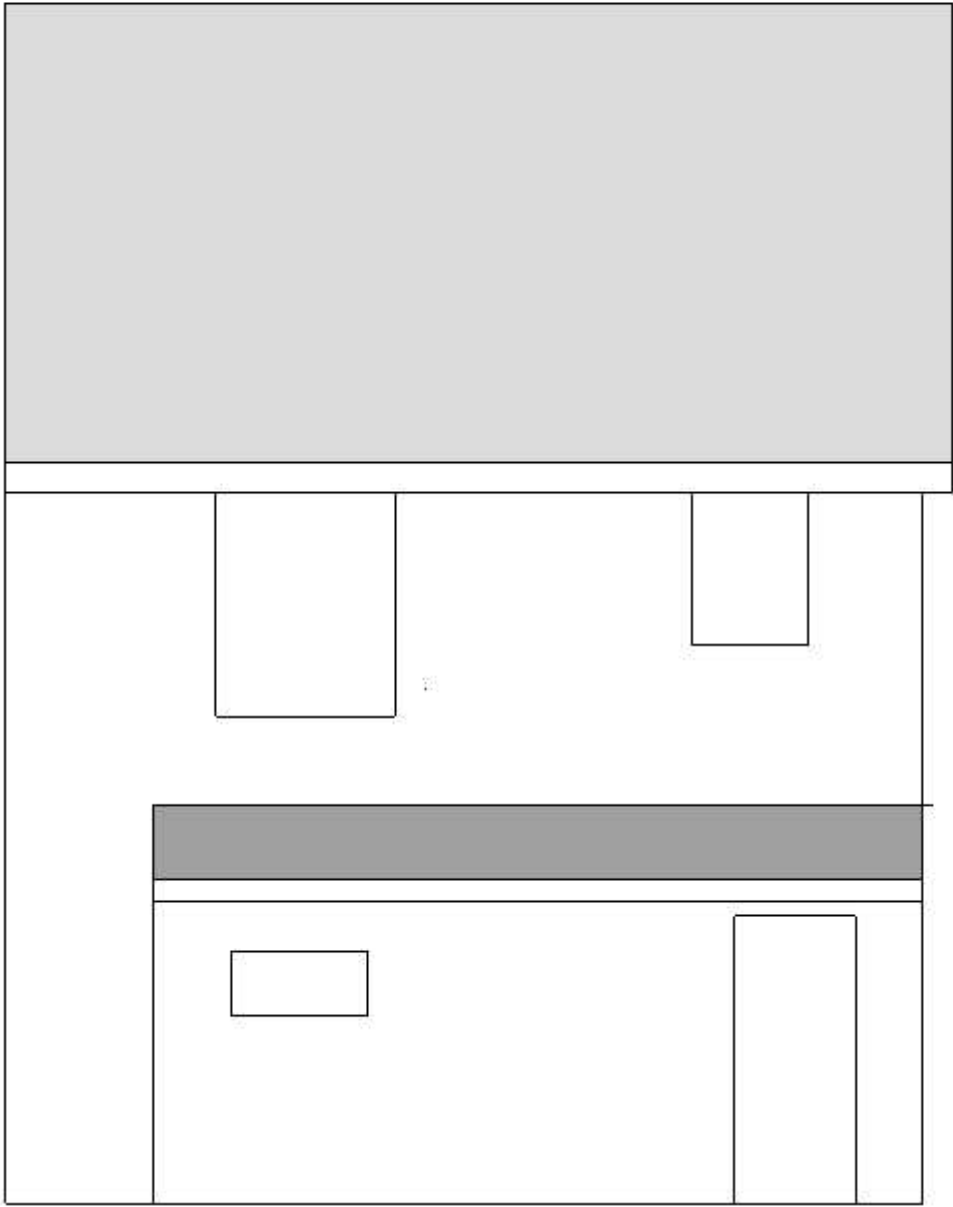

Existing




ical consultants
www.icalconsultants.co.uk
07769 650780


CLIENT
Mr and Mrs Barbosa Jimenez
44 Pottery Road,
Tilehurst
RG30 6BQ

PROJECT
Loft Conversion
PROJECT NO.
245.170

ISSUE
MM.DD.YY
DRAWN BY
NH, MB

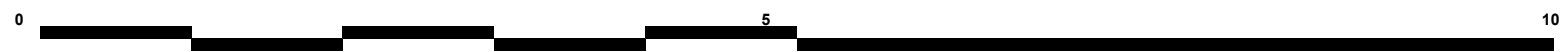


Scale 1:50

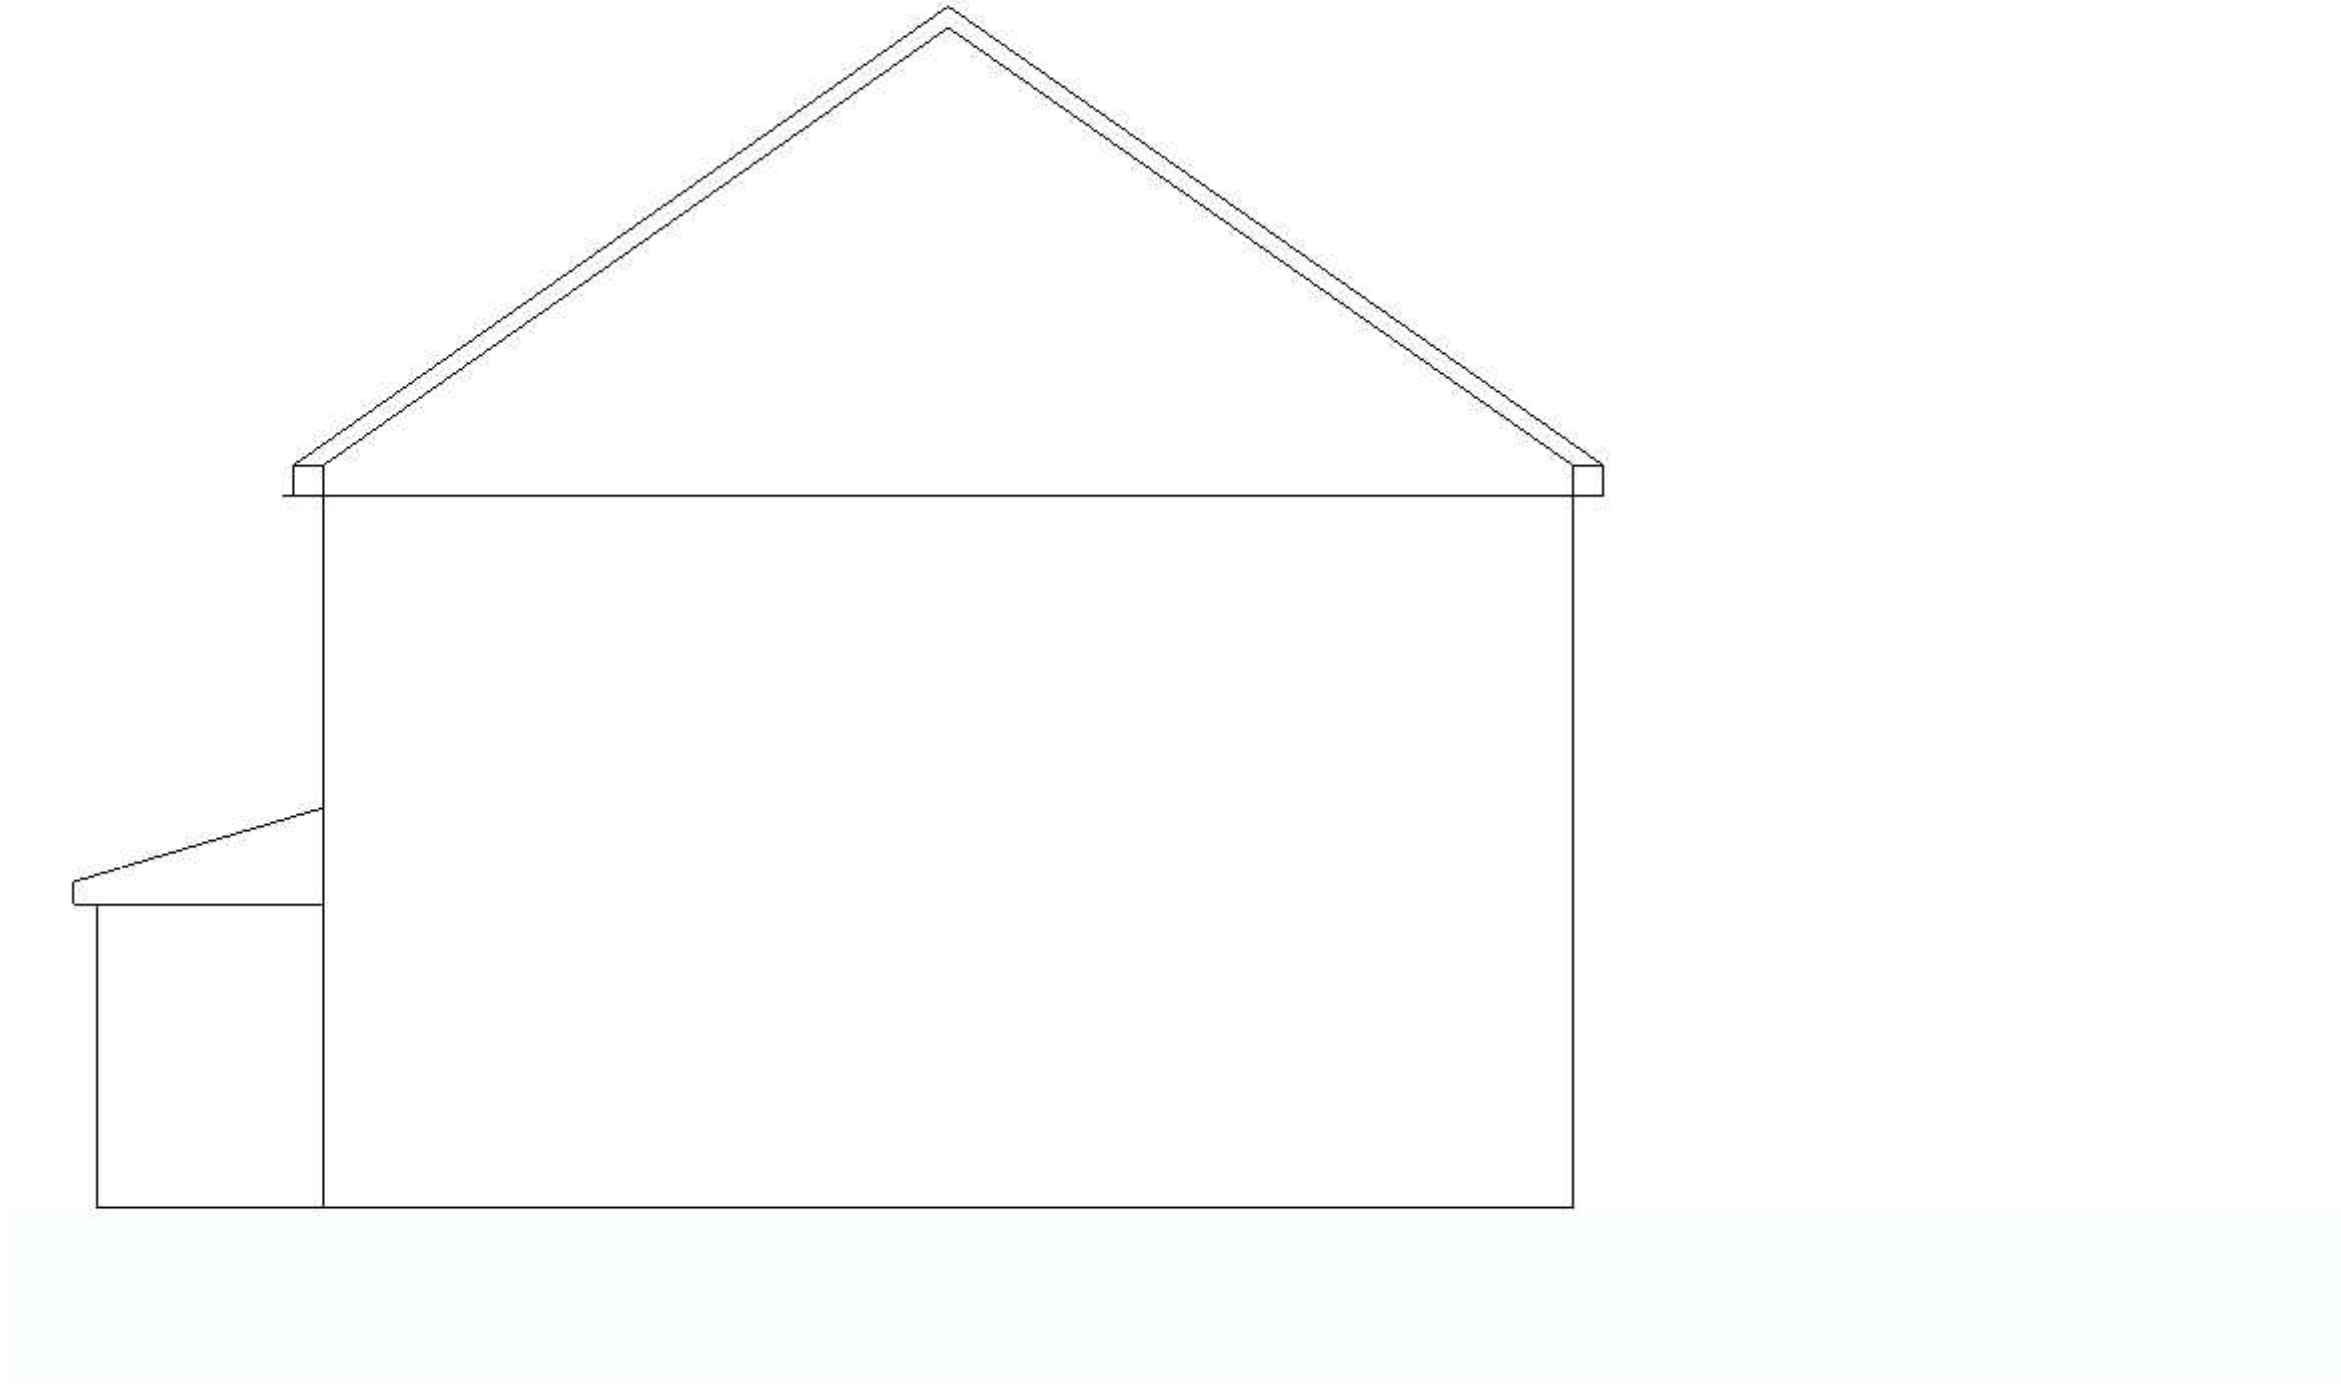

Existing




Scale 1:50

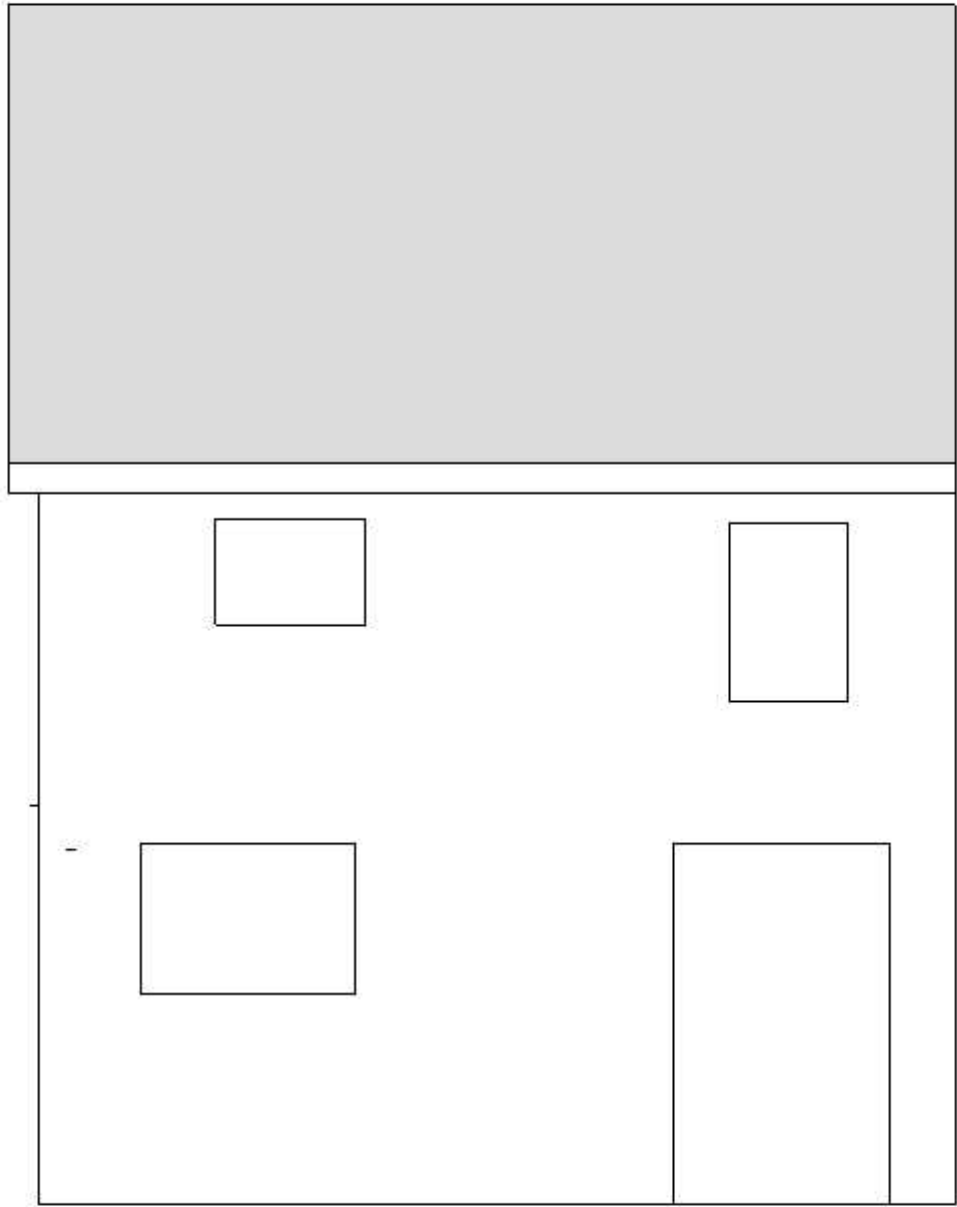

Existing

Scale 1:50

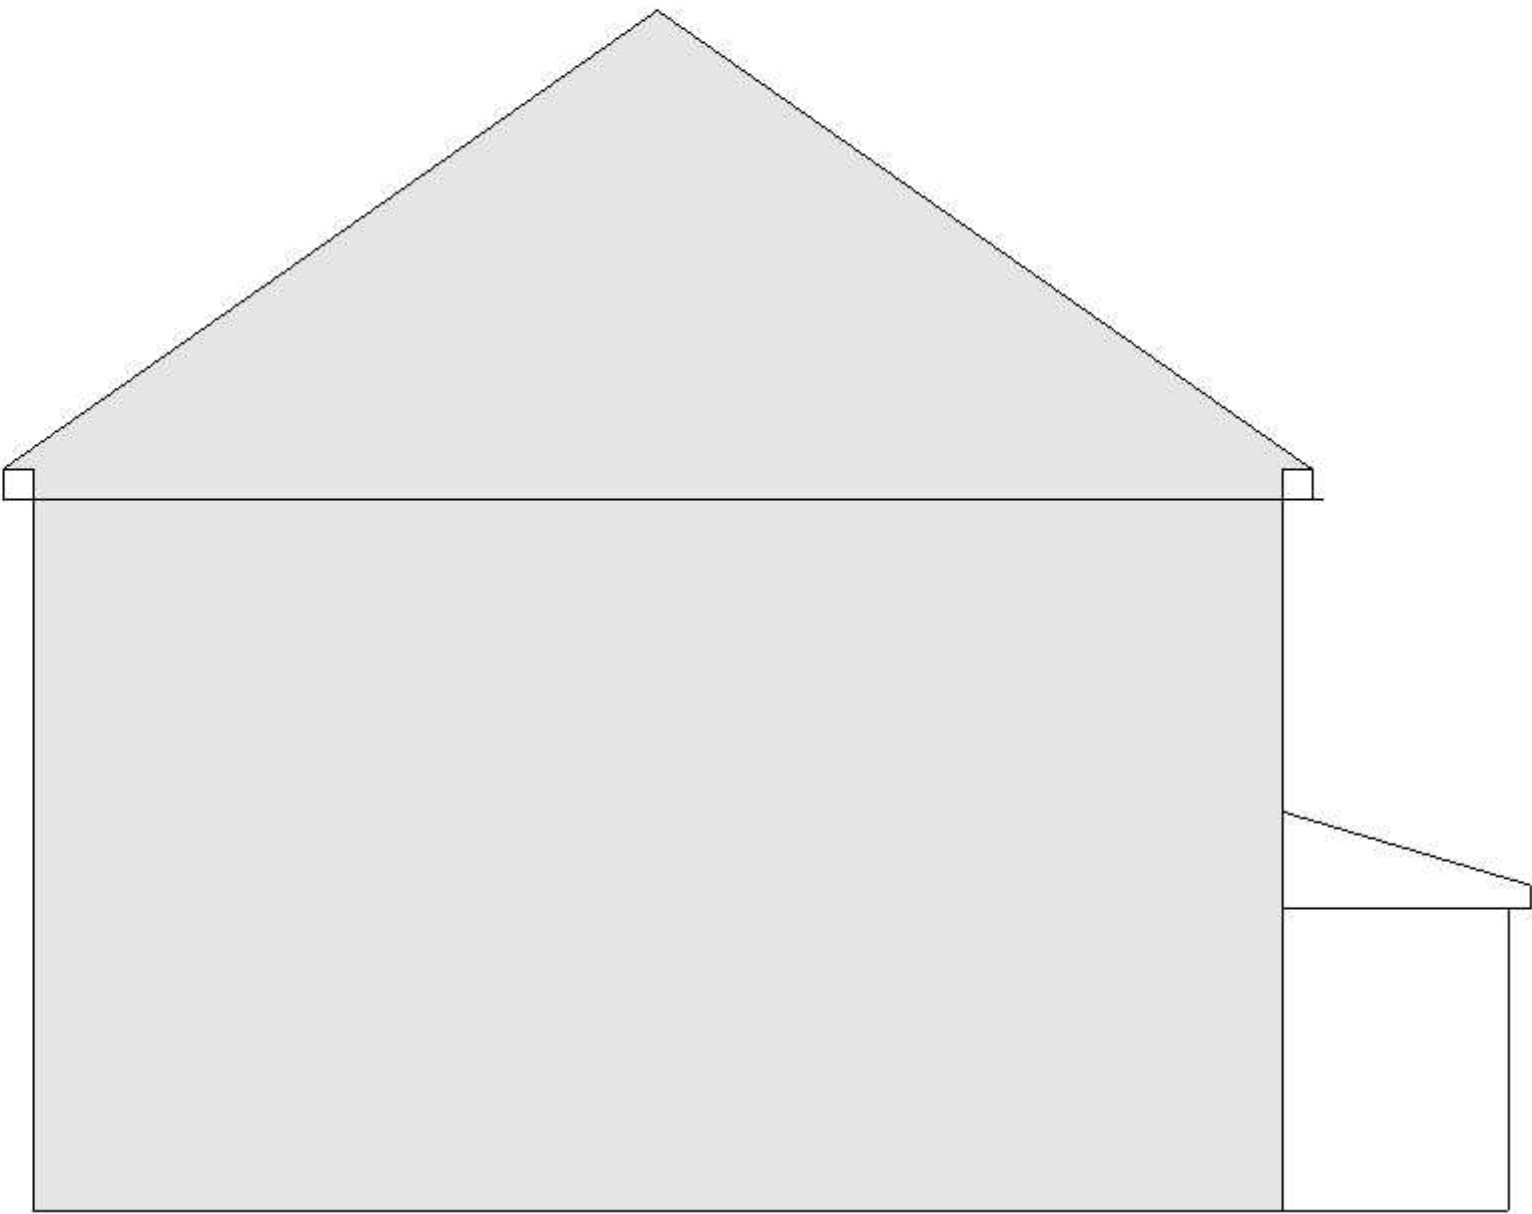

Existing