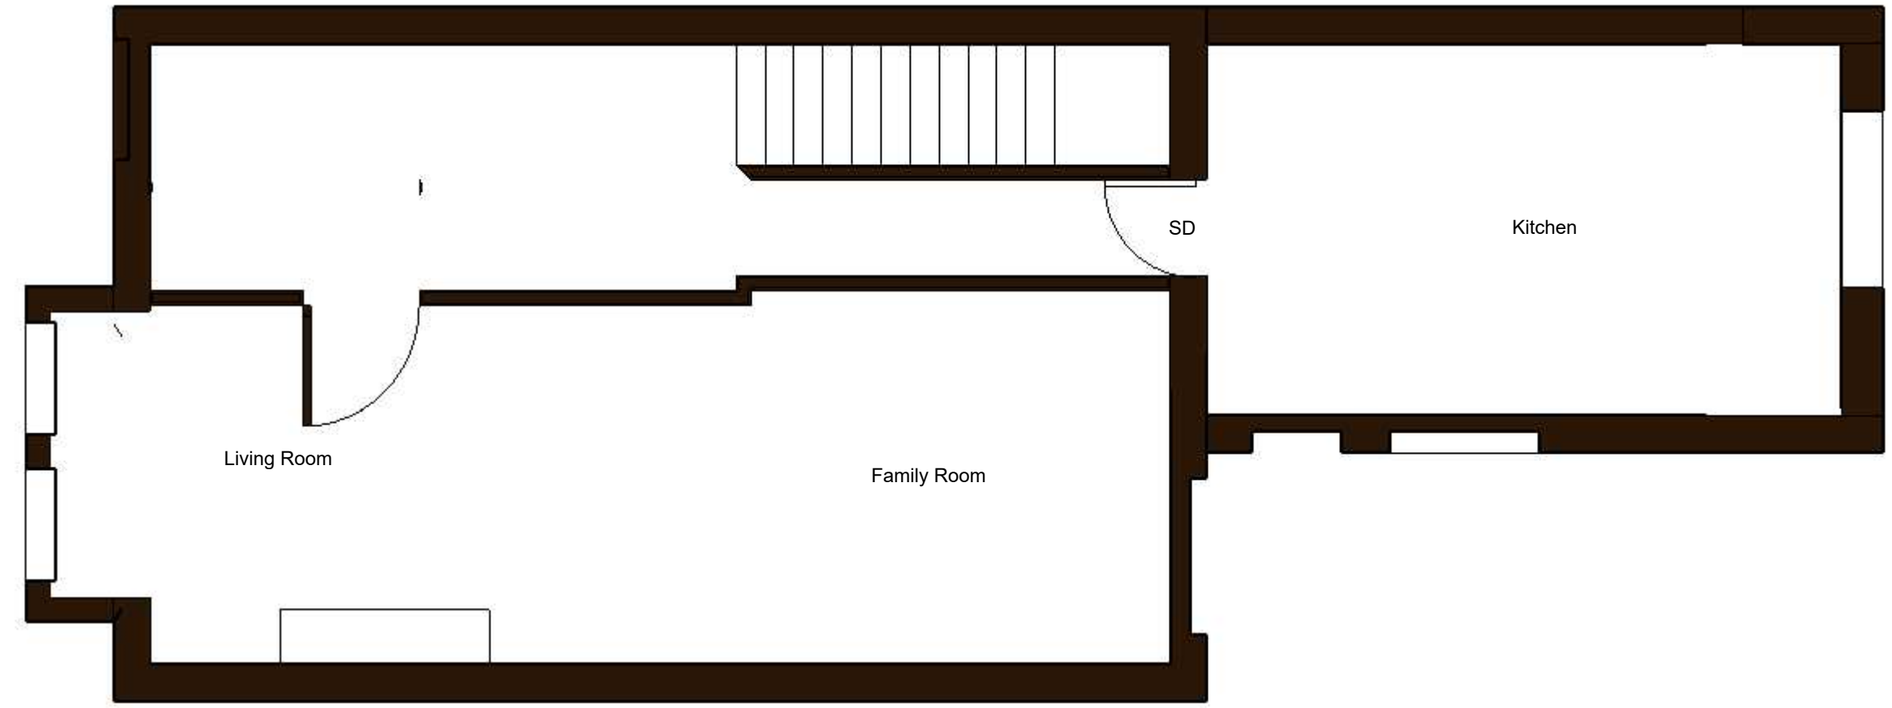

Scale 1:50

0 5 10

Existing

ICAL Consultants
Trilliums
Ashmore Green
Thatcham
Berkshire
RG18 9ER
www.icost.co.uk
07769 650780

CLIENT
Mr and Mrs Kemp Rigby
£1 Brisbane Road
Reading
RG30 2PE

PROJECT
Loft Conversion

PROJECT NO.
245.170

ISSUE
MM.DD.YY

DRAWN BY
NH, MB

Ground Floor Plan

A.1

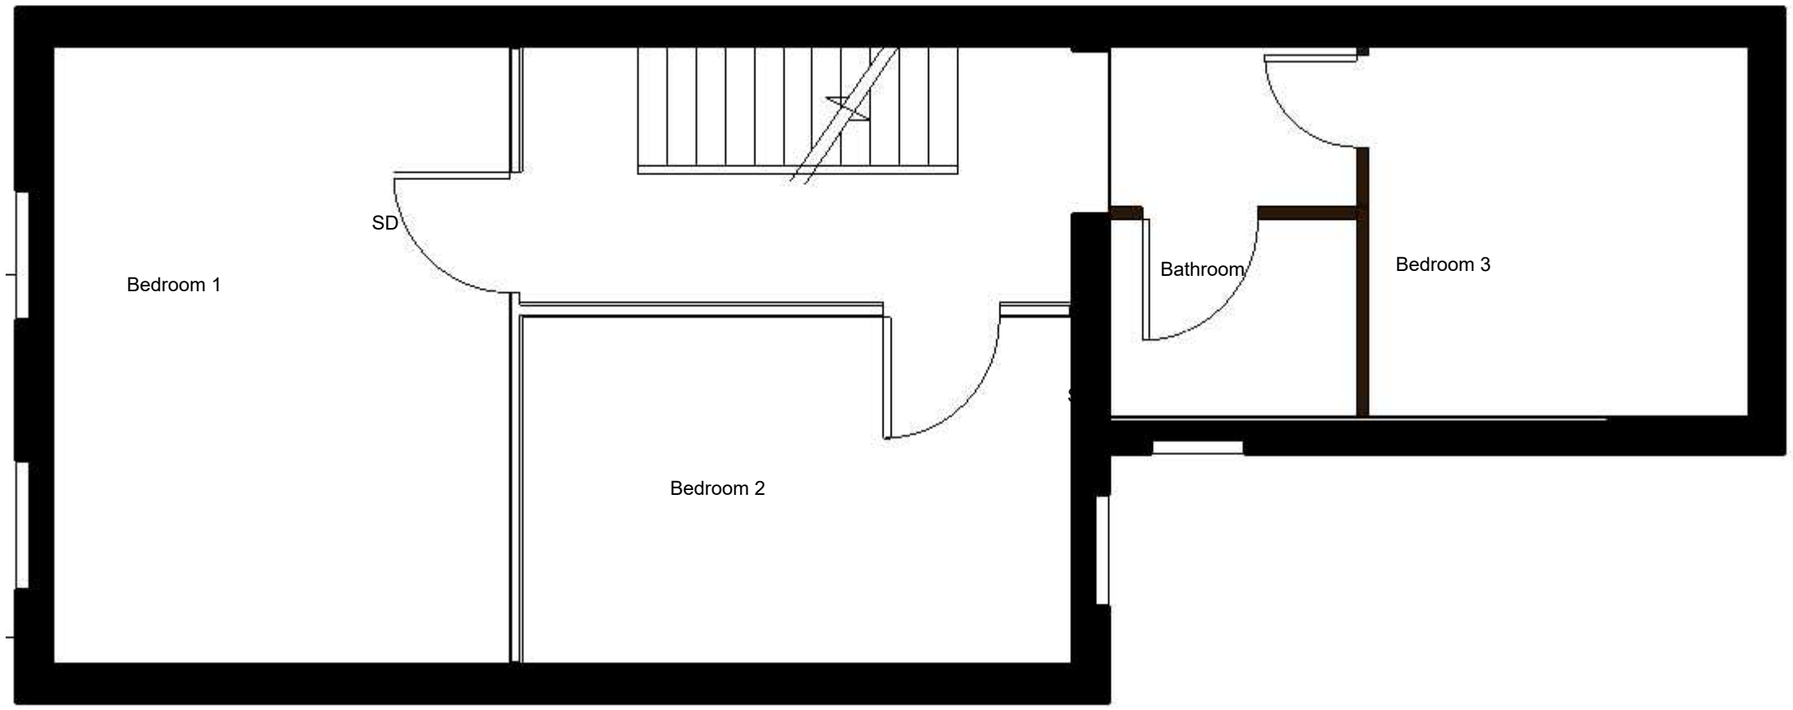

Scale 1:50

0 5 10

Existing

ICAL Consultants
Trilliums
Ashmore Green
Thatcham
Berkshire
RG18 9ER
www.icost.co.uk
07769 650780

CLIENT
Mr and Mrs Kemp Rigby
£1 Brisbane Road
Reading
RG30 2PE

PROJECT
Loft Conversion

PROJECT NO.
245.170

ISSUE
MM.DD.YY

DRAWN BY
NH, MB

First Floor Plan

A.1

Scale 1:50

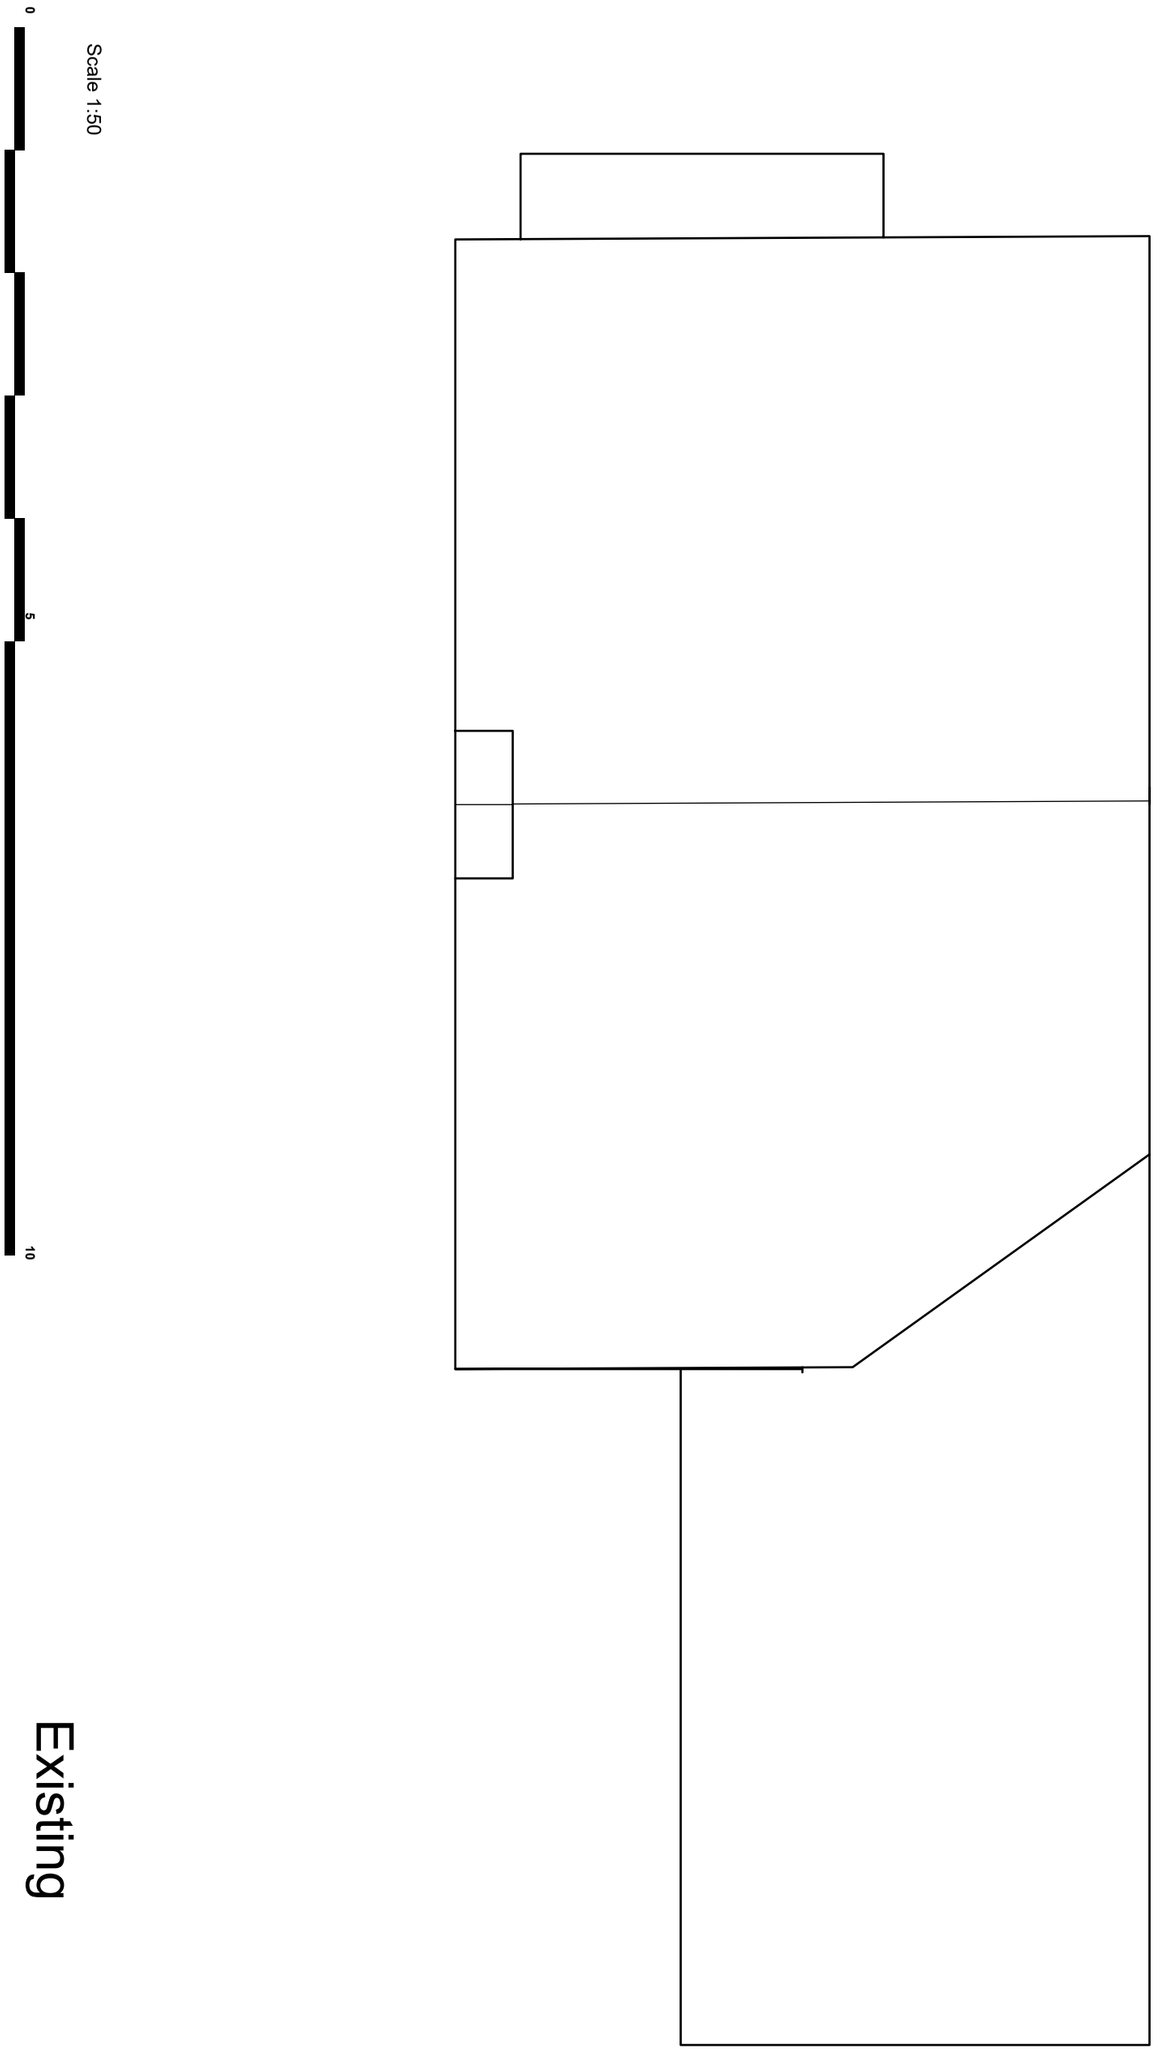

Existing

A.1

Roof Plan

ISSUE
MM.DD.YY

DRAWN BY
NH, MB

PROJECT
Loft Conversion

PROJECT NO.
245.170

CLIENT
Mr and Mrs Kemp Rigby
£1 Brisbane Road
Reading
RG30 2PE

ICAL Consultants
Trilliums
Ashmore Green
Thatcham
Berkshire
RG18 9ER
www.icost.co.uk
07769 650780

ical consultants

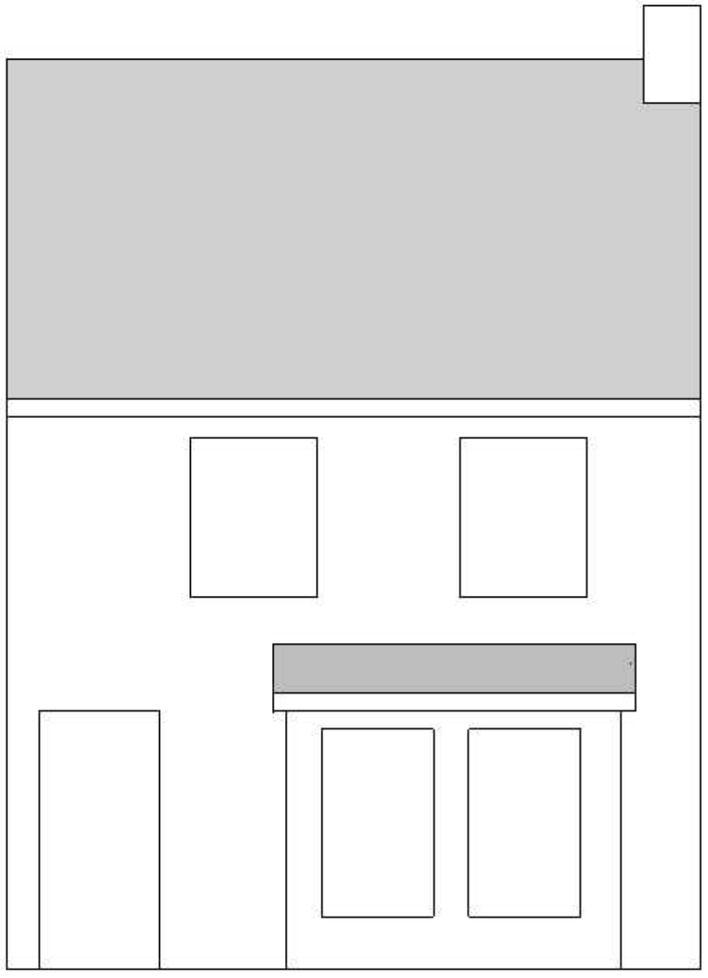

Scale 1:50

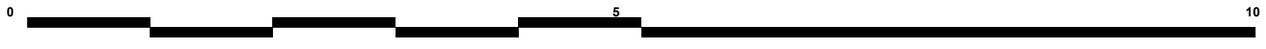

Existing

ICAL Consultants
Trilliums
Ashmore Green
Thatcham
Berkshire
RG18 9ER
www.icost.co.uk
07769 650780

CLIENT
Mr and Mrs Kemp Rigby
£1 Brisbane Road
Reading
RG30 2PE

PROJECT
Loft Conversion

PROJECT NO.
245.170

ISSUE
MM.DD.YY

DRAWN BY
NH, MB

Front Elevation

A.1

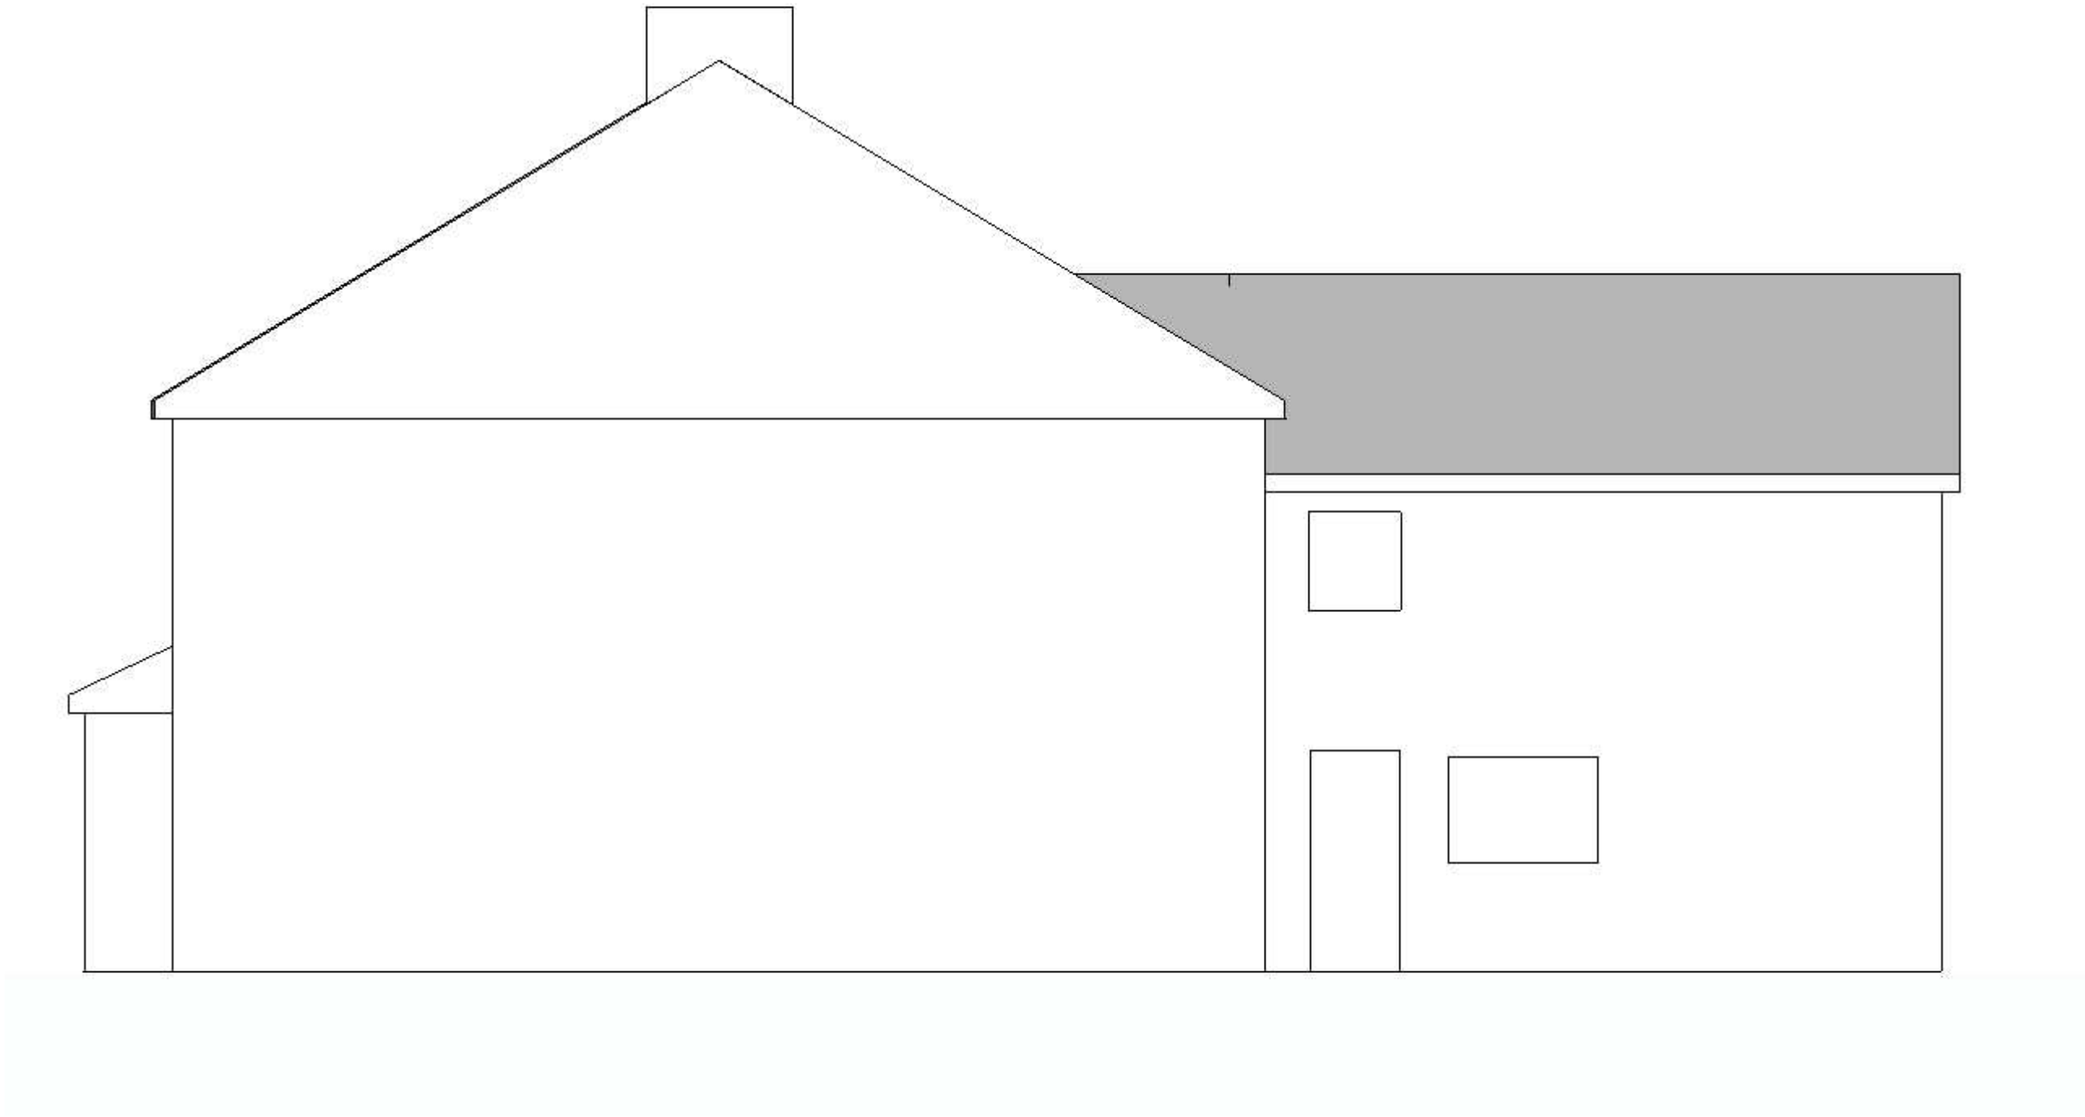

Scale 1:50

0 5 10

Existing

ICAL Consultants
Trilliums
Ashmore Green
Thatcham
Berkshire
RG18 9ER
www.icost.co.uk
07769 650780

CLIENT
Mr and Mrs Kemp Rigby
£1 Brisbane Road
Reading
RG30 2PE

PROJECT
Loft Conversion

PROJECT NO.
245.170

ISSUE
MM.DD.YY

DRAWN BY
NH, MB

Right Elevation

A.1

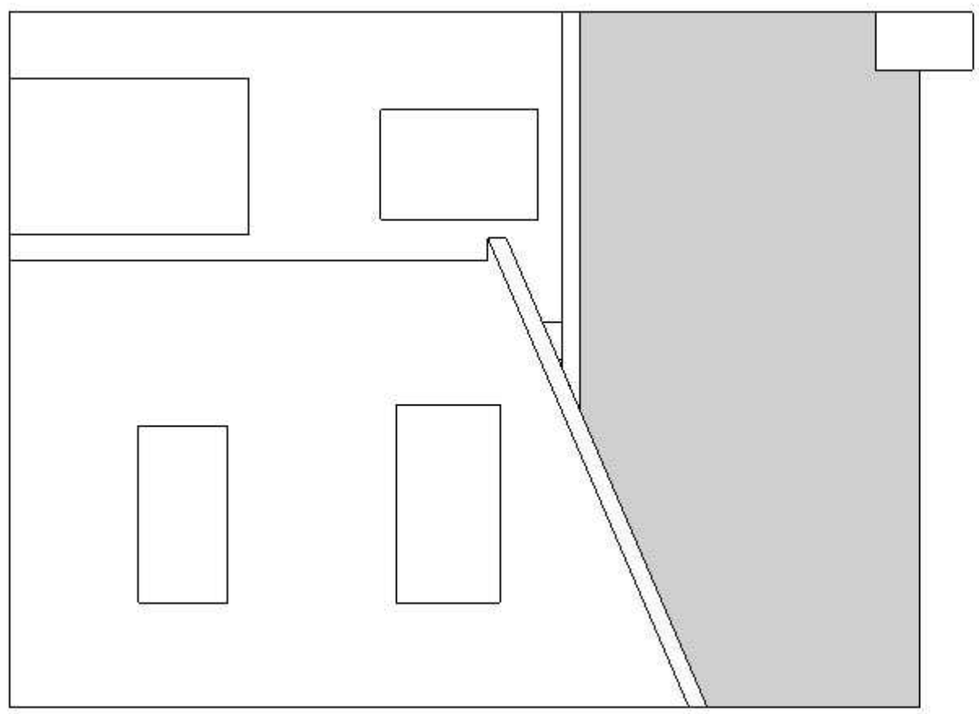

Scale 1:50

0 5 10

Existing

A.1

Rear Elevation

ISSUE
MM.DD.YY

DRAWN BY
NH, MB

PROJECT
Loft Conversion

PROJECT NO.
245.170

CLIENT
Mr and Mrs Kemp Rigby
£1 Brisbane Road
Reading
RG30 2PE

ICAL Consultants
Trilliums
Ashmore Green
Thatcham
Berkshire
RG18 9ER
www.icost.co.uk
07769 650780

ical consultants

All glazing to side elevations to be obscured glazed.

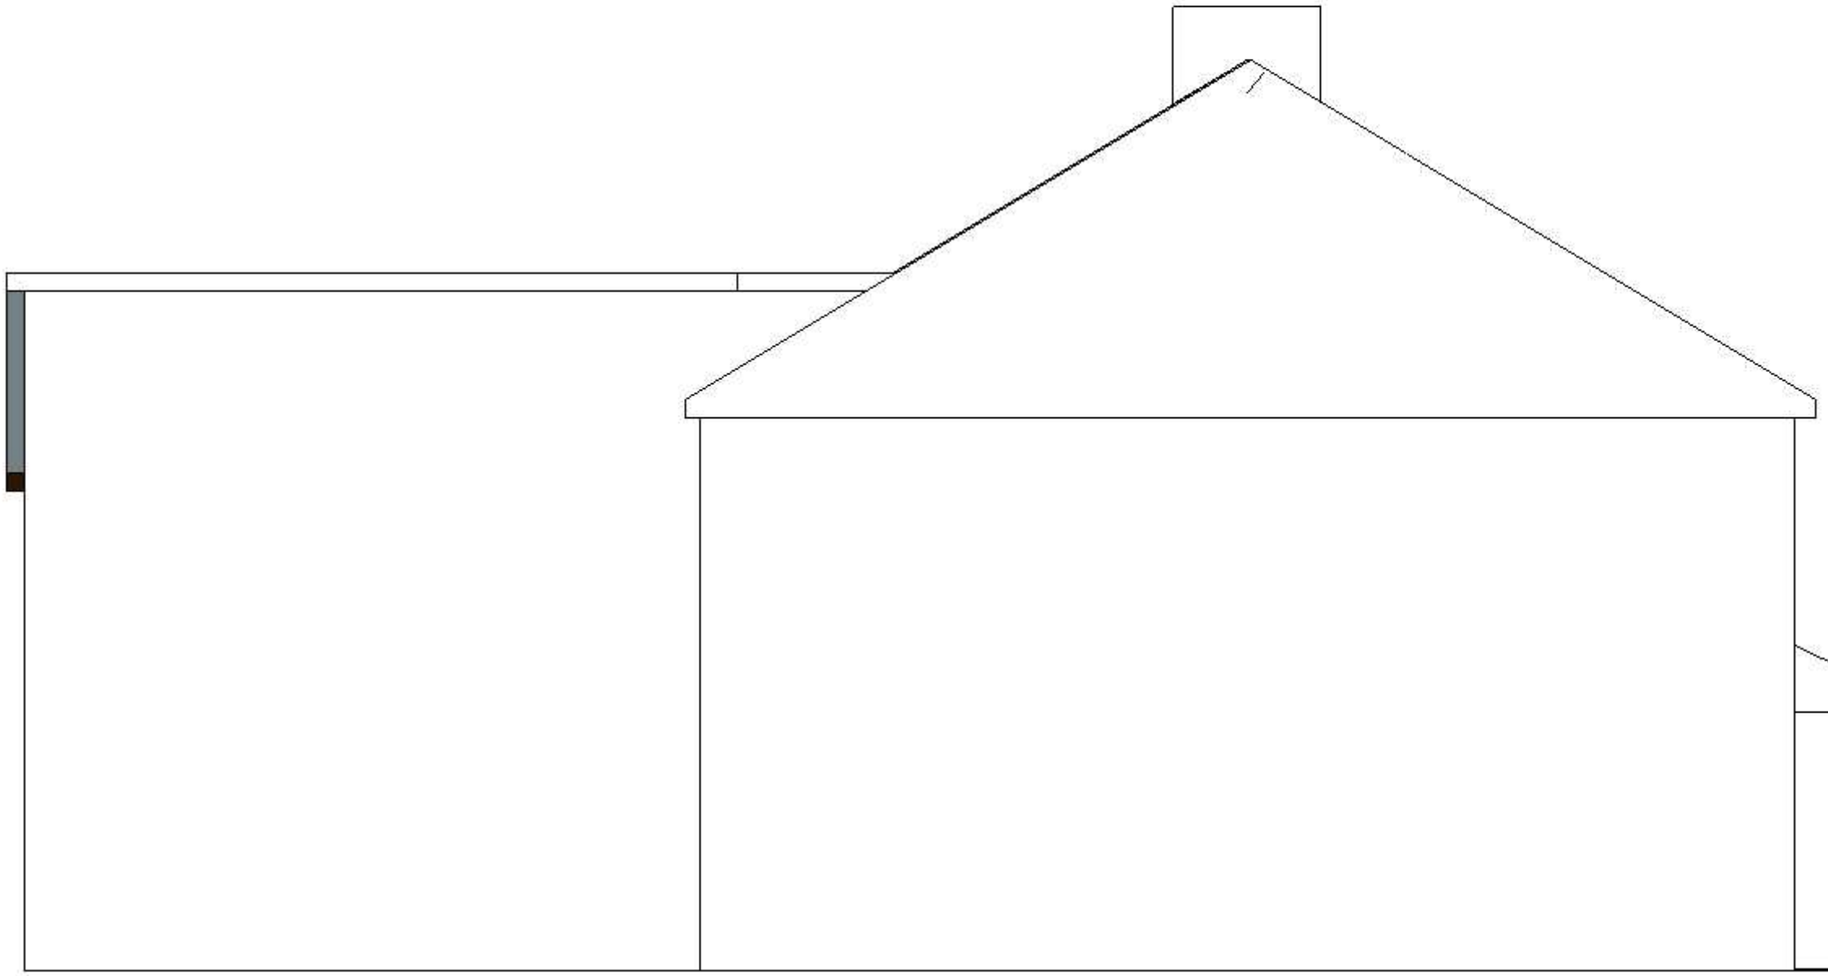

Scale 1:50

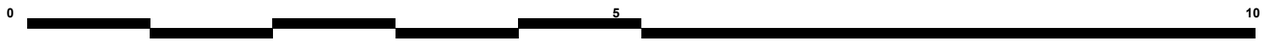

Existing

ICAL Consultants
Trilliums
Ashmore Green
Thatcham
Berkshire
RG18 9ER
www.icost.co.uk
07769 650780

CLIENT
Mr and Mrs Kemp Rigby
£1 Brisbane Road
Reading
RG30 2PE

PROJECT
Loft Conversion

PROJECT NO.
245.170

ISSUE
MM.DD.YY

DRAWN BY
NH, MB

Left Elevation

A.1